



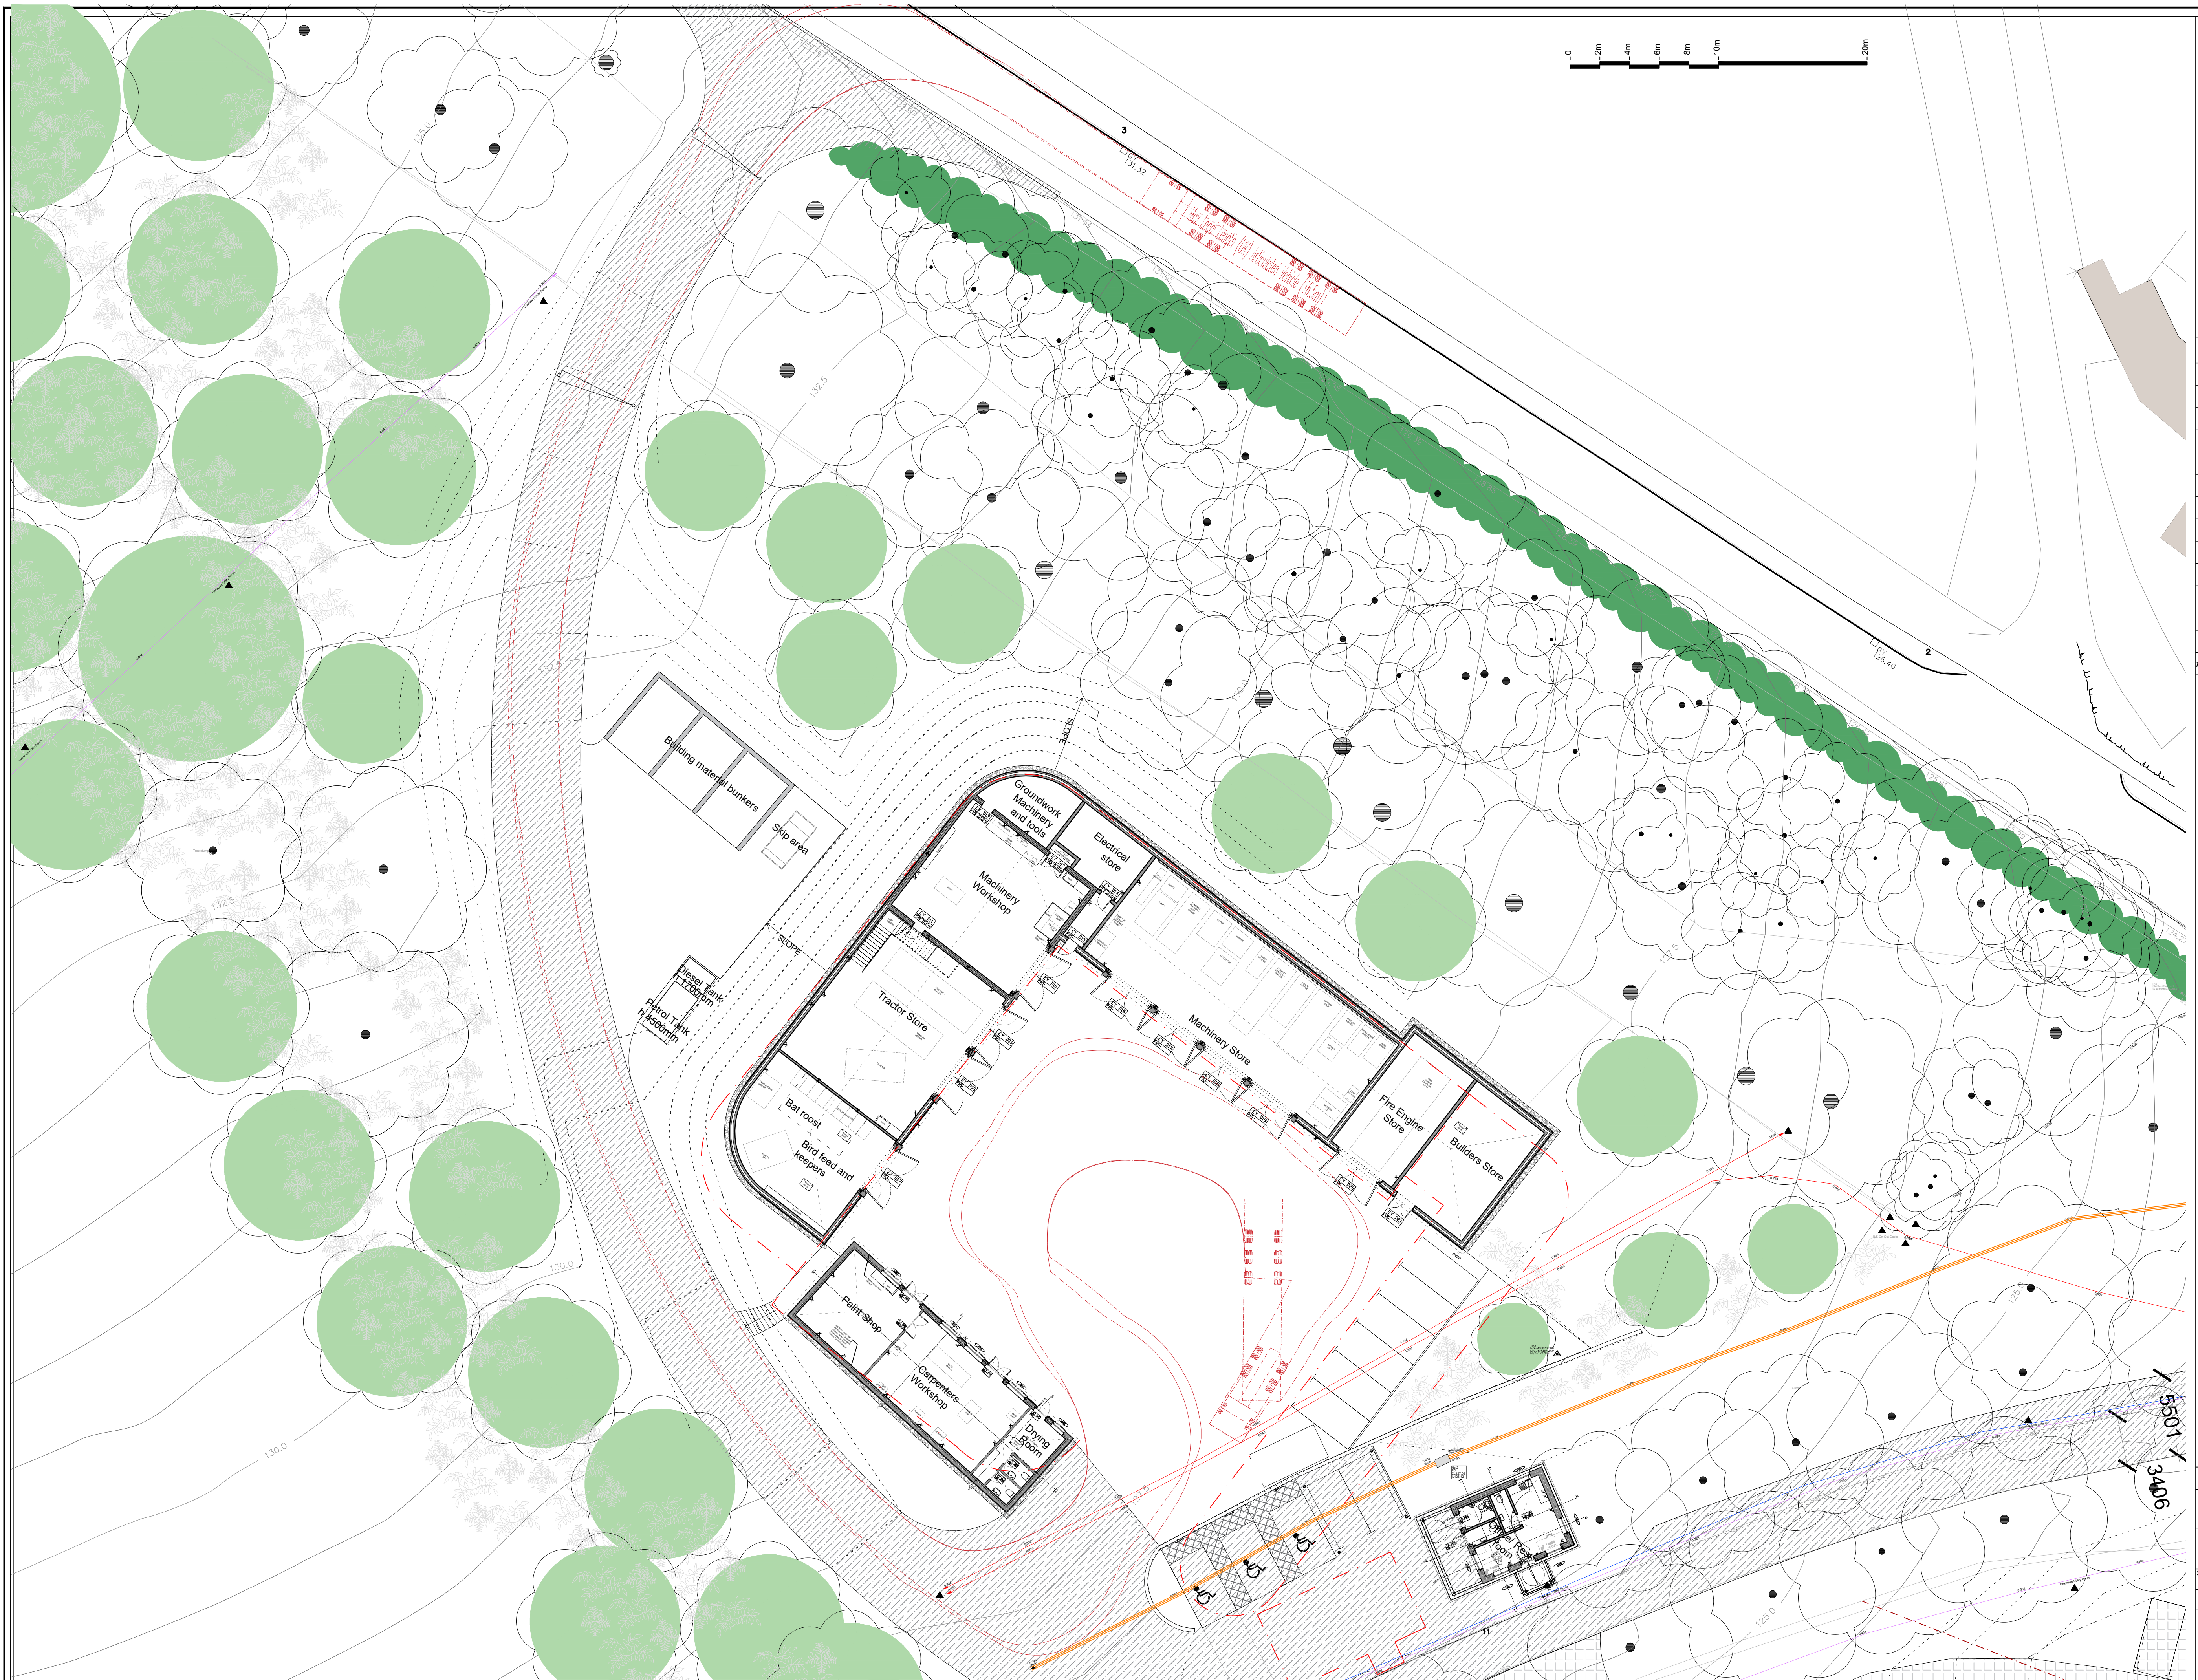

NOTES

DRAWING STATUS


REVISIONS			
A	11/09/23	-Bat Roost location shown	Pr
B	03/03/25	- Layouts adjusted	Pr
C	06/03/25	- Issued for Planning	Pr

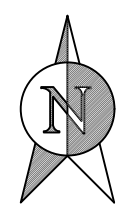

Existing Tree

Outline of Planning Approved Scheme

Status: **FOR PLANNING**

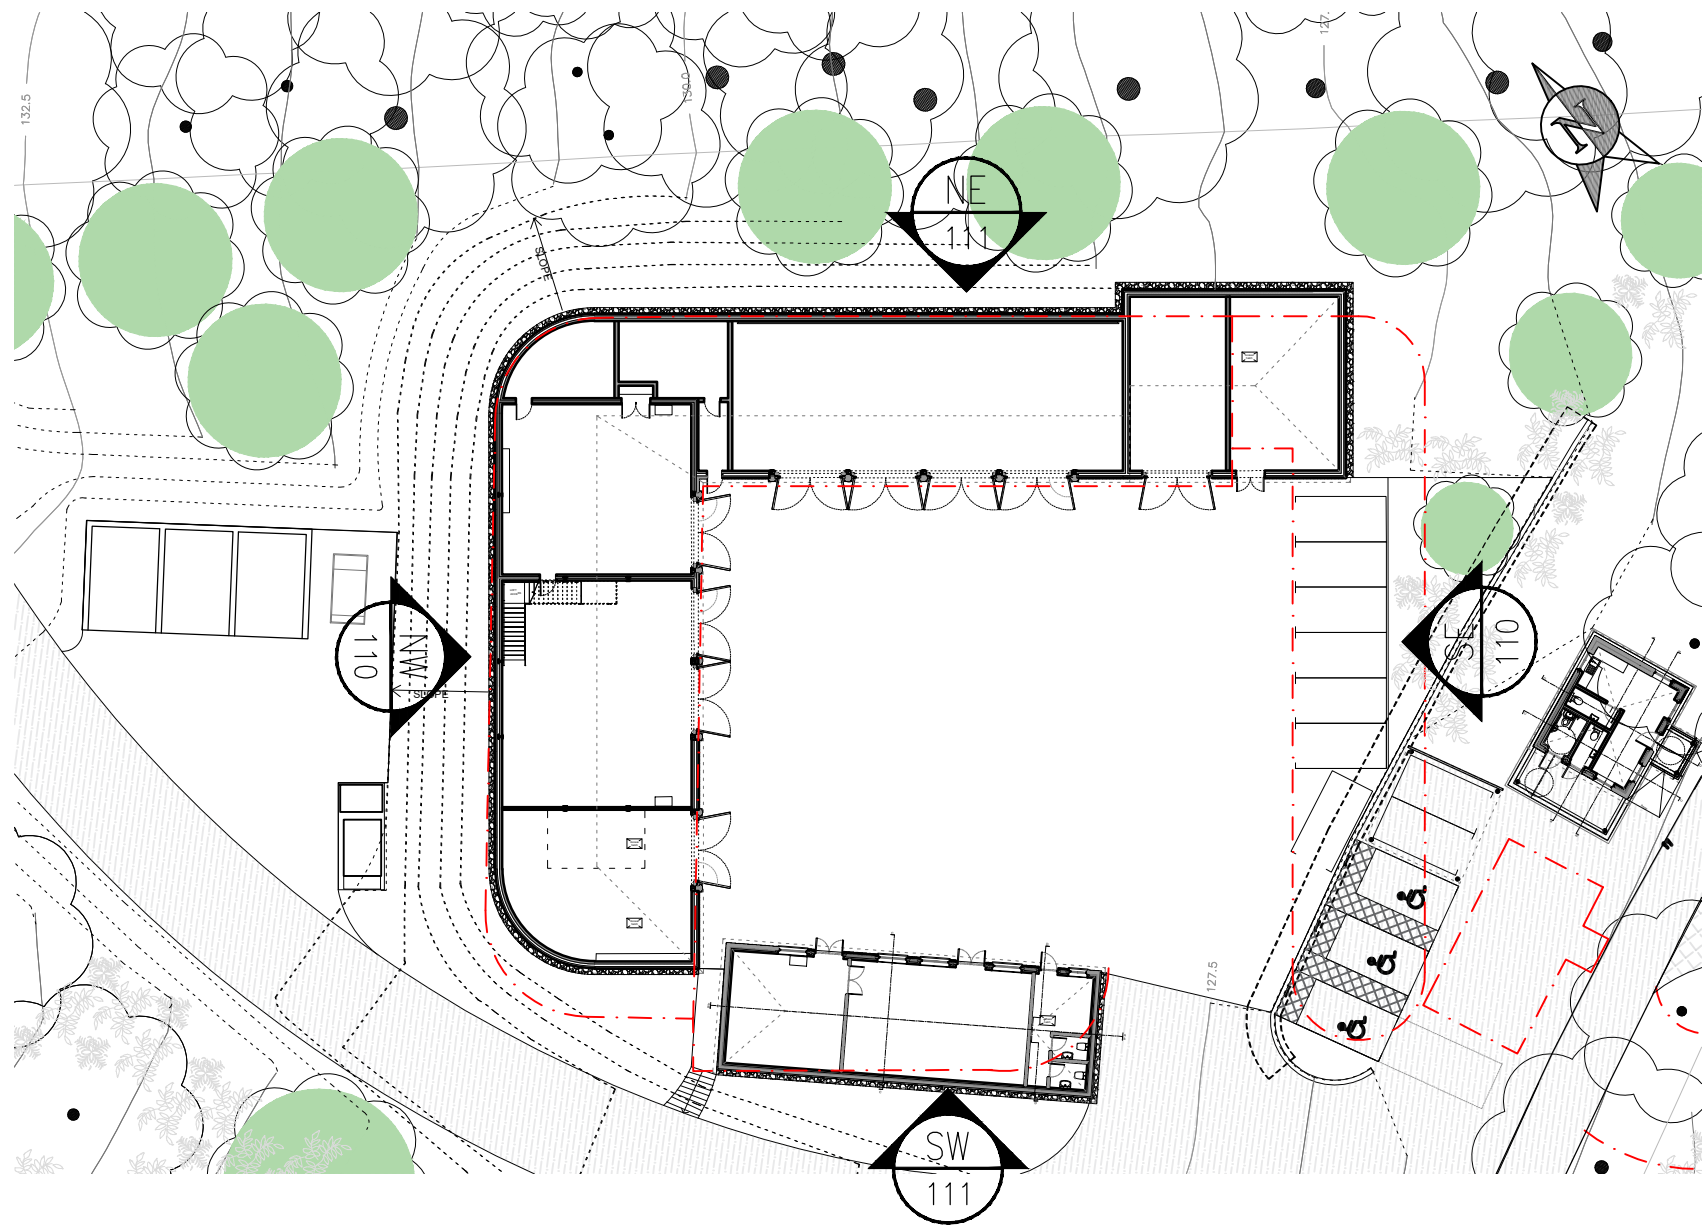

NOTES

Scale this drawing for Planning purposes only. Do not scale for working drawings.

Verify relevant dimensions on site before commencing work or preparing shop drawings.

The architect is to be notified of any discrepancies.

This drawing is copyright.

DRAWING STATUS

S Survey

O Outline. For proposals, budgets etc.

D Development. For approvals, billing, etc.

P Planning, Listed Building or Local Authority consent

C Construction issued under instruction

T Tender

B Building Control

REVISIONS		
A	27/07/23	Parking adjusted
B	11/09/23	Bat roost location shown
C	28/02/25	Issued for Pricing
D	21/03/25	Issued for Planning

rev	date	notes	chk
-----	------	-------	-----

Materials Schedule:

- Wall - Cavity walls with Flemish bonded brickwork above with knapped flint lower panel and internal blockwork skin. Internally painted fair faced blockwork.
- Roof - Clay tiles
- Doors - Timber doorsets
- Canopy - Timber structure with clay tile roof


External lighting will be angled down within courtyard and will not illuminate above eaves level avoiding any light near bat access points

Outline Planning Approved Scheme


Status:	FOR PLANNING		
Project:	Exhibition Centre		
	194 HE RF		
Title:	AS PROPOSED Estate Yard Building NW & SE Elevations		
Scale@A1:	Scale@A2:	Drawn:	Checked:
1:100	1:200	HT	PC
Project Ref:	Dwg no:	Revision:	Created:
194 HE RF 110		D	25/3/21

PEREGRINE BRYANT
ARCHITECTURE & BUILDING CONSERVATION

The Courtyard, Fulham Palace, Bishop's Avenue, London, SW6 6EA
T: 020 7384 2111 F: 020 7384 2112 E: info@peregrine-bryant.co.uk

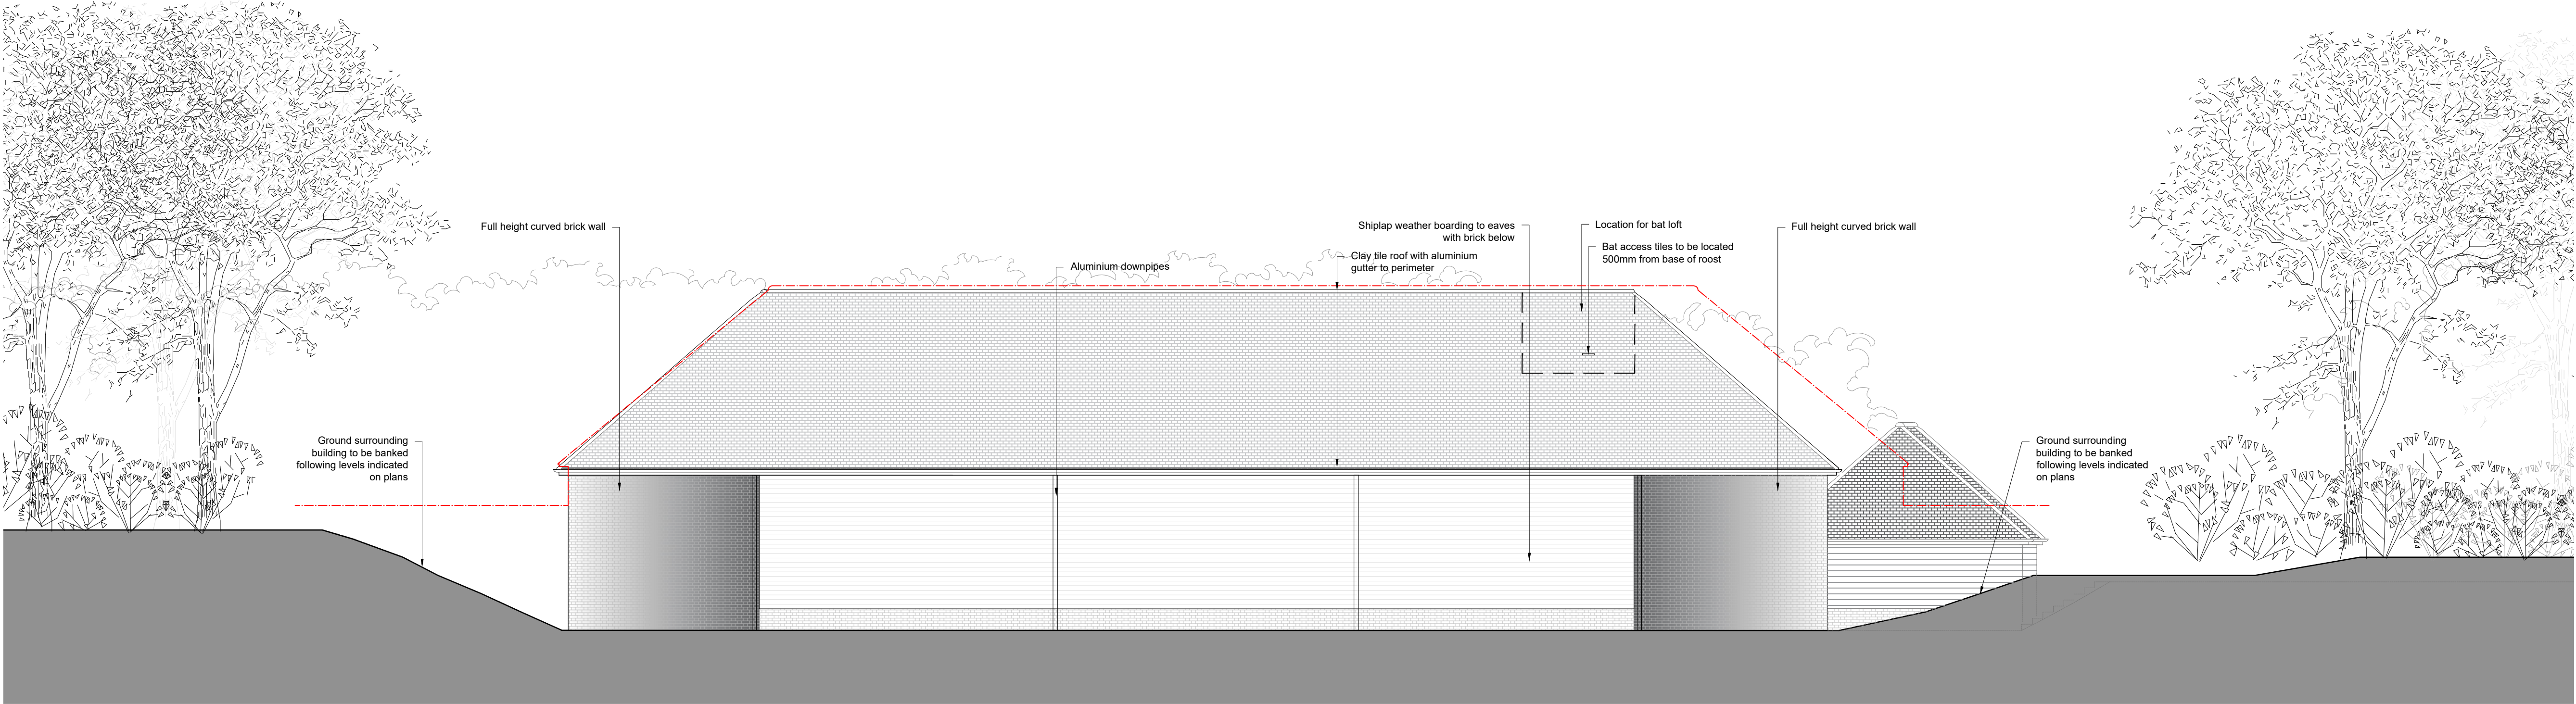

North West Elevation

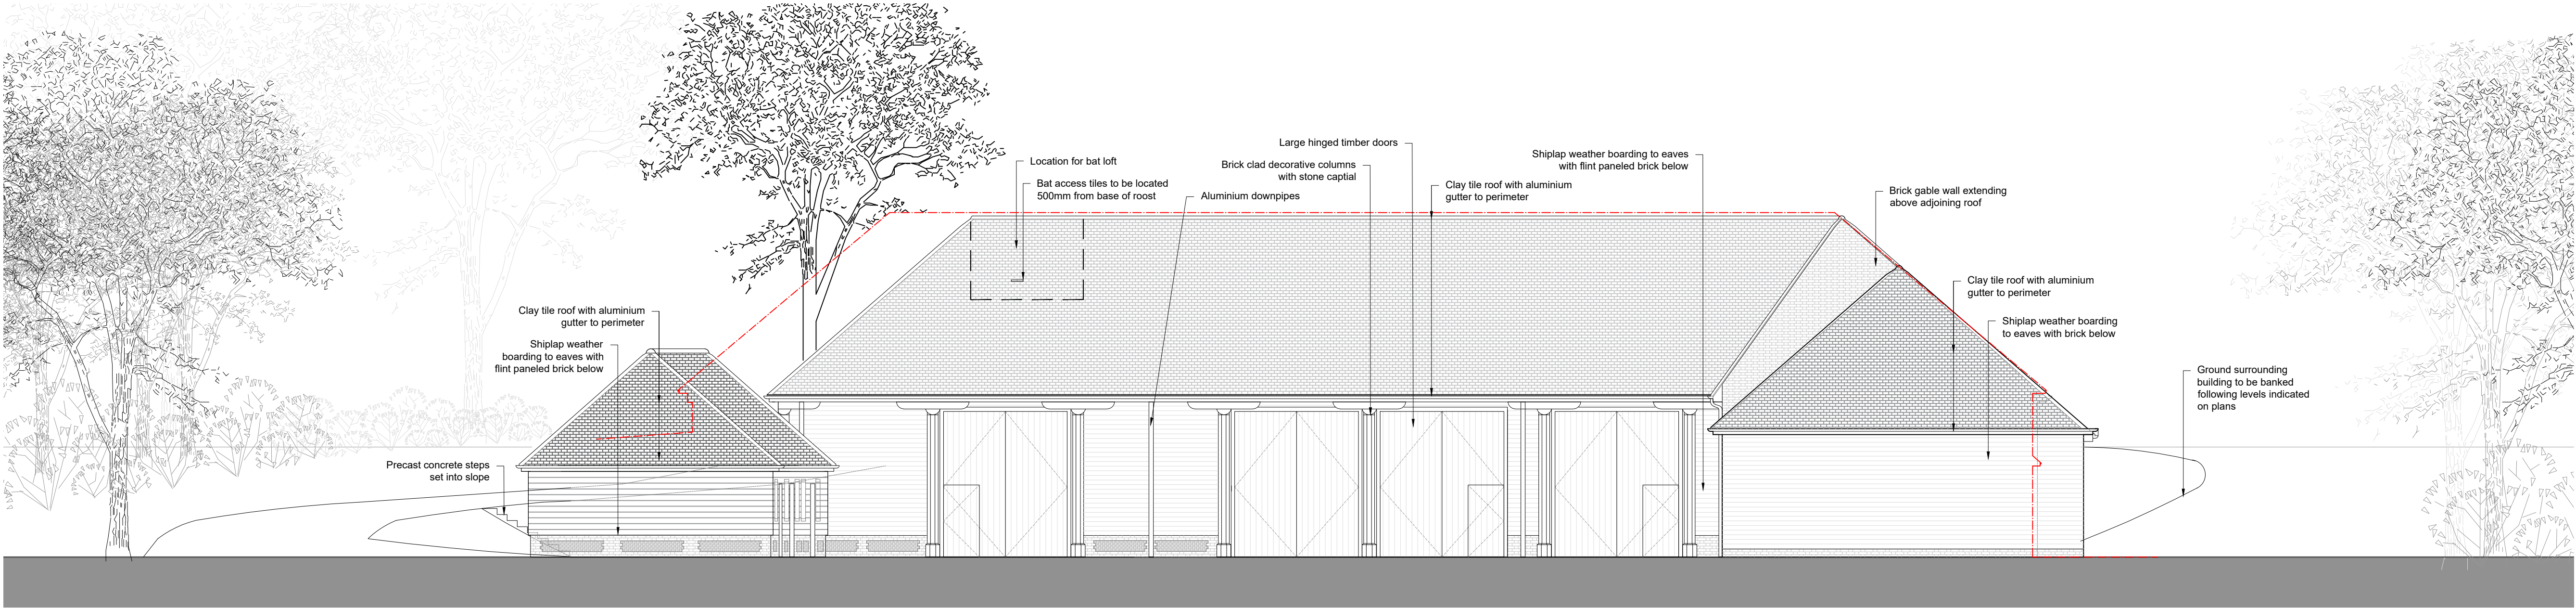

South East Elevation