


This drawing is copyright of CLARK & MASLIN Ltd and may not be copied or reproduced without permission.

Figured dimensions are to be taken in preference to scaled dimensions.

Large scale drawings to have preference to small scale drawings.

Dimensions for fixed-in items are to be checked on site prior to manufacture.

REV	DETAIL OF REVISION	BY	DATE
A	CURRENT SERVICE RUNS ADDED	BJ	01/02/21

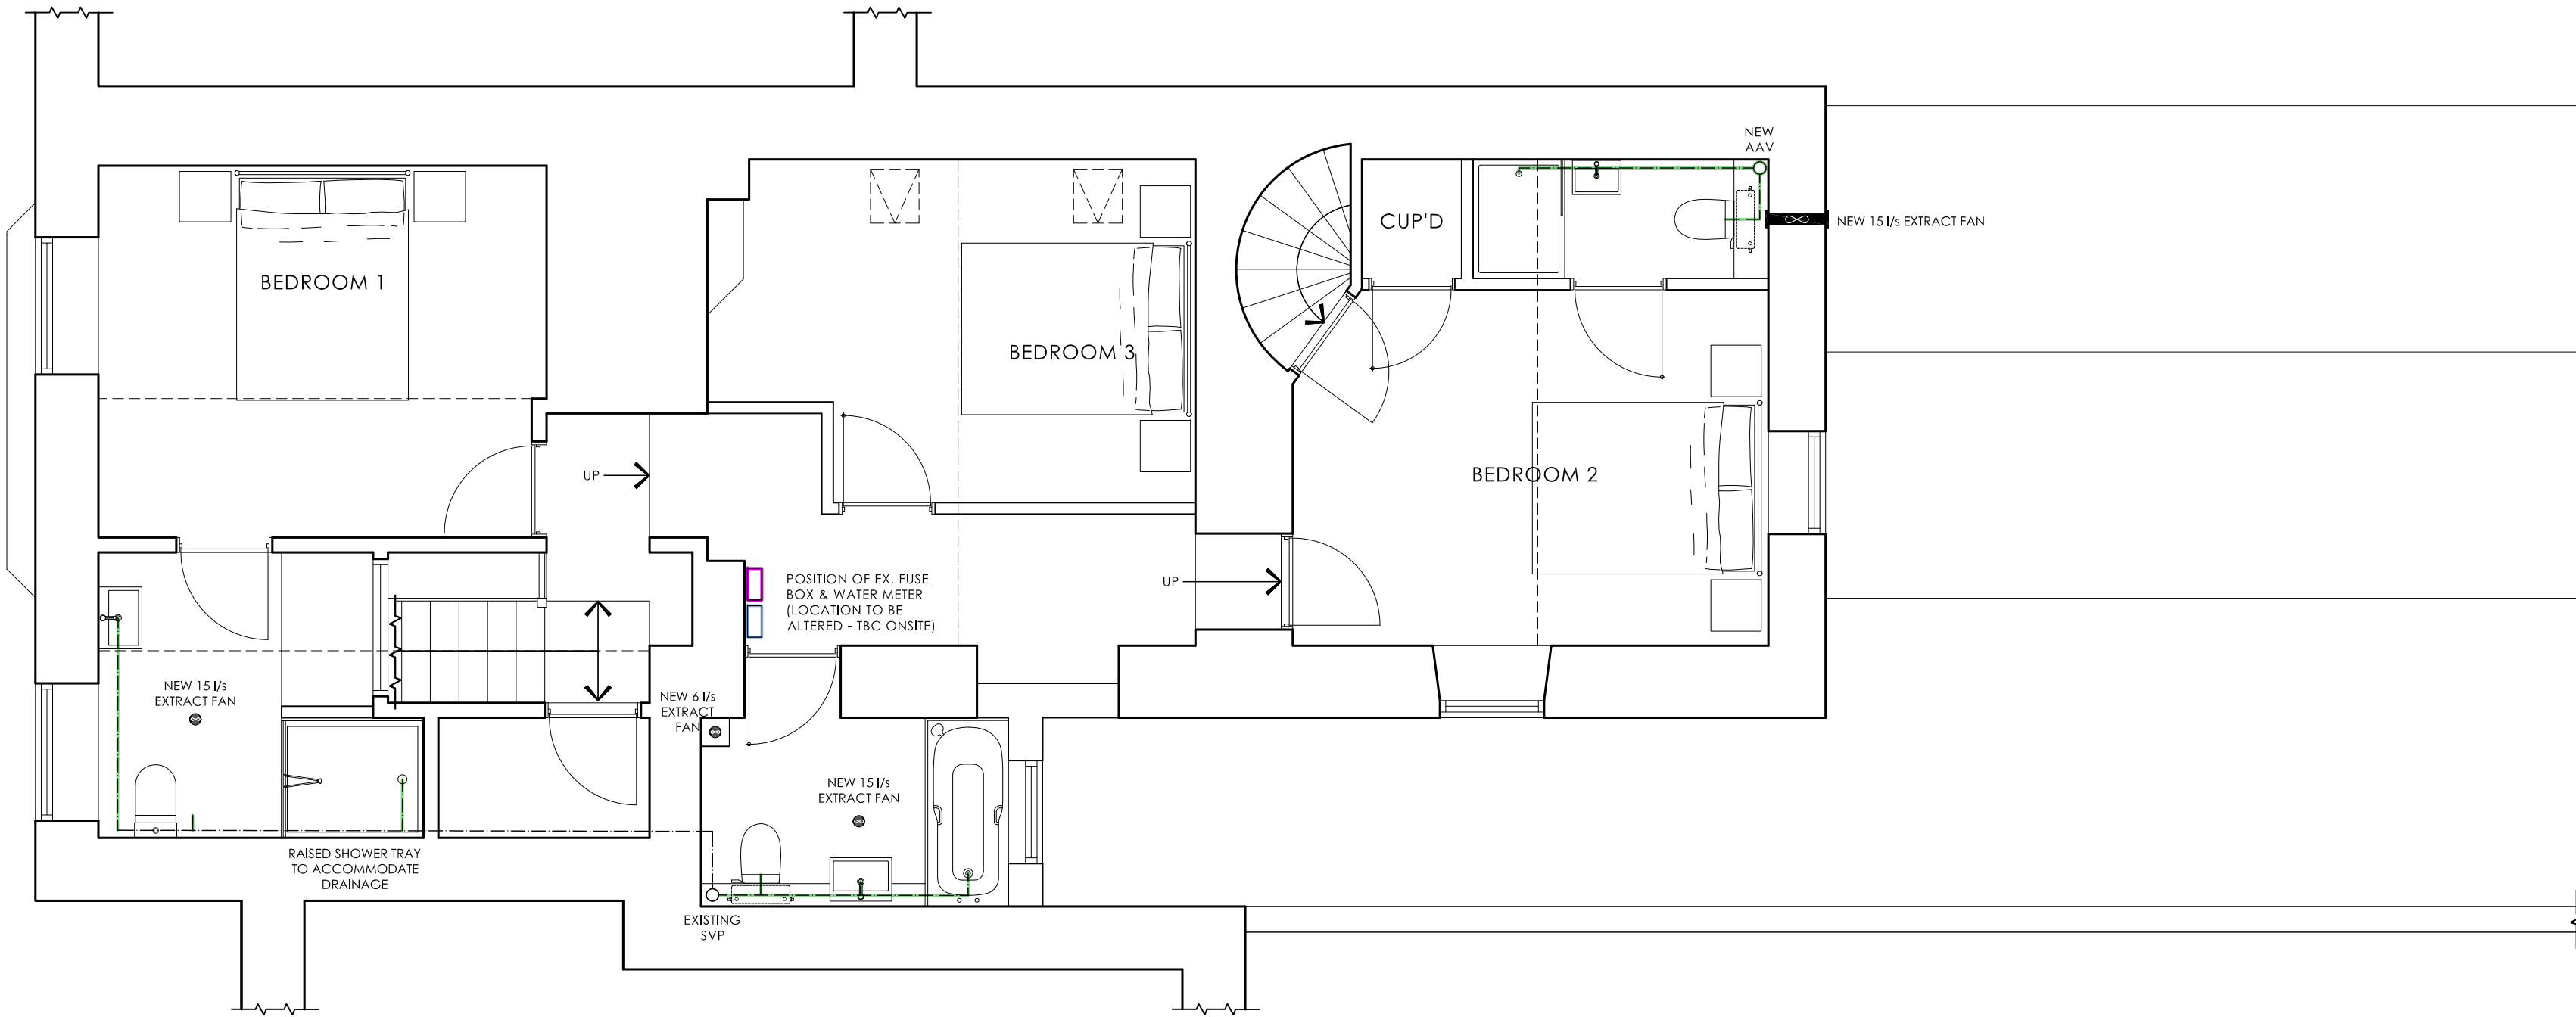


PROPOSED FIRST FLOOR PLAN (1:50)

CEILING & WALL EXTRACT FANS OPERABLE AT RATE AS SPECIFIED

SERVICES KEY

- EXISTING WATER SUPPLY
- EXISTING ELECTRICITY SUPPLY
- EXISTING GAS SUPPLY
- EXISTING FOUL DRAINAGE
- EXISTING FOUL DRAINAGE TO BE REMOVED
- PROPOSED FOUL DRAINAGE

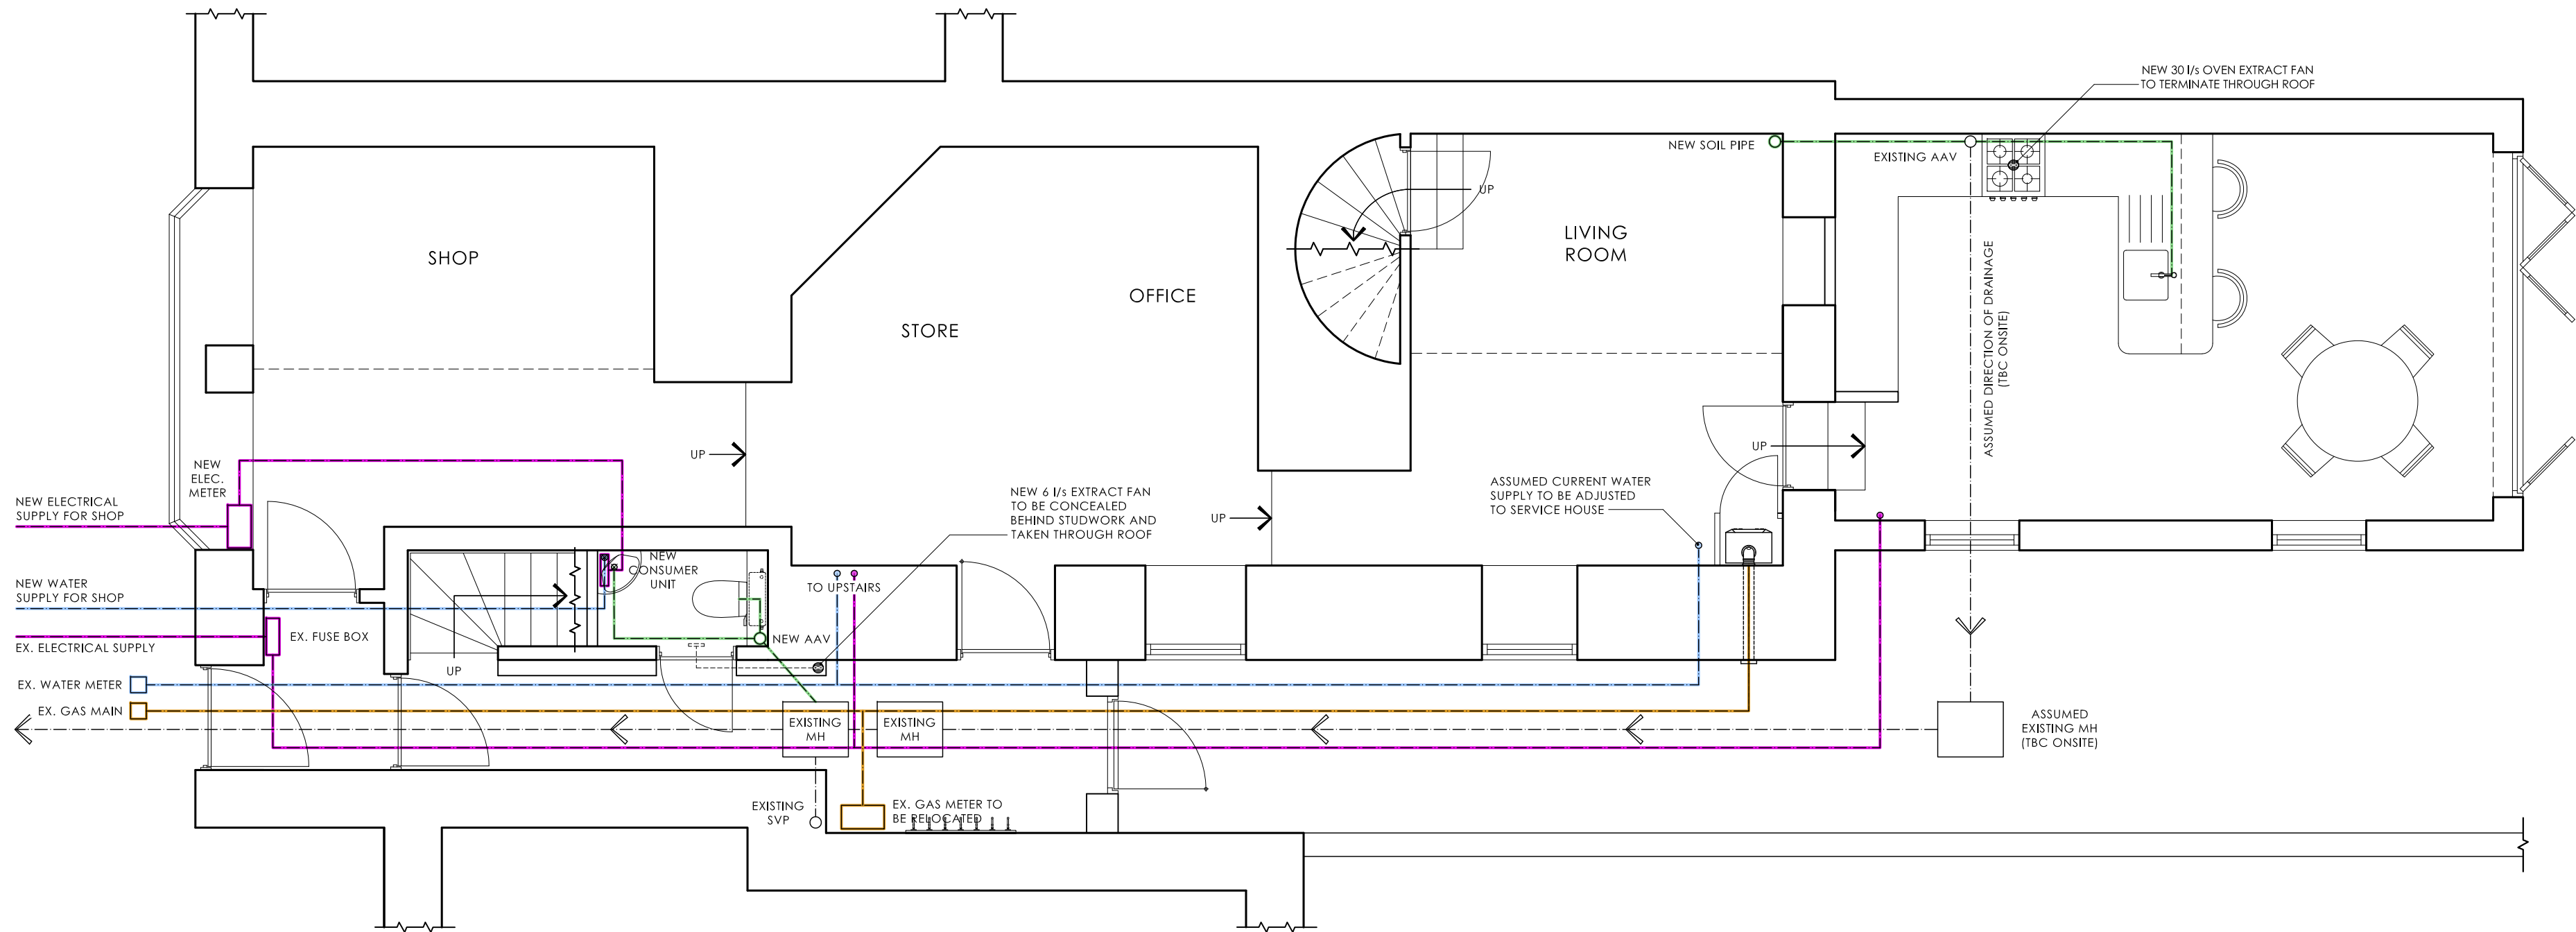

PROPOSED GROUND FLOOR PLAN (1:50)

CEILING & WALL EXTRACT FANS OPERABLE AT RATE AS SPECIFIED

PLANNING CONDITIONS

CLARK & MASLIN

The Old Library, 44 High Street,
Malmesbury, Wiltshire, SN16 9AT

Telephone: (01666) 822911 / 829111
Facsimile: (01666) 826130
www.clarkandmaslin.co.uk

Planning Architecture Conservation

Client

MR J. BRYCE

Project

PROPOSED CHANGE OF USE TO
RESIDENTIAL, 95 HIGH STREET,
CRICKLADE, WILTSHIRE, SN6 6DF

Description

PROPOSED SERVICES LAYOUT

Scale	PG Size	Drawn	Date
1:50	A1	-	NOV '25

Drawing No	Revision
4852/151	-