


KEY

1.8M HIGH CLOSE
BOARDED FENCING


EXISTING GRAVEL DRIVEWAY/
PARKING AREA

EXISTING BUNGALOW

GRASS/ SOFT LANDSCAPING

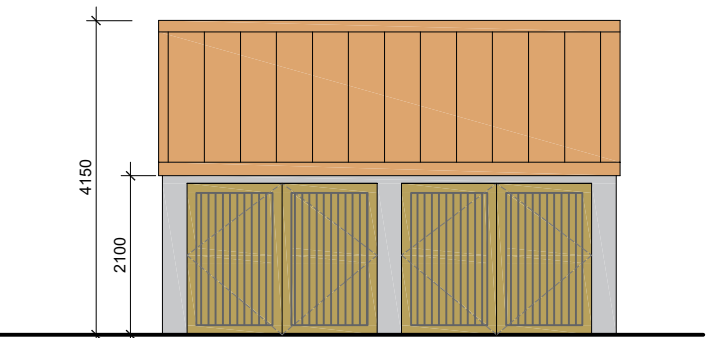


FRONT ELEVATION
AS PROPOSED

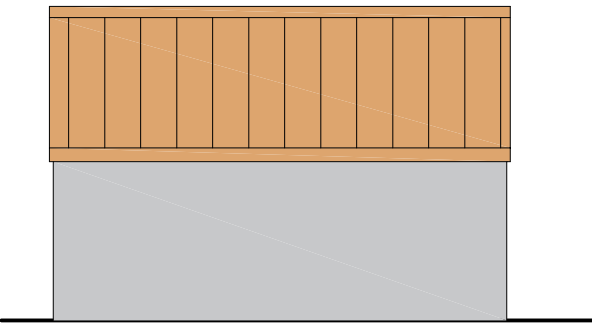


REAR ELEVATION
AS PROPOSED

PROPOSED EXTERNAL MATERIALS


- BROWN STANDING SEAM ROOF
- CREAM COLOURED RENDER FINISHED WALLS
- BROWN uPVC WINDOWS
- TIBER DOUBLE DOORS

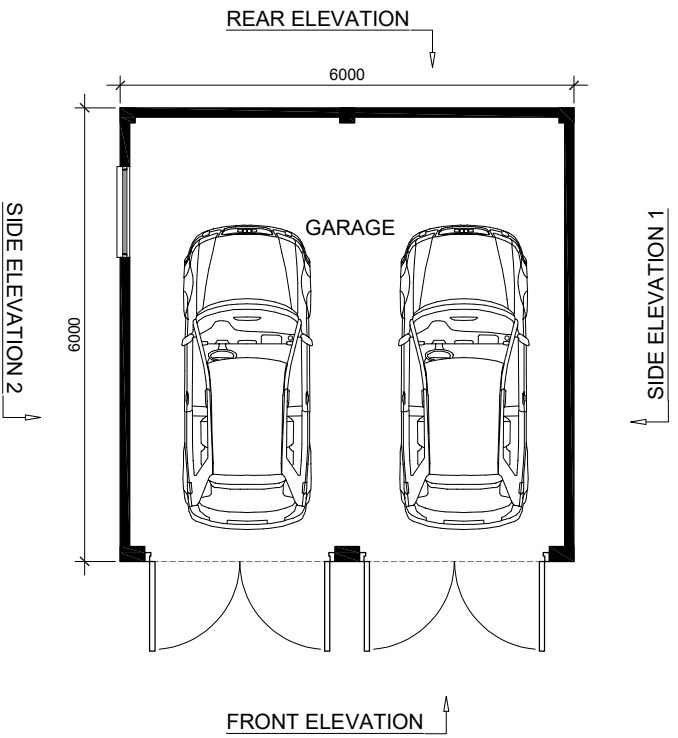

GROUND FLOOR PLAN
AS PROPOSED

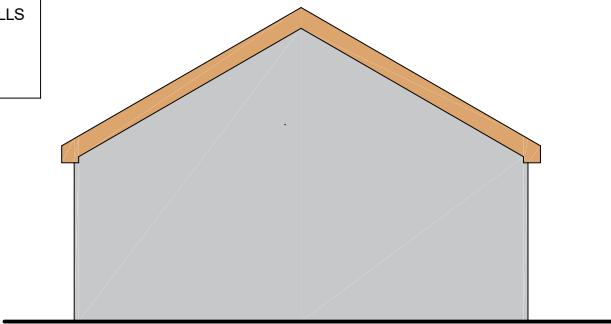

SIDE ELEVATION 1
AS PROPOSED

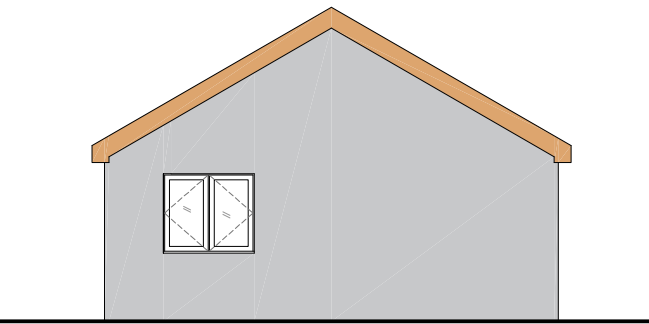

SIDE ELEVATION 2
AS PROPOSED

SIMPLE PLANS
PLANNING & DESIGN SERVICES
e: simpleplans76@gmail.com m: 07715 707733
www.simpleplans.net

© COPYRIGHT
No part of this drawing may be reproduced without written consent.
All contractors must visit site and be responsible for taking and checking all dimensions relating to this work.
Do not scale from this drawing.

REVISION NOTES

STATUS
PLANNING

PROJECT
REPLACEMENT DWELLING
2 WEST DEAN ROAD,
WEST TYTHERLY, SALISBURY,
SP5 1QA

DATE / DRAWN BY 20.10.25 JD	SCALE 1:500, 1:100 @A3
DRAWING TITLE SITE PLAN AS EXISTING & PROPOSED GARAGE DETAILS	PROJECT NO DRAWING NO PL04 REV