



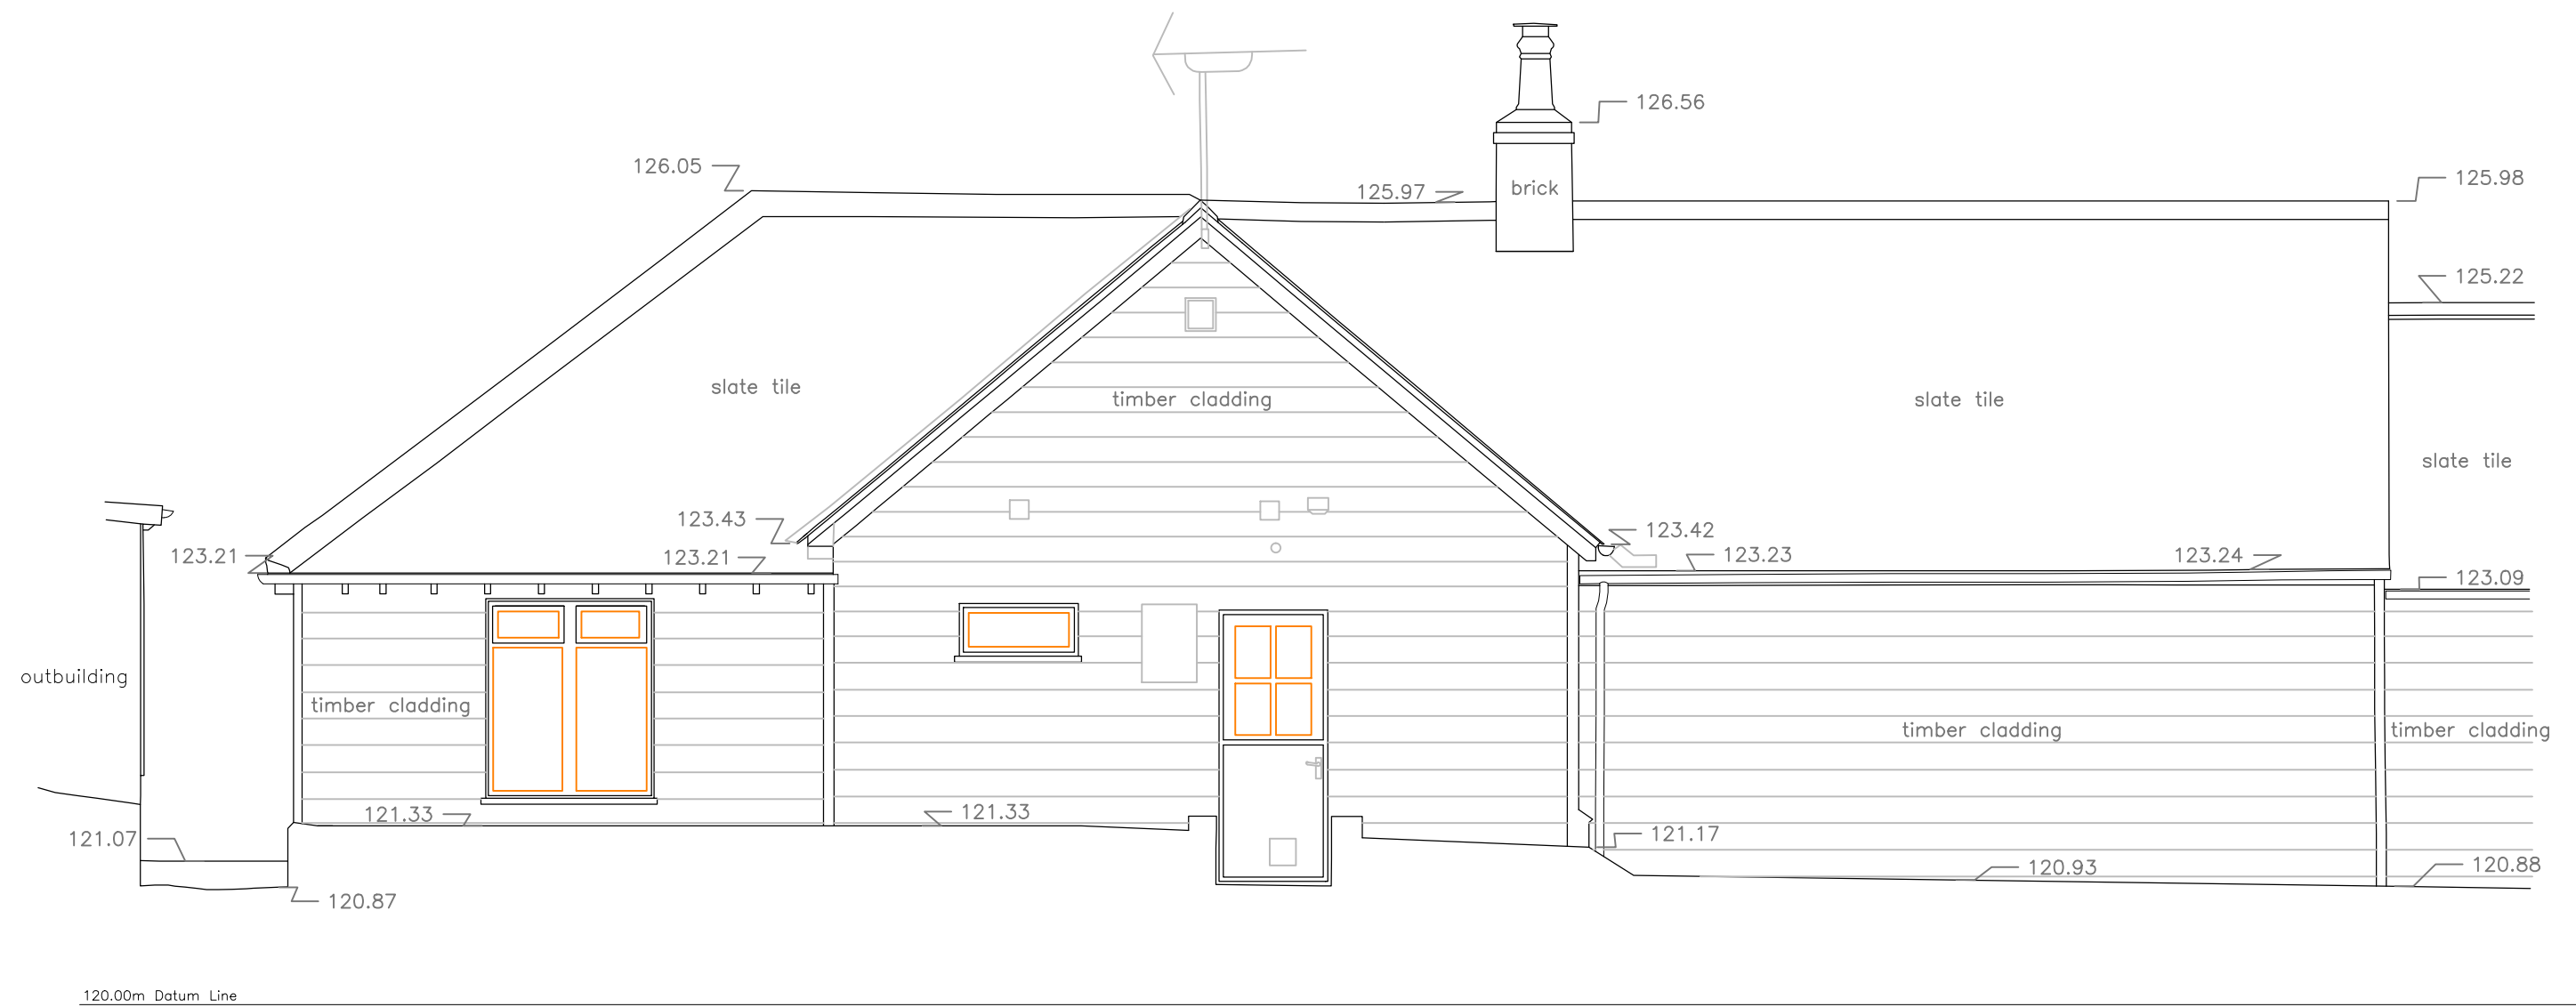

NORTH ELEVATION

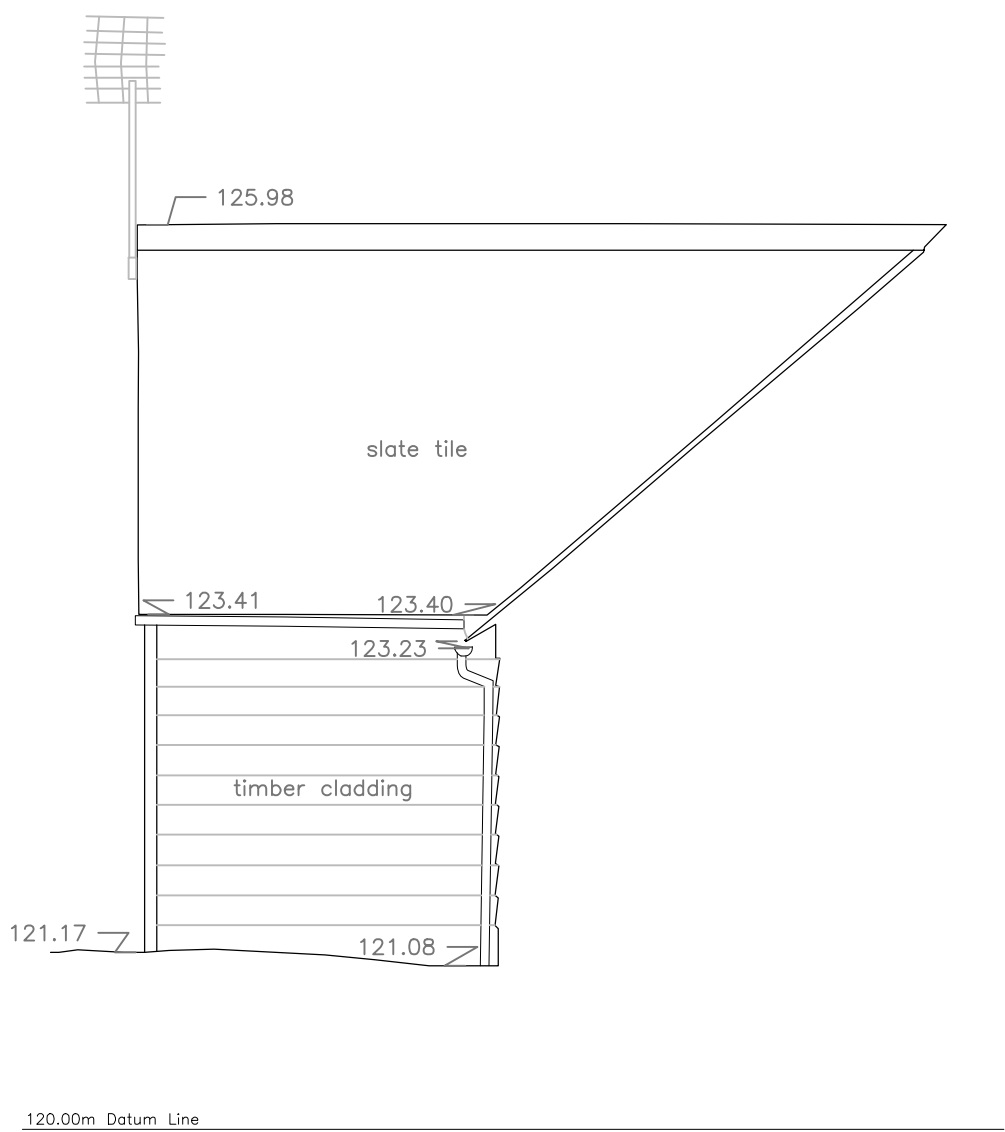


WEST ELEVATION



Scale 1 : 50

Elevation Locations

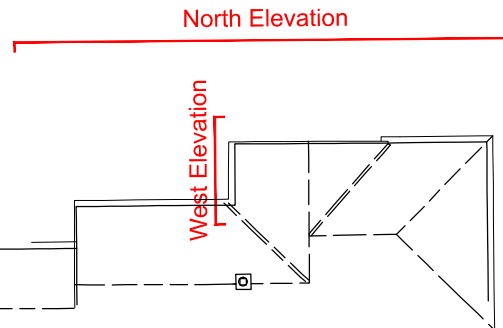

Land & Measured Building Surveyors

27-29 New Street
Charfield
Wotton under Edge
South Glos.
GL12 8ES

Project Name:
Stack House
Church Road, Woodborough, Wiltshire SN9 5PH

Drawing Title:
Existing Elevations

Client:
Agent:
Fowler Architecture & Planning

Date: 3rd September 2025	Scale: 1:50 @ A1
Grid Orientation North GPS	Sheet ID MFstackhouseEL
Site Level Datum OS GPS	Surveyed By JS

Rev None	Drawn By AH
-------------	----------------

