


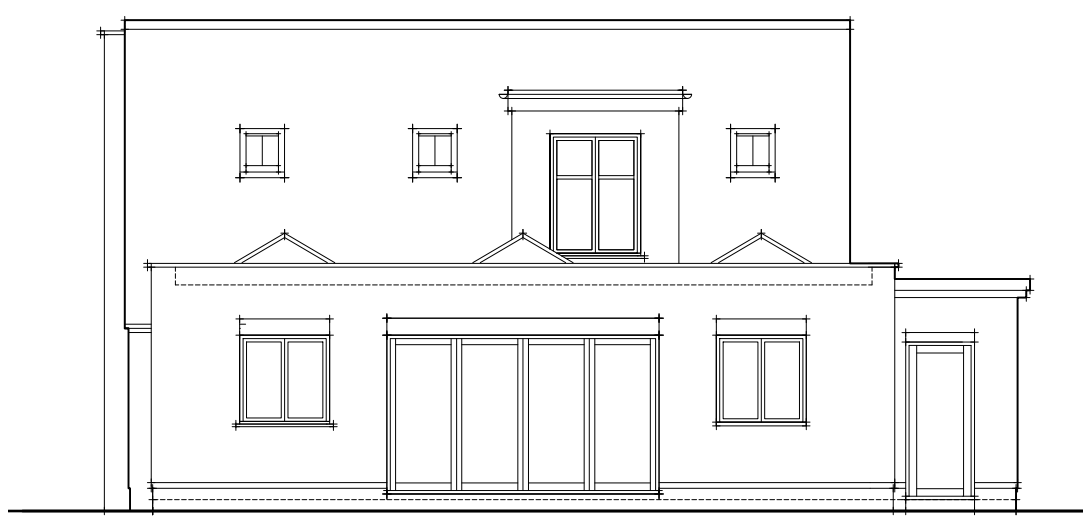


WEST
PROPOSED ELEVATIONS 1:100



SOUTH




EAST

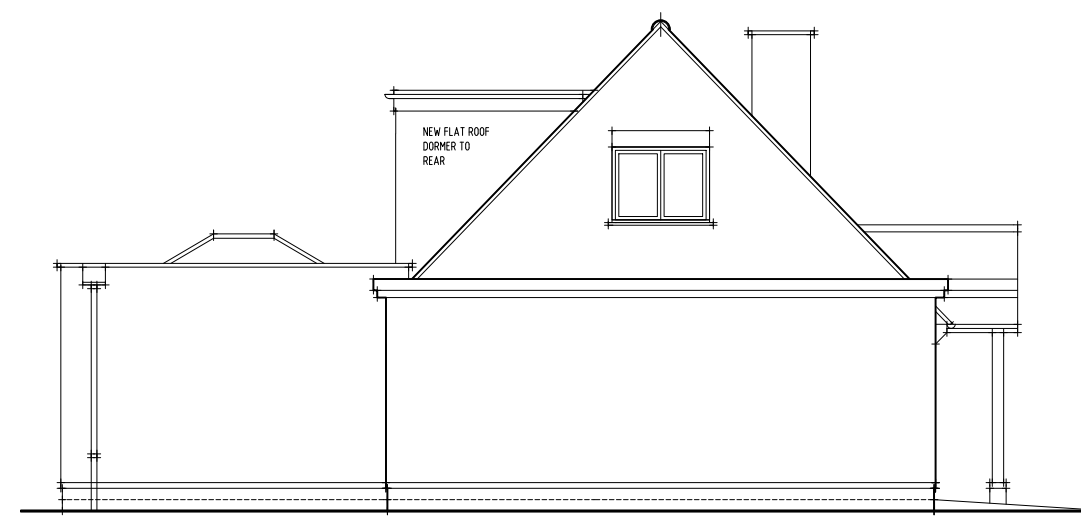


NORTH




SITE PLAN 1:500

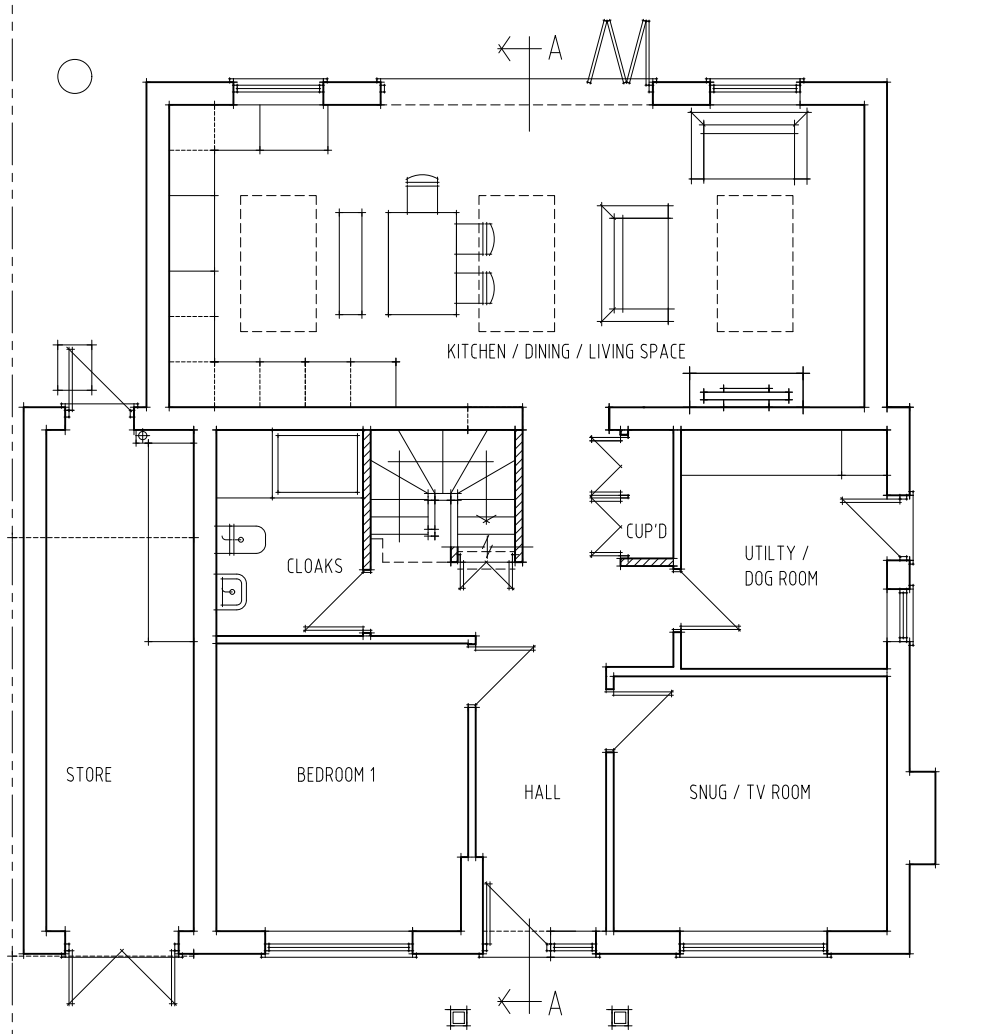


GROUND FLOOR PLAN

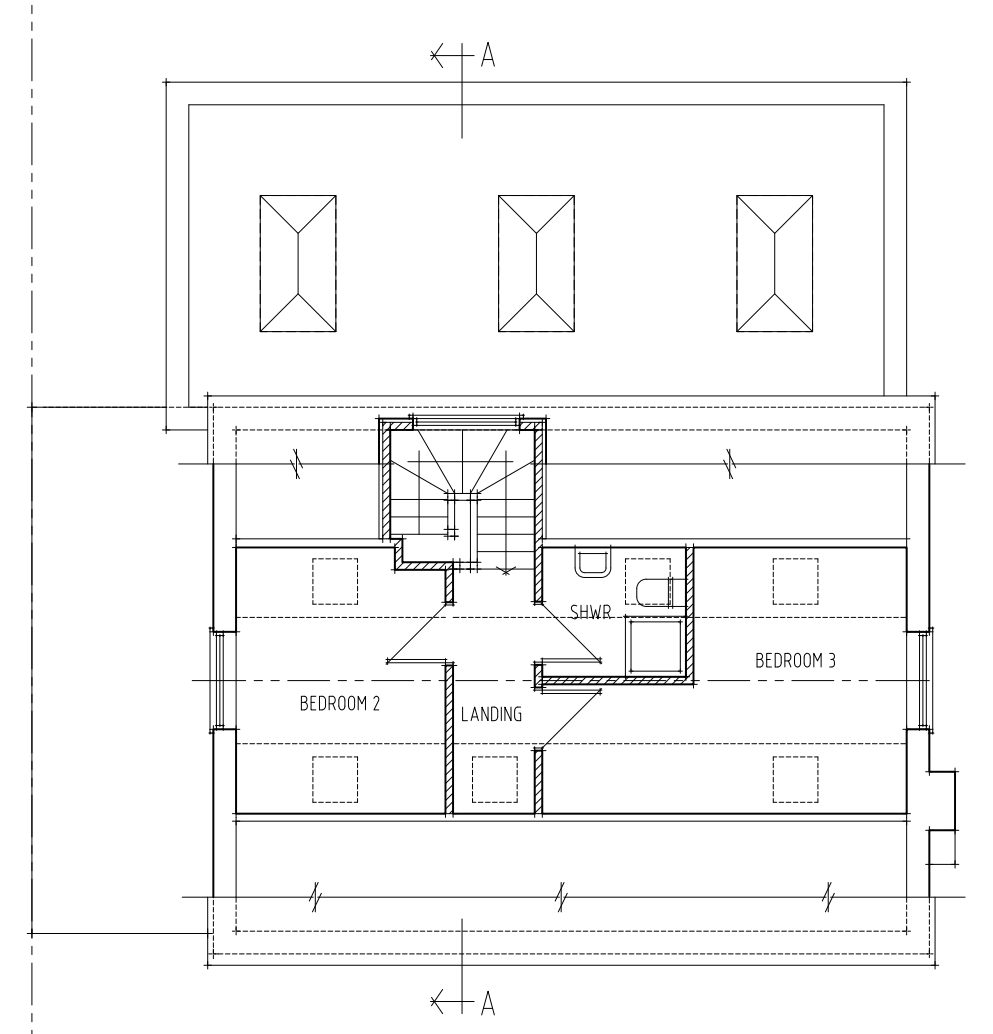

FIRST FLOOR PLAN

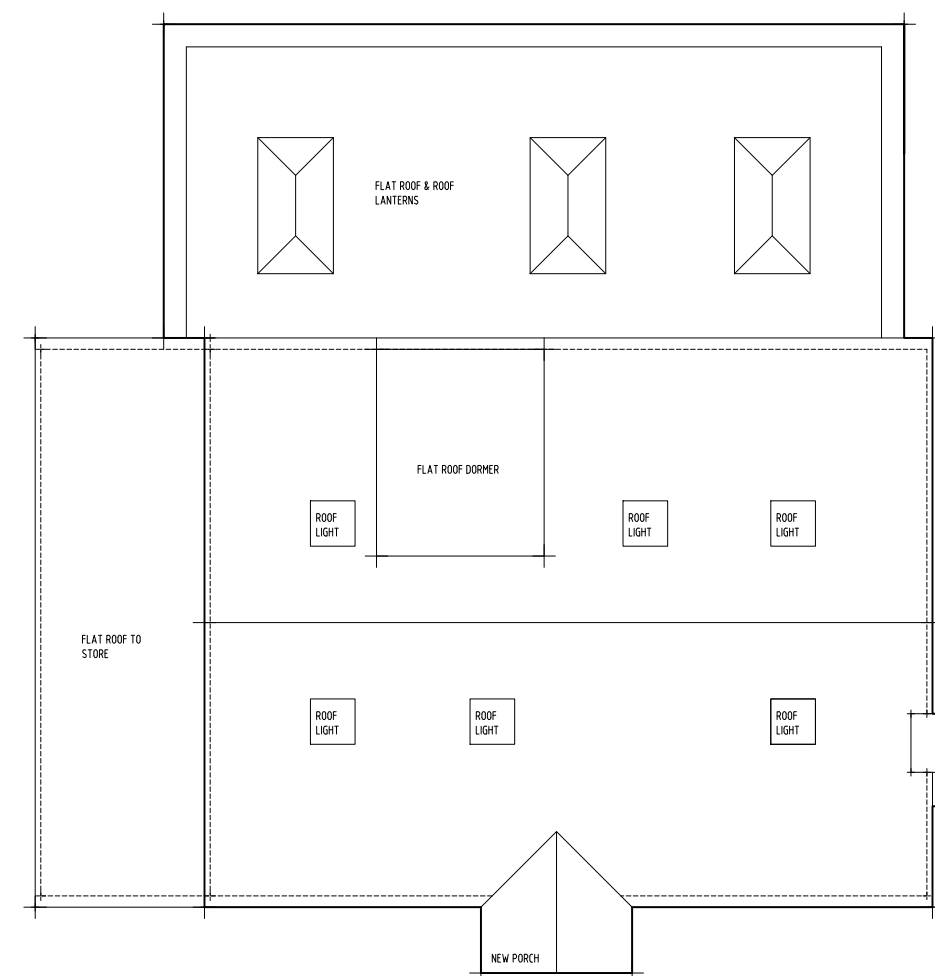

ROOF PLAN

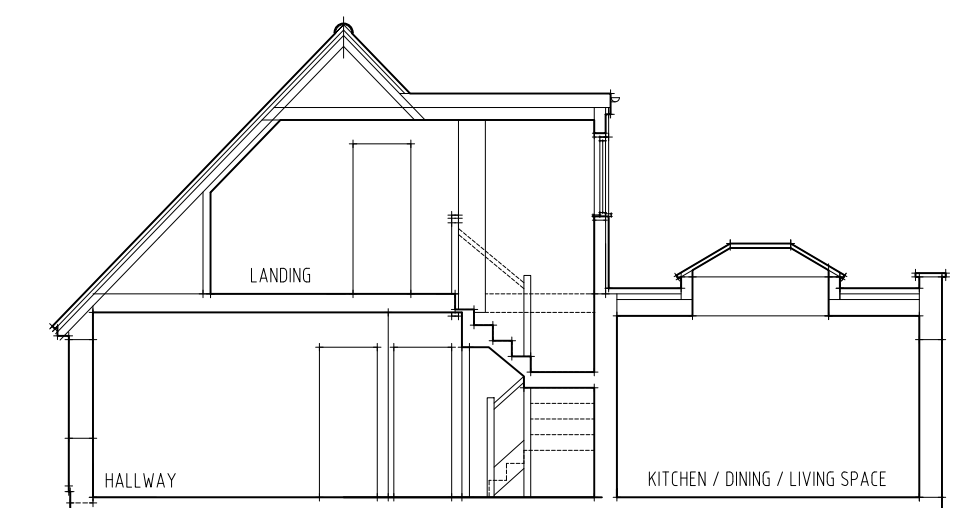

SECTION




SITE LOCATION PLAN
1:1250




WEST
EXISTING ELEVATIONS 1:100




SOUTH

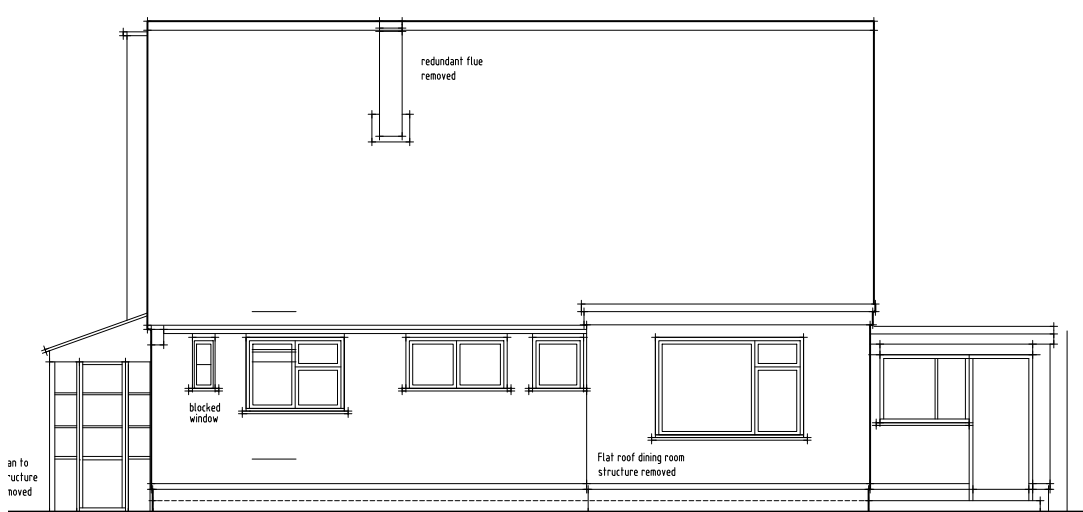


EAST

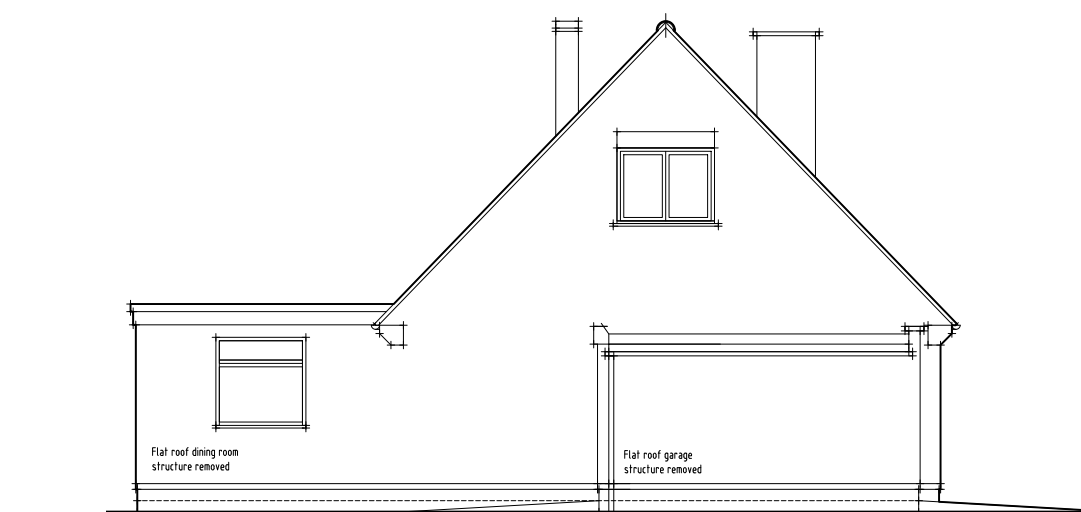


NORTH

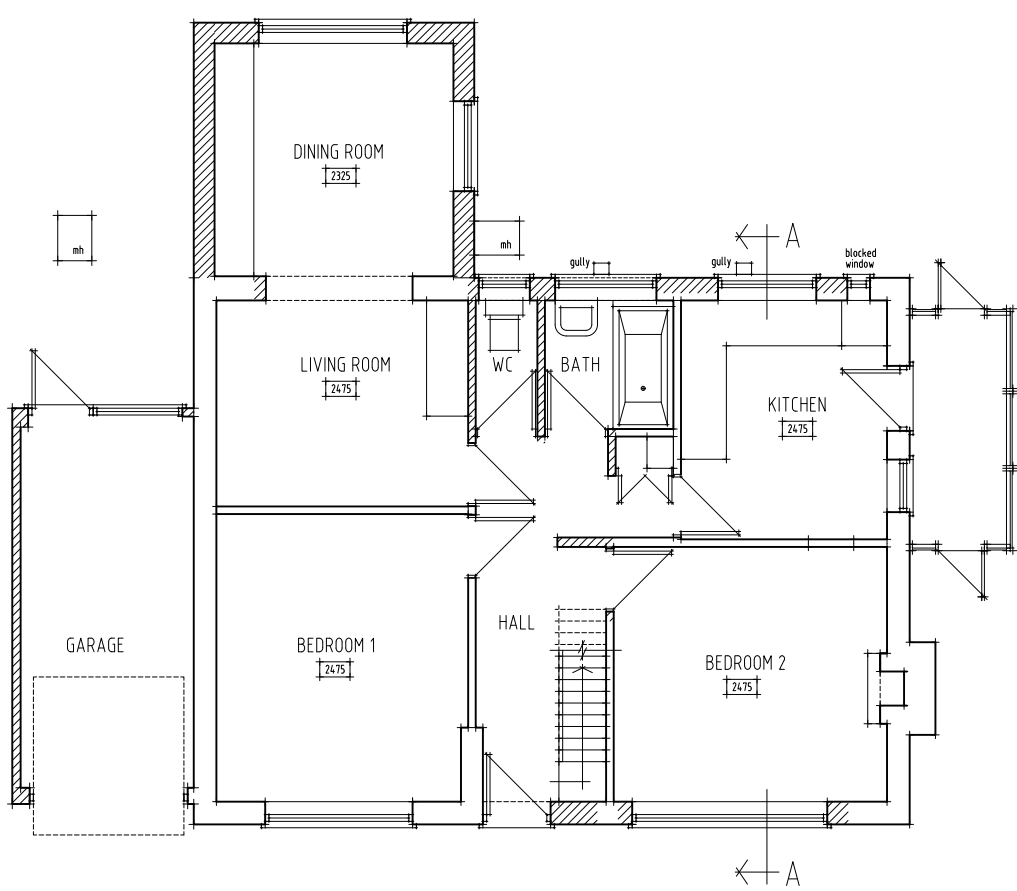


GROUND FLOOR PLAN

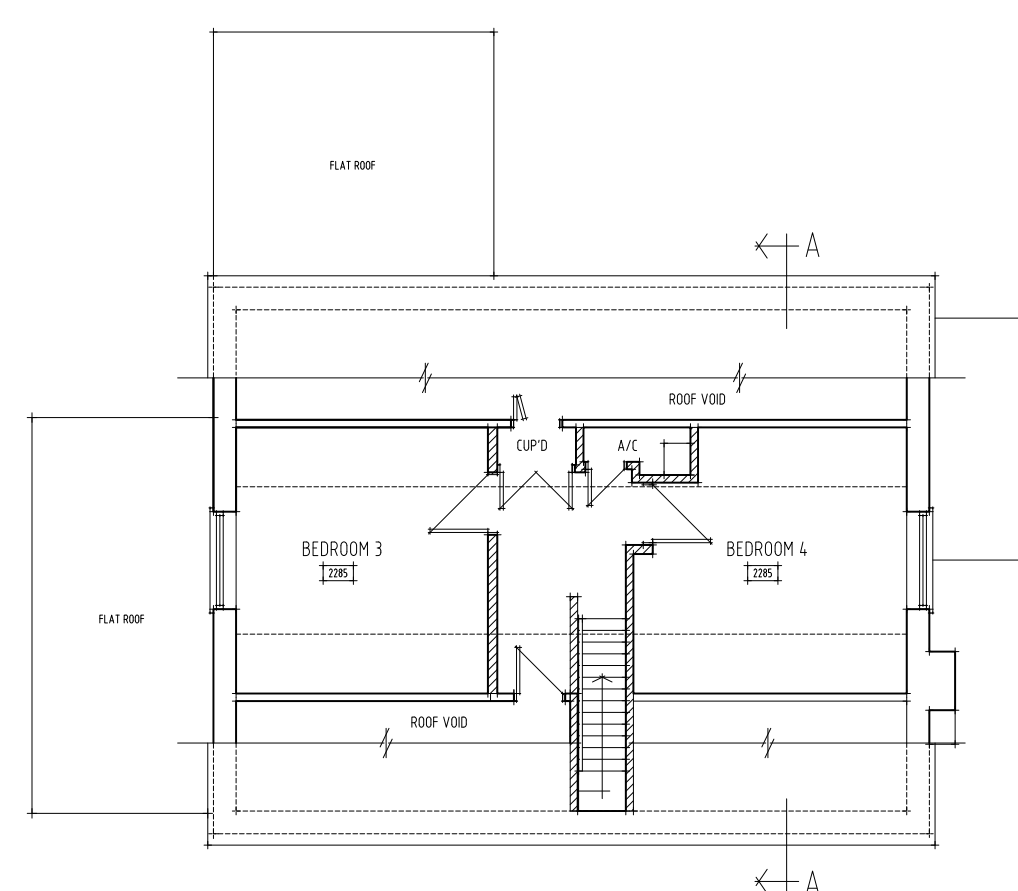

FIRST FLOOR PLAN

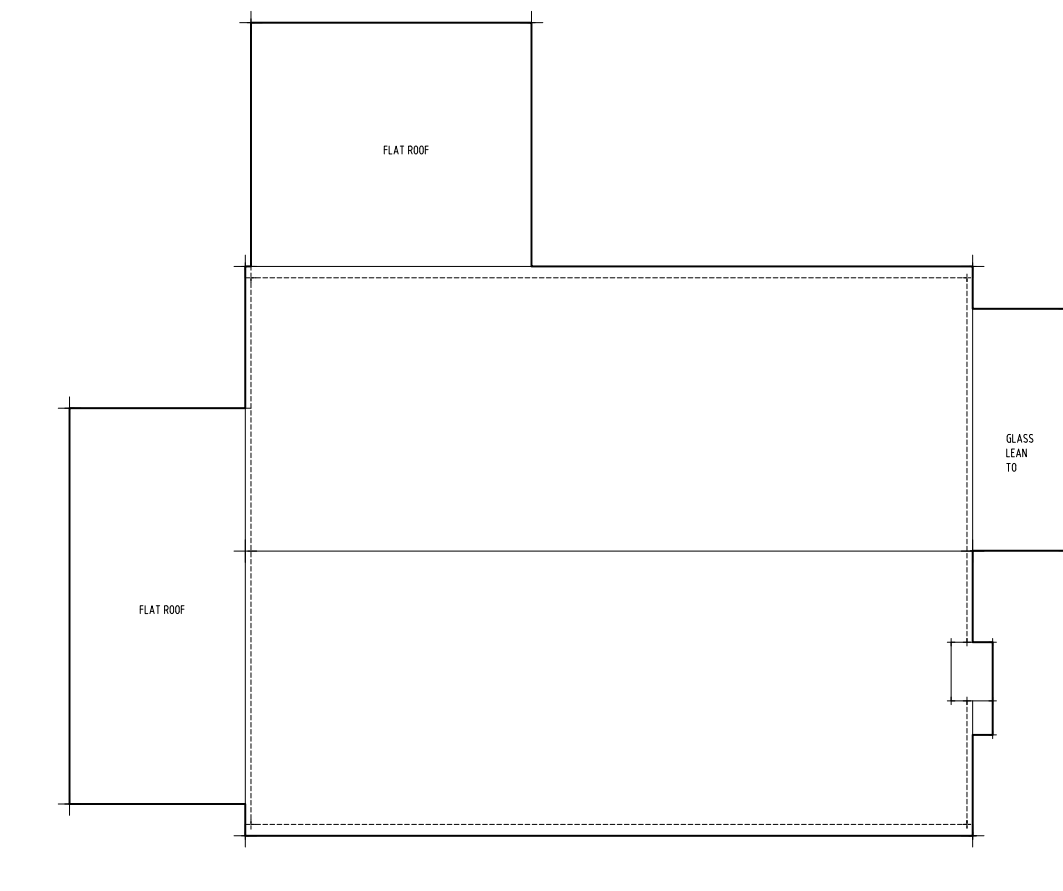

ROOF PLAN

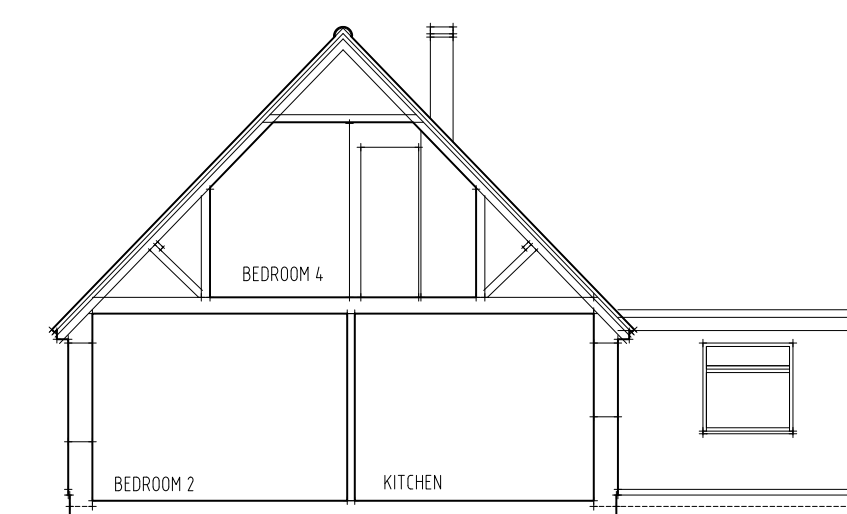

SECTION

20 RIDGMOUNT, DURRINGTON, SALISBURY, SP4 8AH

space design solutions ltd.
Ivon House - High Road - Broad Chalke
Salisbury - SP5 5EH
Tel. 01722 780915 Mob. 07970 473967
Email. spacedsl@btinternet.com

Client: MR & MRS ARNOLD
Job Title: 20 RIDGMOUNT, DURRINGTON
SALISBURY, SP4 8AH

Drawing Title: EXISTING & PROPOSED
Scale: 1: 100, 500 & 1250 @ A1
Date: OCT 2025 Drawn by: DAJ

Dwg. No. 500-15 Rev.