


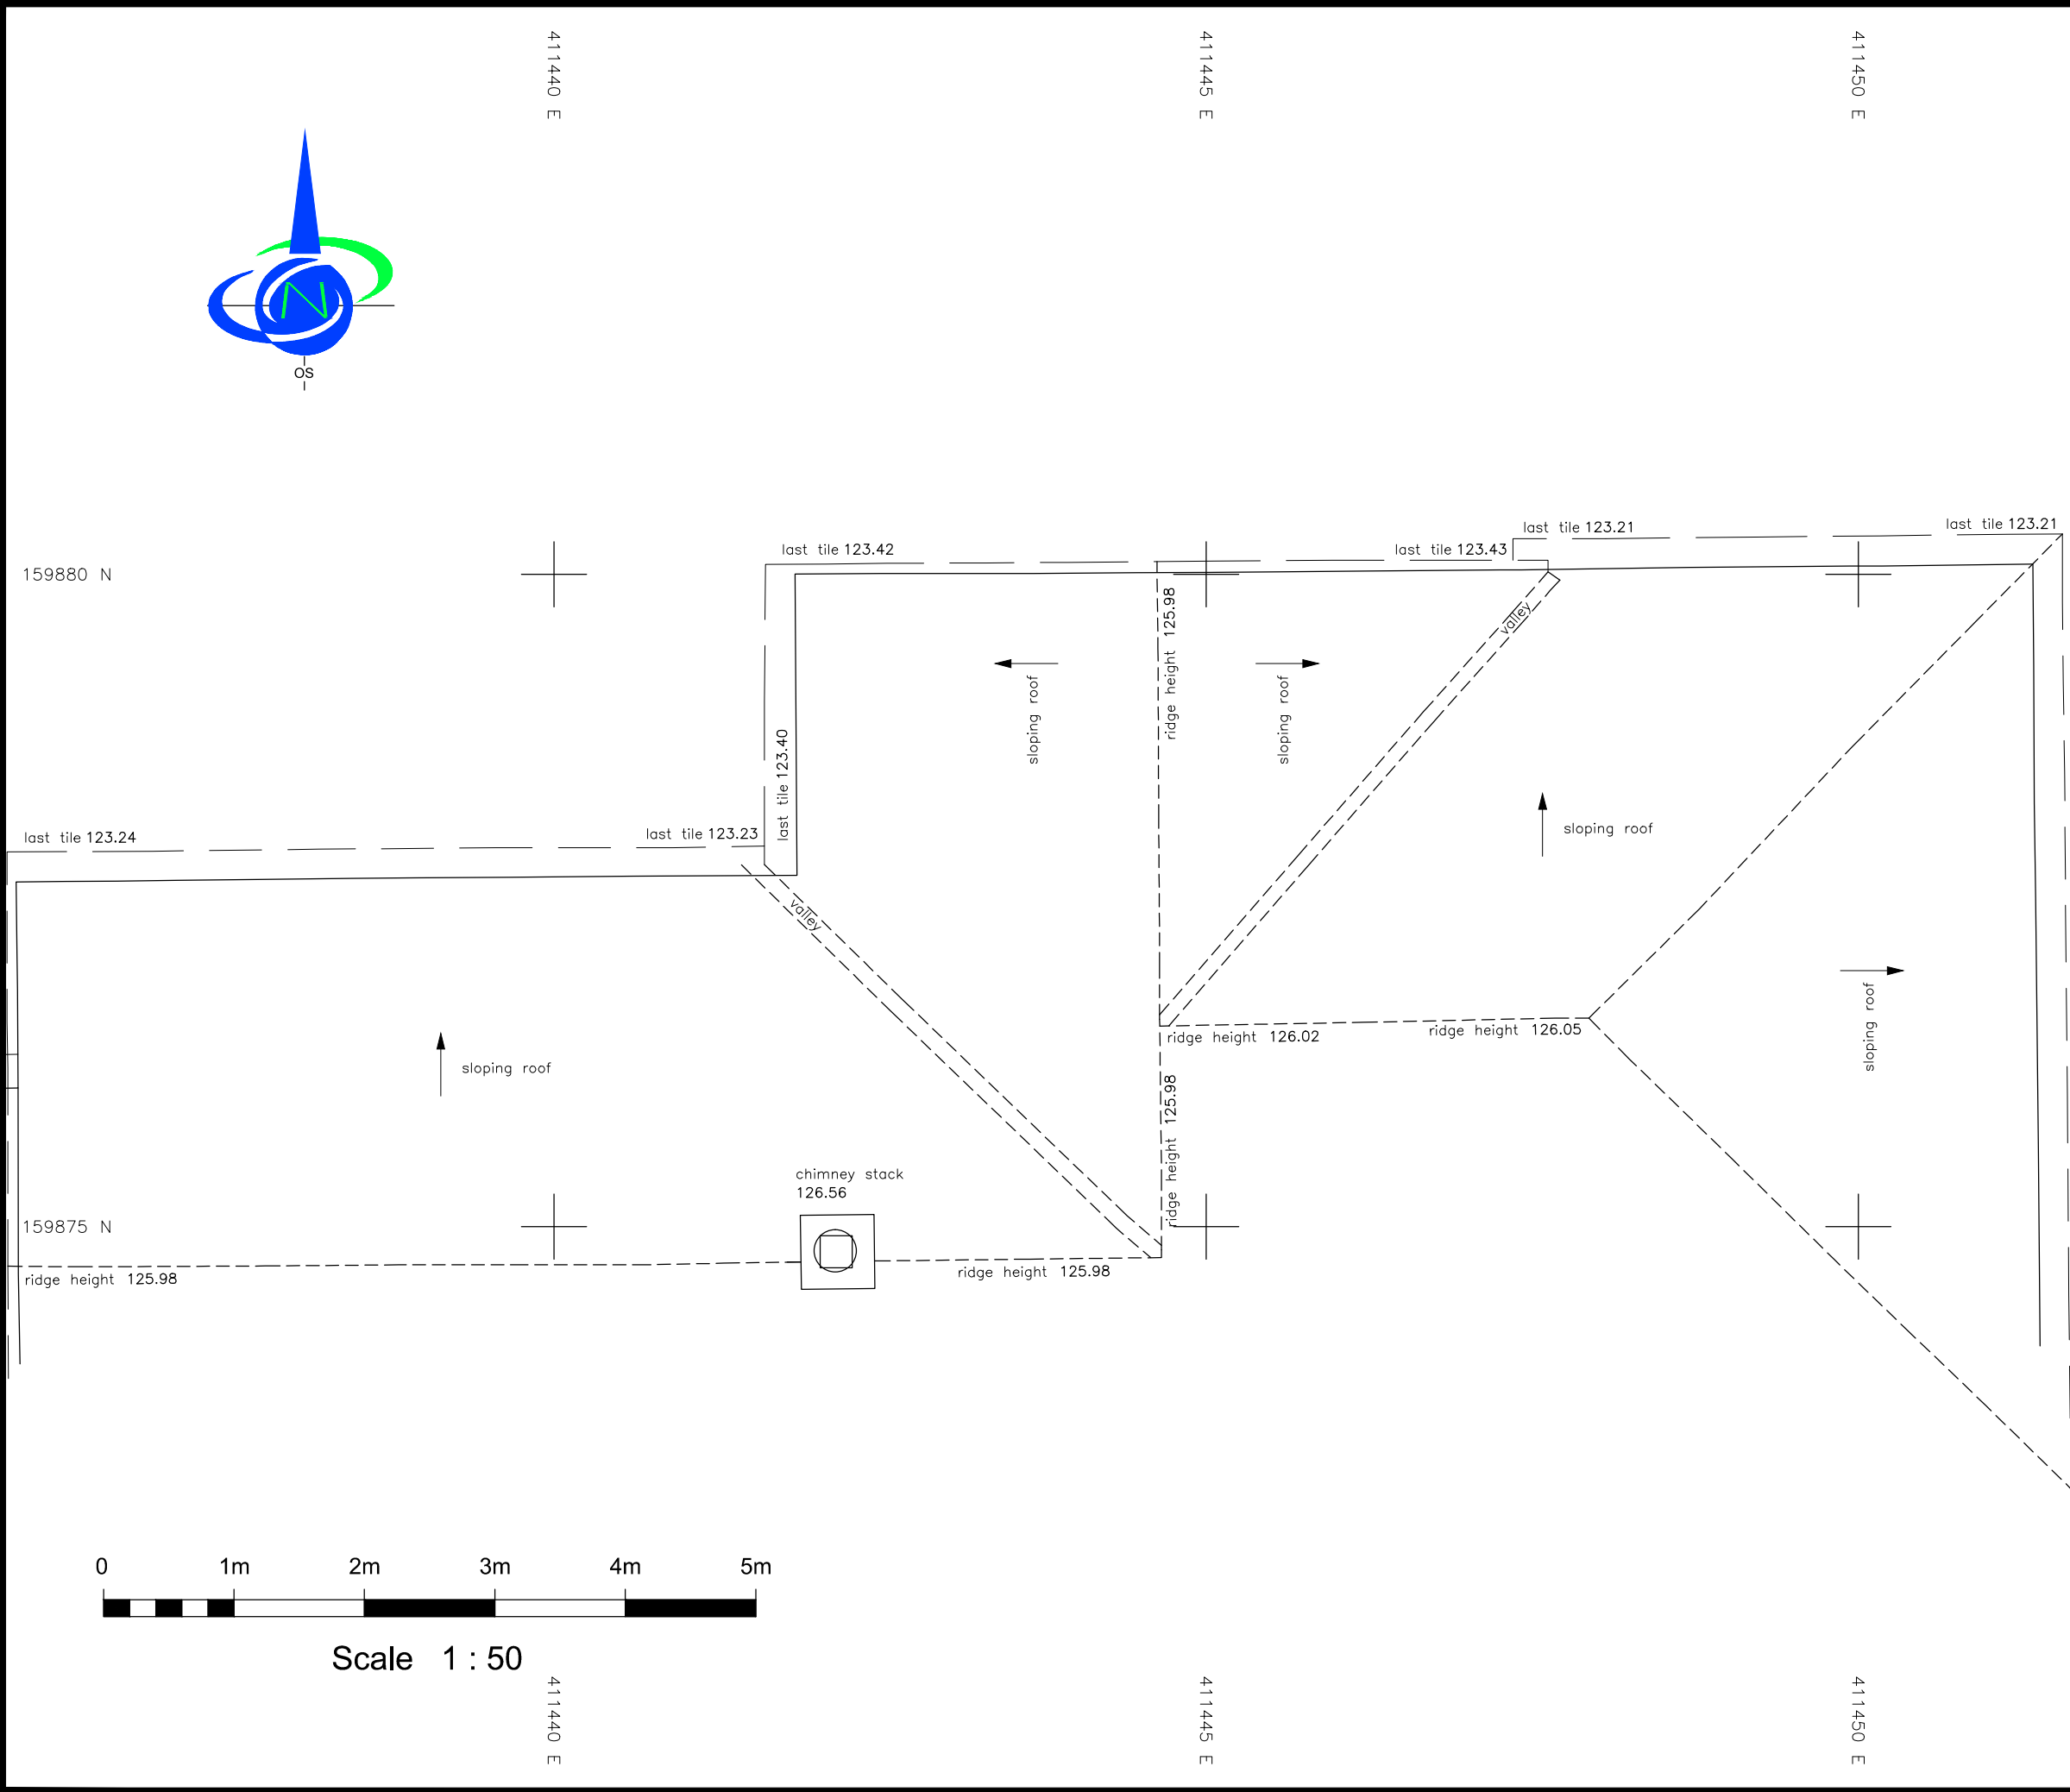

Key

- cl = ceiling level o/h = overhead
- dc = door cill u/s = underside of
- dh = door head u/sb = underside of beam
- fl = floor level wh = window head
- gl = ground level wc = window cill

Linetypes

- Beam overhead -----
- Building overhead - - - - -
- Ceiling -----
- Cupboard/Shelf -----
- Door =====
- Duct/Boxing -----
- Roof Edge/Last Tile -----
- Level 147.87
- Manhole □ ○
- Pipe =====
- Ridge -----
- Step -----
- Wall -----
- Window -----
- Window overhead - - - - -
- Grid Cross +



DANDOSURVEYING LTD

Land & Measured Building Surveyors

27-29 New Street
Charfield
Wotton under Edge Tel: 01453 845017
South Glos. Tel: 01453 845360
GL12 8ES www.dandosurveying.co.uk
 enquiries@dandosurveying.co.uk

Project Name:
Stack House
Church Road, Woodborough, Wiltshire SN9 5PH

Drawing Title:
Existing Partial Roof Plan

Client:

Agent:
Fowler Architecture & Planning

Date: 2nd September 2025	Scale: 1:50 @ A3	
Grid Orientation North GPS	Sheet ID MFstackhouseRP	Rev None
Site Level Datum OS GPS	Surveyed By JS	Drawn By AH

