


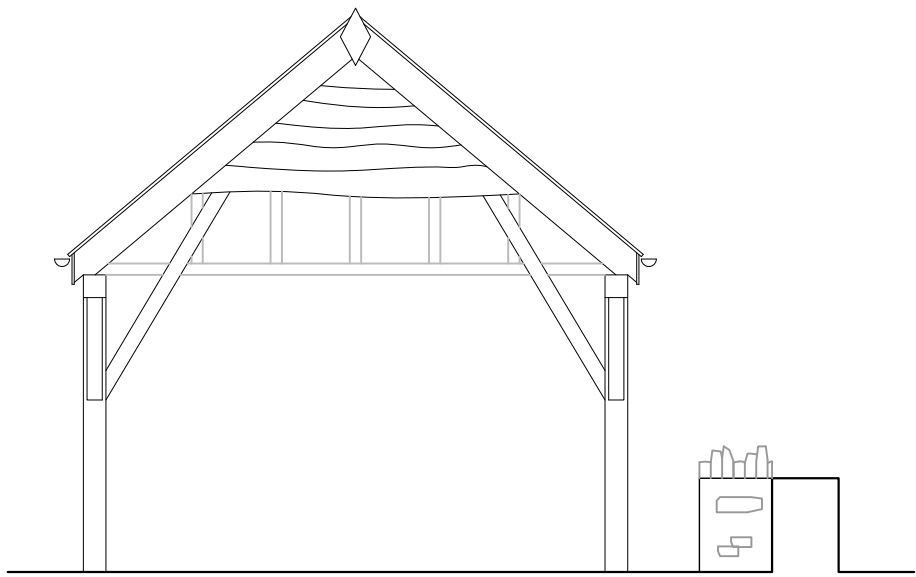


 


EAST ELEVATION

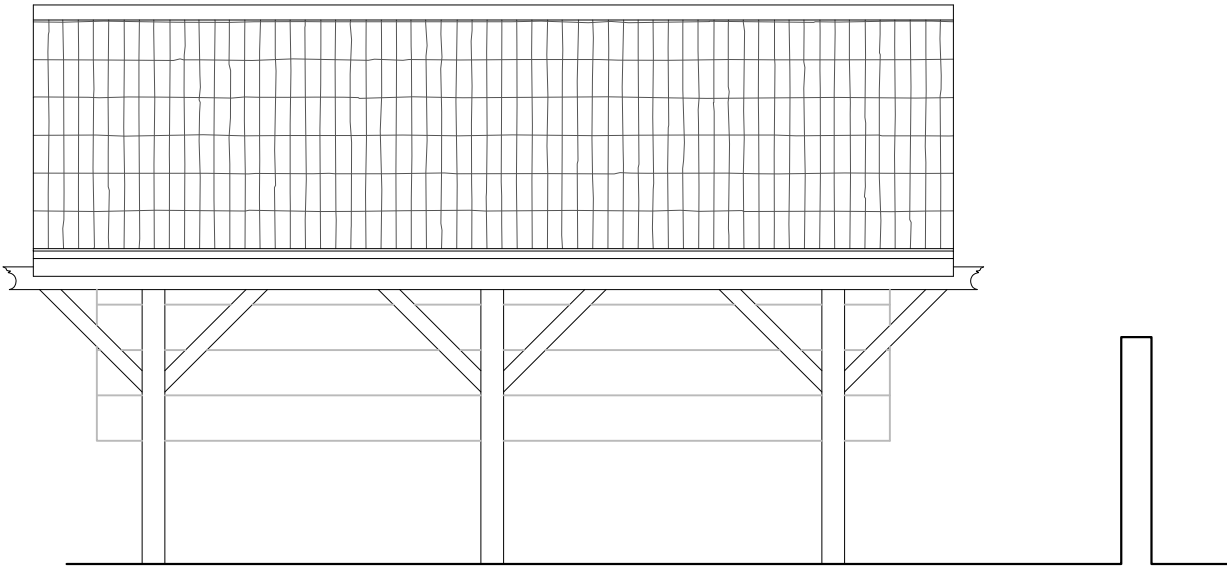


SOUTH ELEVATION

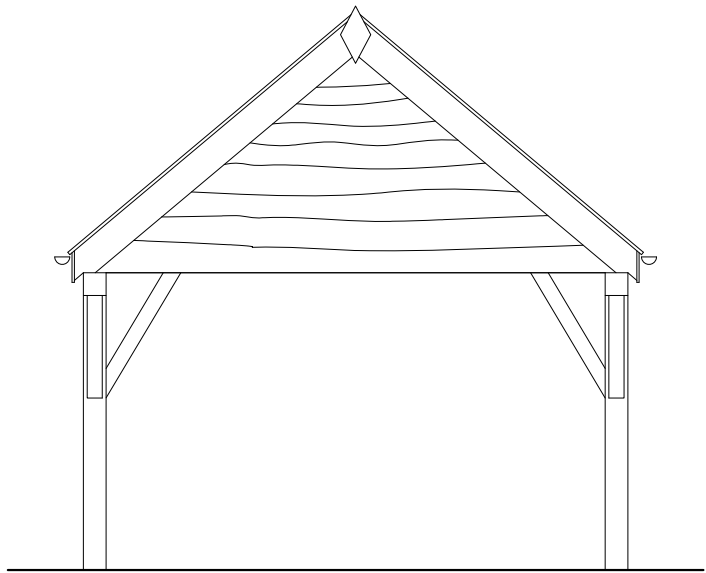

WEST ELEVATION

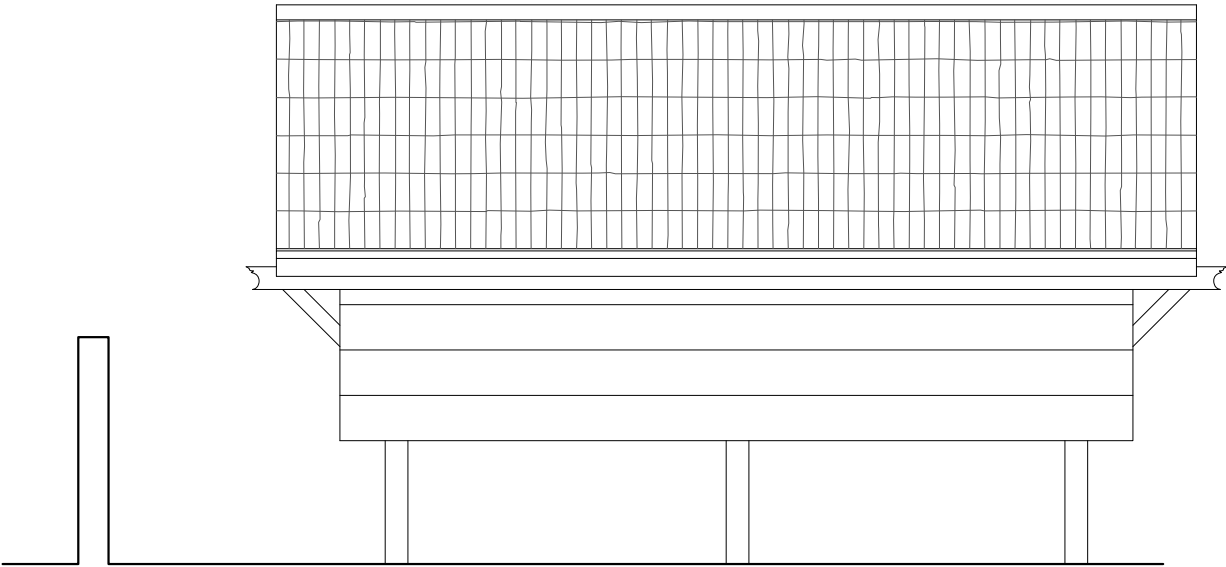

NORTH ELEVATION

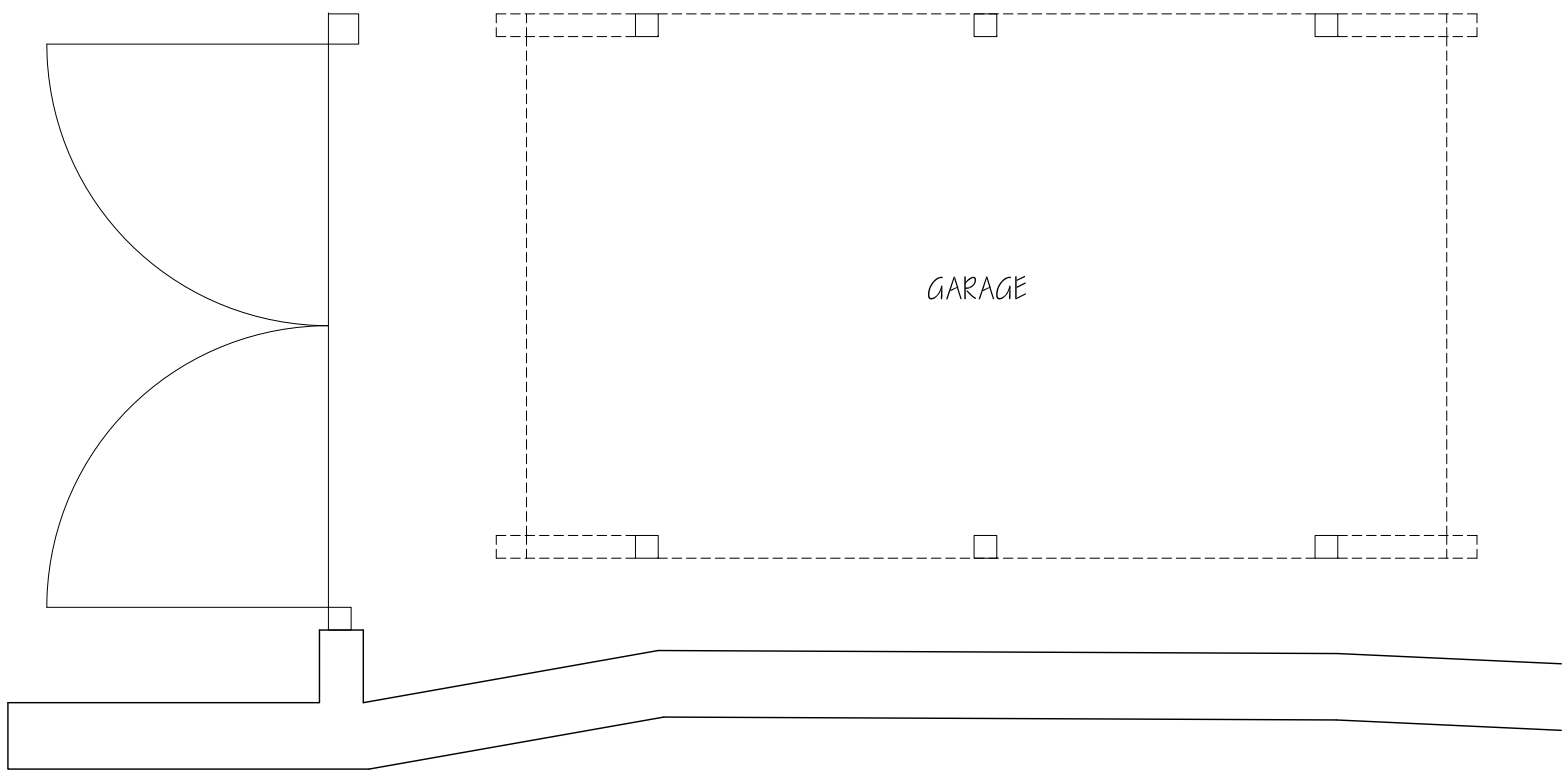

GARAGE FLOOR PLAN


This drawing is copyright of CLARK & MASLIN Ltd and may not be copied or reproduced without permission.

Figured dimensions are to be taken in preference to scaled dimensions.


Large scale drawings to have preference to small scale drawings.

Dimensions for fixed-in items are to be checked on site prior to manufacture.

REV	DETAIL OF REVISION	BY	DATE
-----	--------------------	----	------

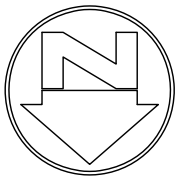

SURVEY DRAWING

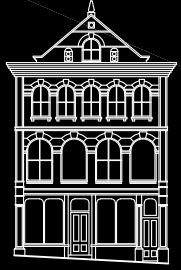

CLARK & MASLIN
Unit 5, Charlton Business Park
Crudwell Road, Malmesbury
Wiltshire, SN16 9RU
Telephone: 01 666 822911
www.clarkandmaslin.co.uk
Planning Architecture Conservation

Client

MRS M. SELLS

Project

PROPOSED EXTENSION & ALTERATIONS AT
SCHOOL HOUSE, SOPWORTH,
CHIPPENHAM, SN14 6PS

Description

EXISTING GARAGE PLAN AND ELEVATIONS

Scale	PG Size	Drawn	Date
1:50	A2	DN	AUG '25

Drawing No	Revision
5818/07	-