


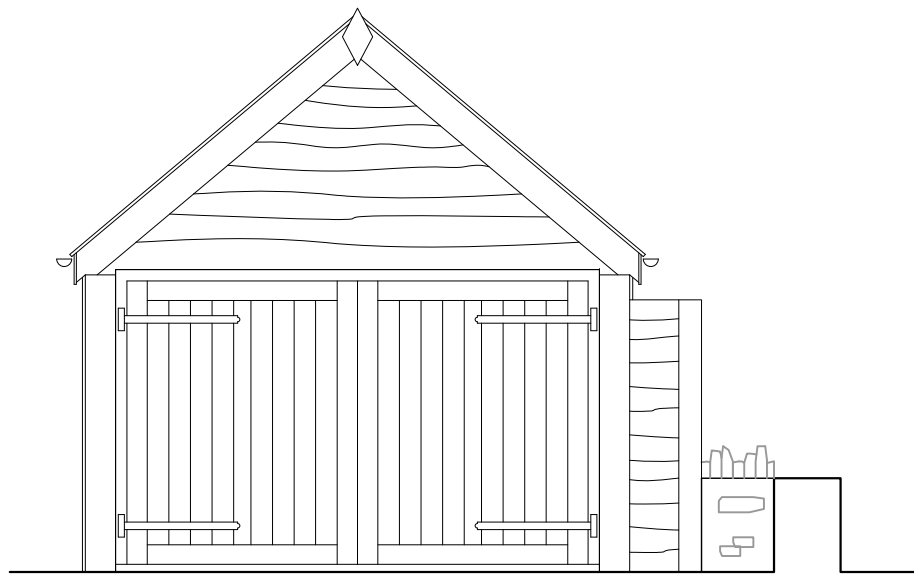


 


EAST ELEVATION

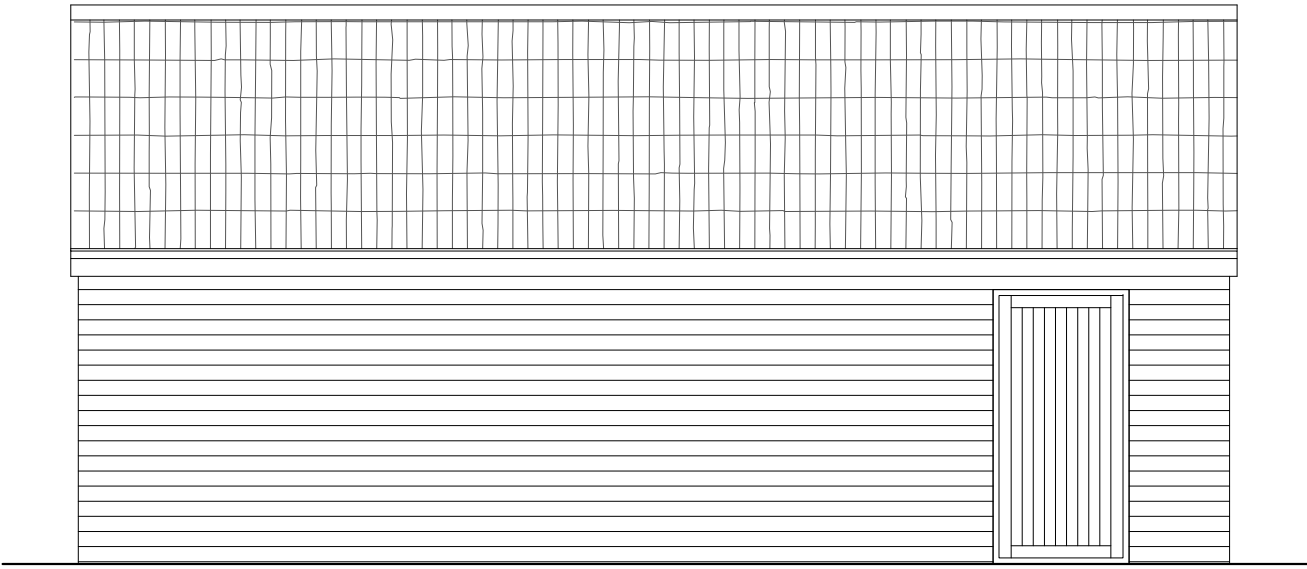


SOUTH ELEVATION

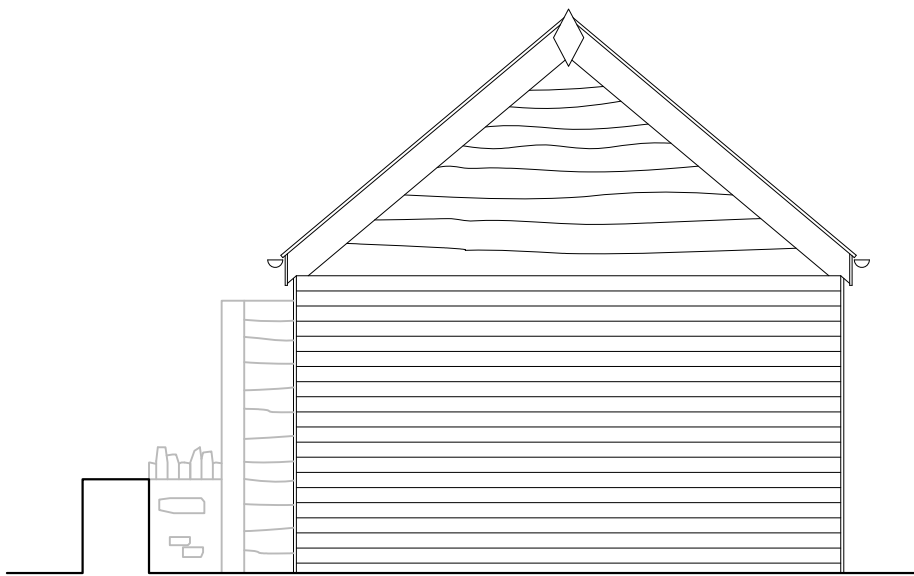

WEST ELEVATION

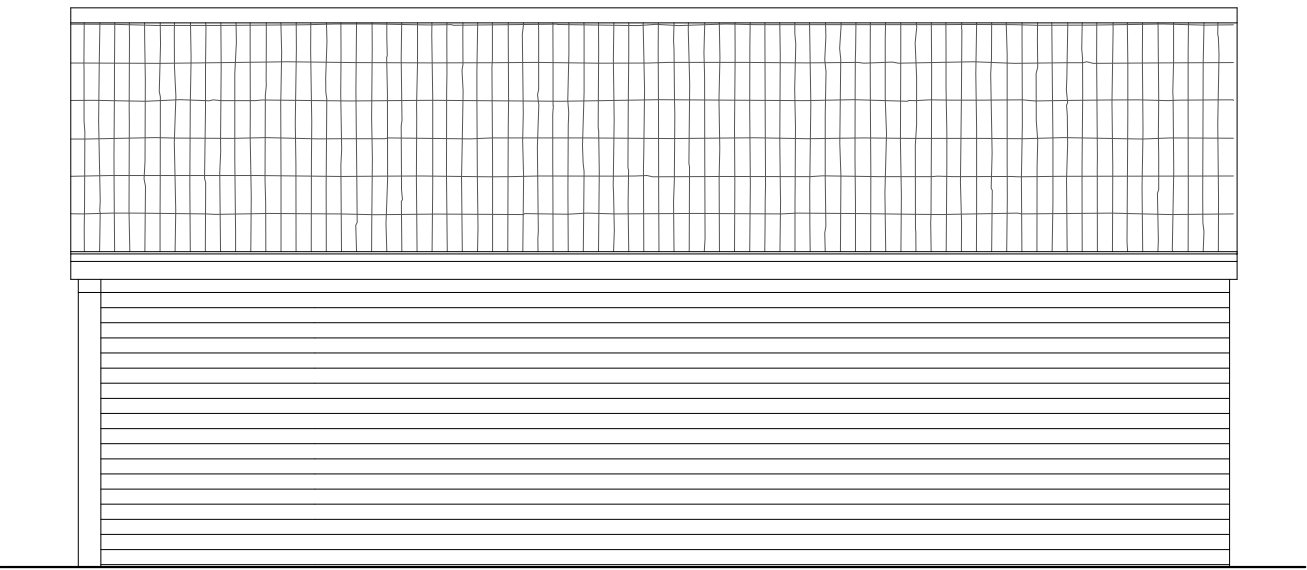

NORTH ELEVATION

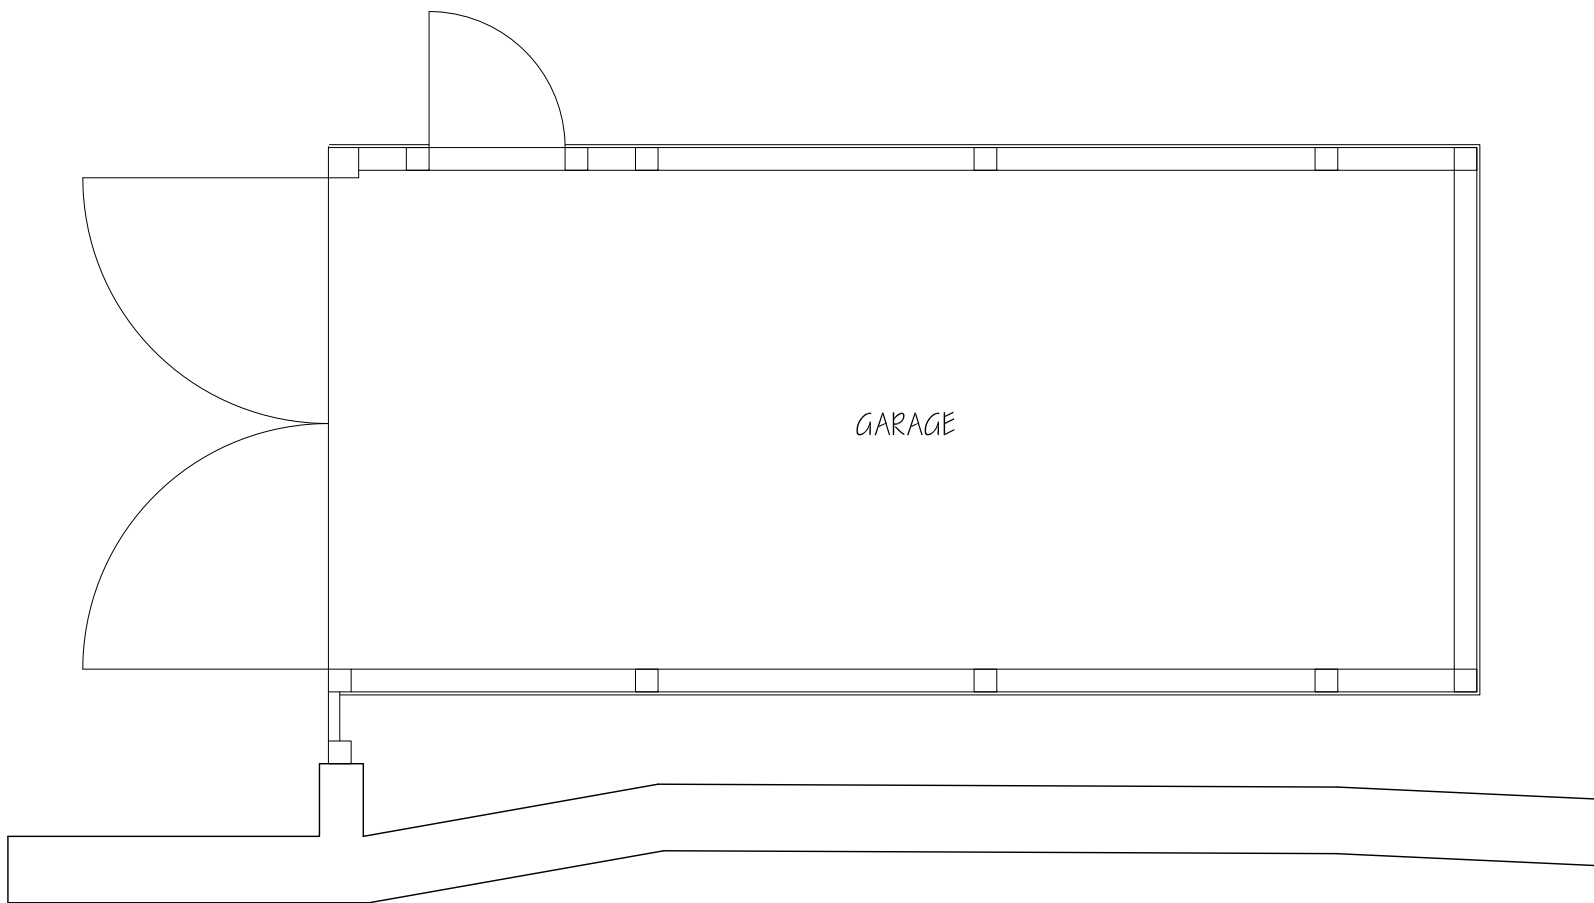

GARAGE FLOOR PLAN


This drawing is copyright of CLARK & MASLIN Ltd and may not be copied or reproduced without permission.

Figured dimensions are to be taken in preference to scaled dimensions.


Large scale drawings to have preference to small scale drawings.

Dimensions for fixed-in items are to be checked on site prior to manufacture.

|     |                    |    |      |
|-----|--------------------|----|------|
| REV | DETAIL OF REVISION | BY | DATE |
|-----|--------------------|----|------|

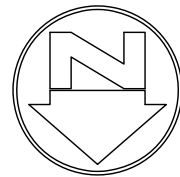

PLANNING DRAWING

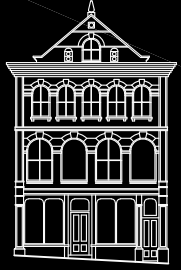

**CLARK & MASLIN**  
Unit 5, Charlton Business Park  
Crudwell Road, Malmesbury  
Wiltshire, SN16 9RU  
Telephone: 01666 822911  
www.clarkandmaslin.co.uk  
**Planning Architecture Conservation**

Client  
MRS M. SELLS

Project  
PROPOSED EXTENSION & ALTERATIONS AT  
SCHOOL HOUSE, SOPWORTH,  
CHIPPENHAM, SN14 6PS

Description  
PROPOSED GARAGE PLAN  
AND ELEVATIONS

|               |               |             |                 |
|---------------|---------------|-------------|-----------------|
| Scale<br>1:50 | PG Size<br>A2 | Drawn<br>DN | Date<br>AUG '25 |
|---------------|---------------|-------------|-----------------|

|                       |               |
|-----------------------|---------------|
| Drawing No<br>5818/54 | Revision<br>- |
|-----------------------|---------------|