



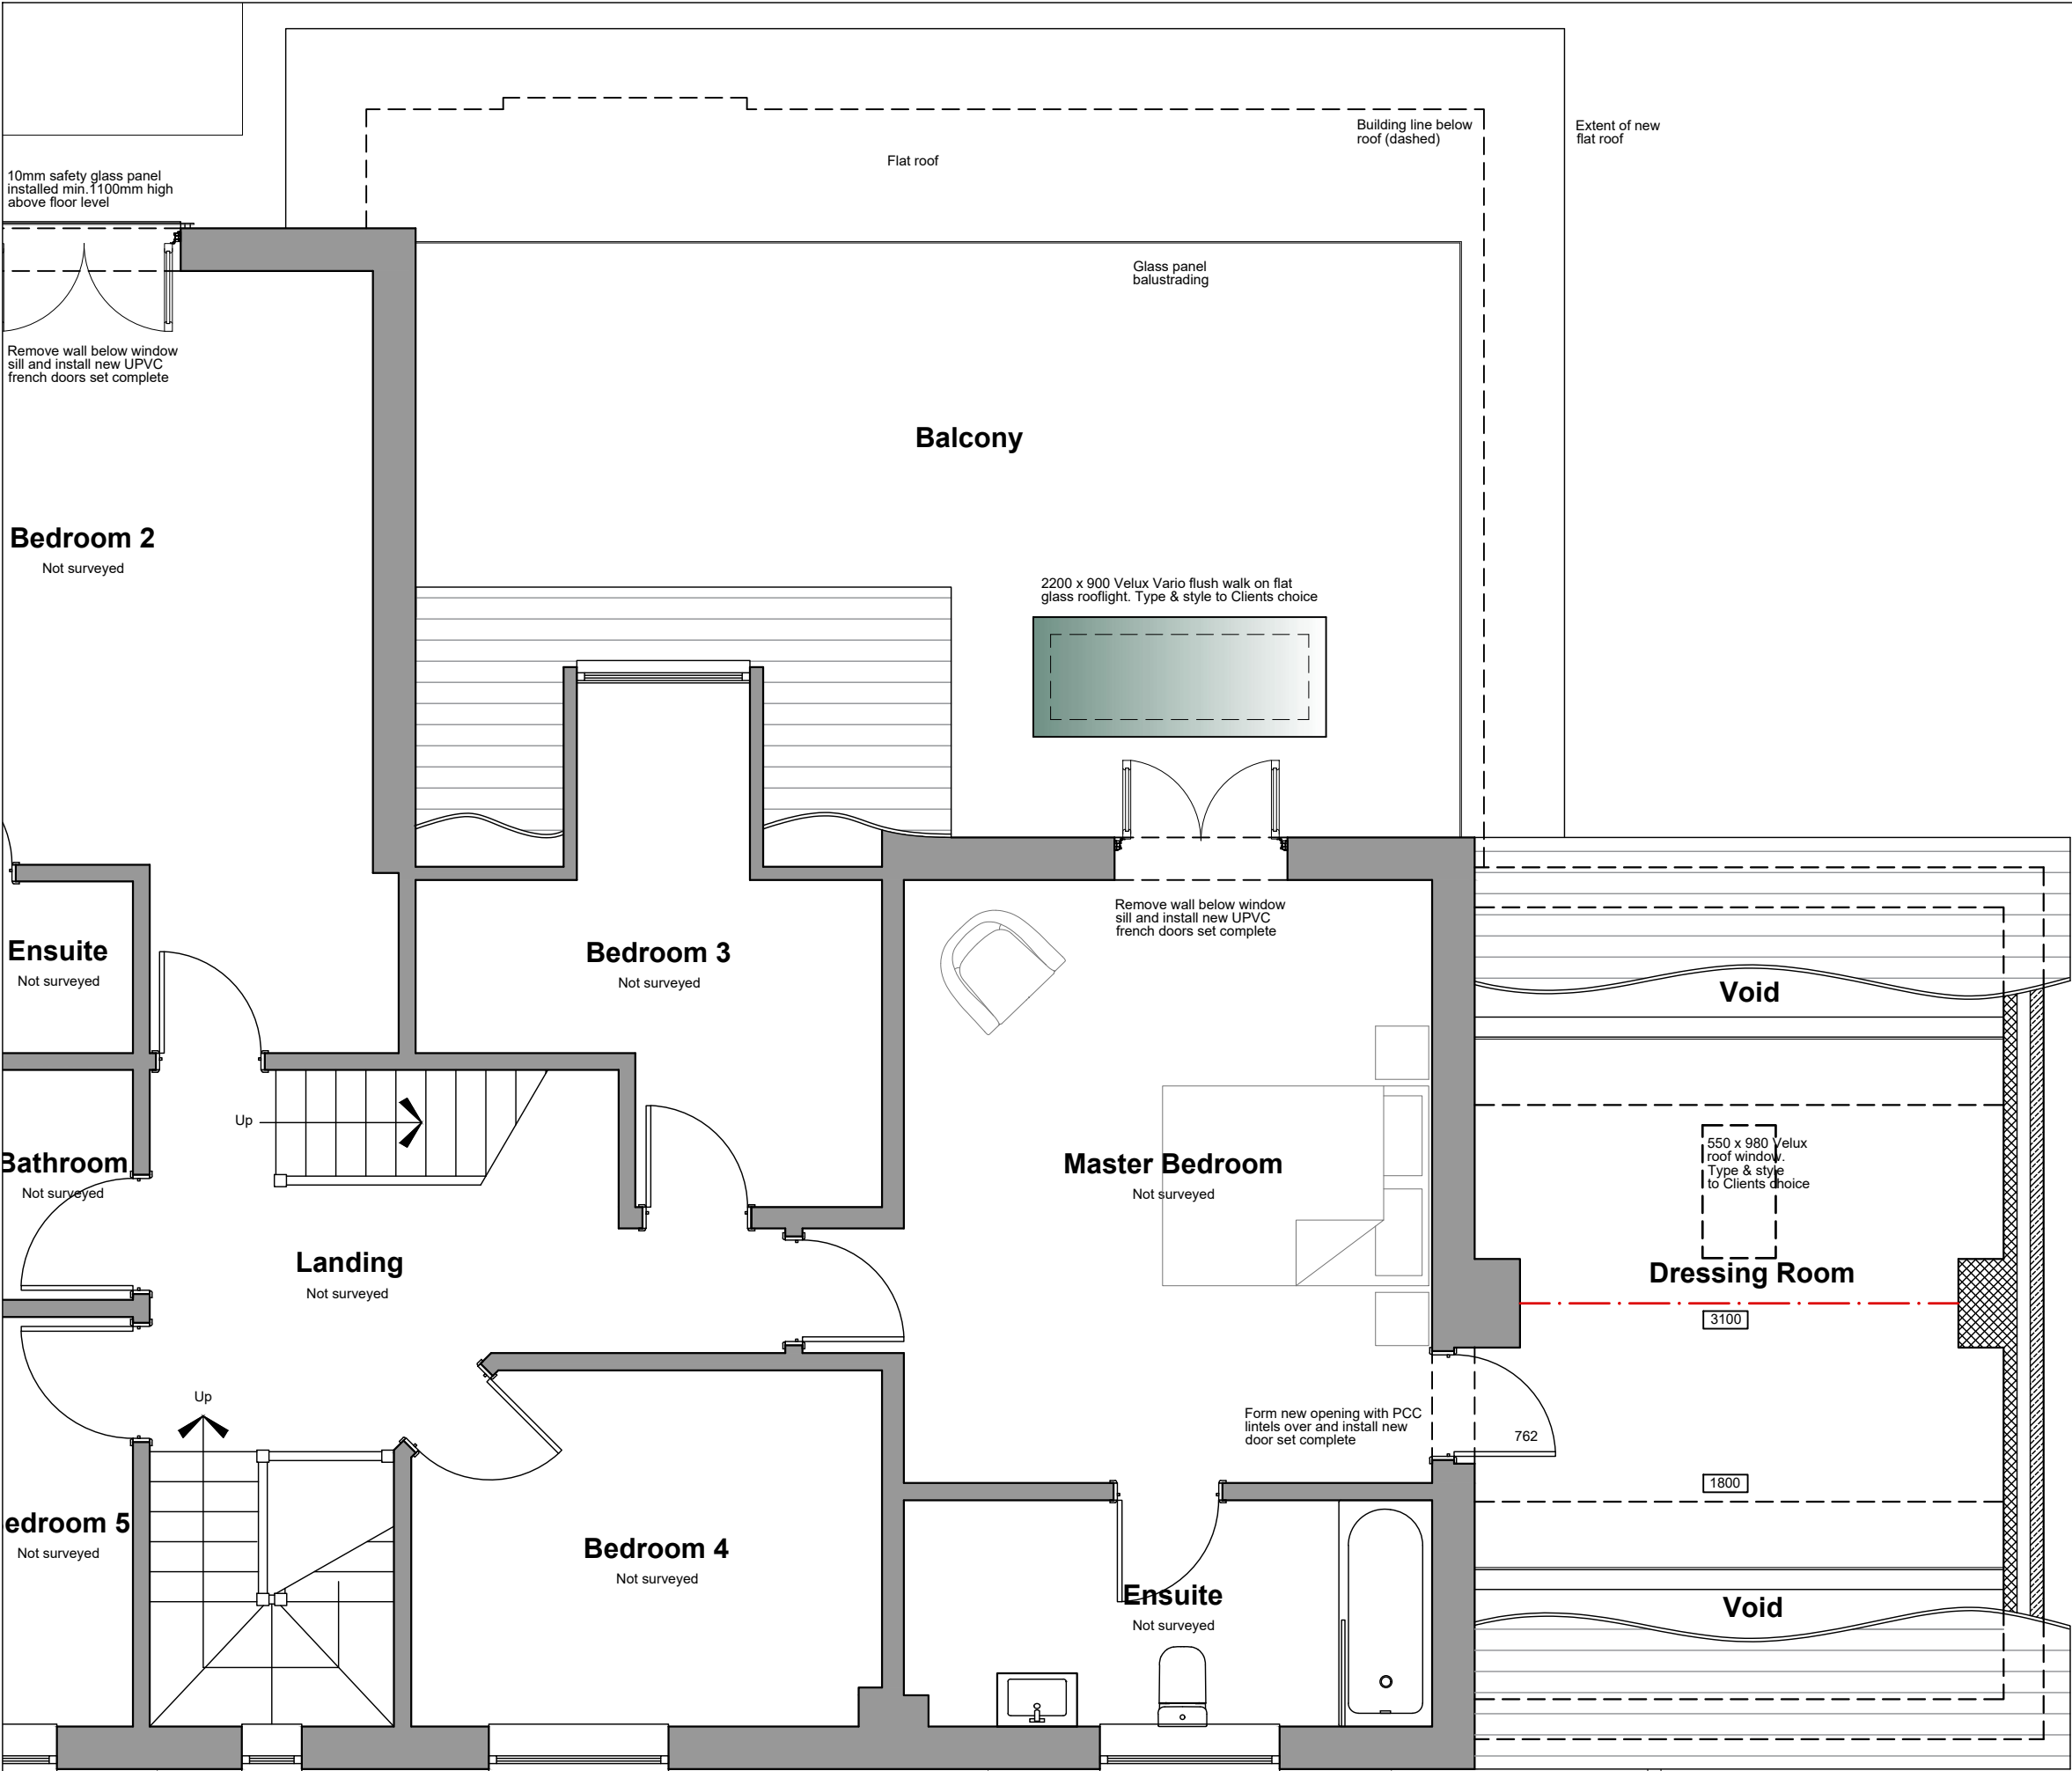

* This drawing is copyright of Open plan man design©. All rights reserved. do not scale this drawing. check all dimensions on site. this drawing is only to be used on the site for which designed all materials specified are subject to confirmation on site prior to works commencing.

For Planning

 

First Floor Plan

Rev.	Description.	Date.	Initial.
OPEN PLAN MAN[®] DESIGNlimited 18 Bewley Crescent Lacock Wiltshire SN15 2PL Info@opmdesign.co.uk			
Client:		Mr & Mrs Holley	
Project:		Proposed Single Storey Rear & Side Extension At 37 Wisteria House, Dauntsey, Wiltshire, SN15 4HN	
Drawing Title:		Proposed First Floor Plan	
Scale: 1:50@A3		Date: Nov 25	Drawn: JLG
Drawing No: HWH/25/1101		Checked: JH	
		Revision:	