

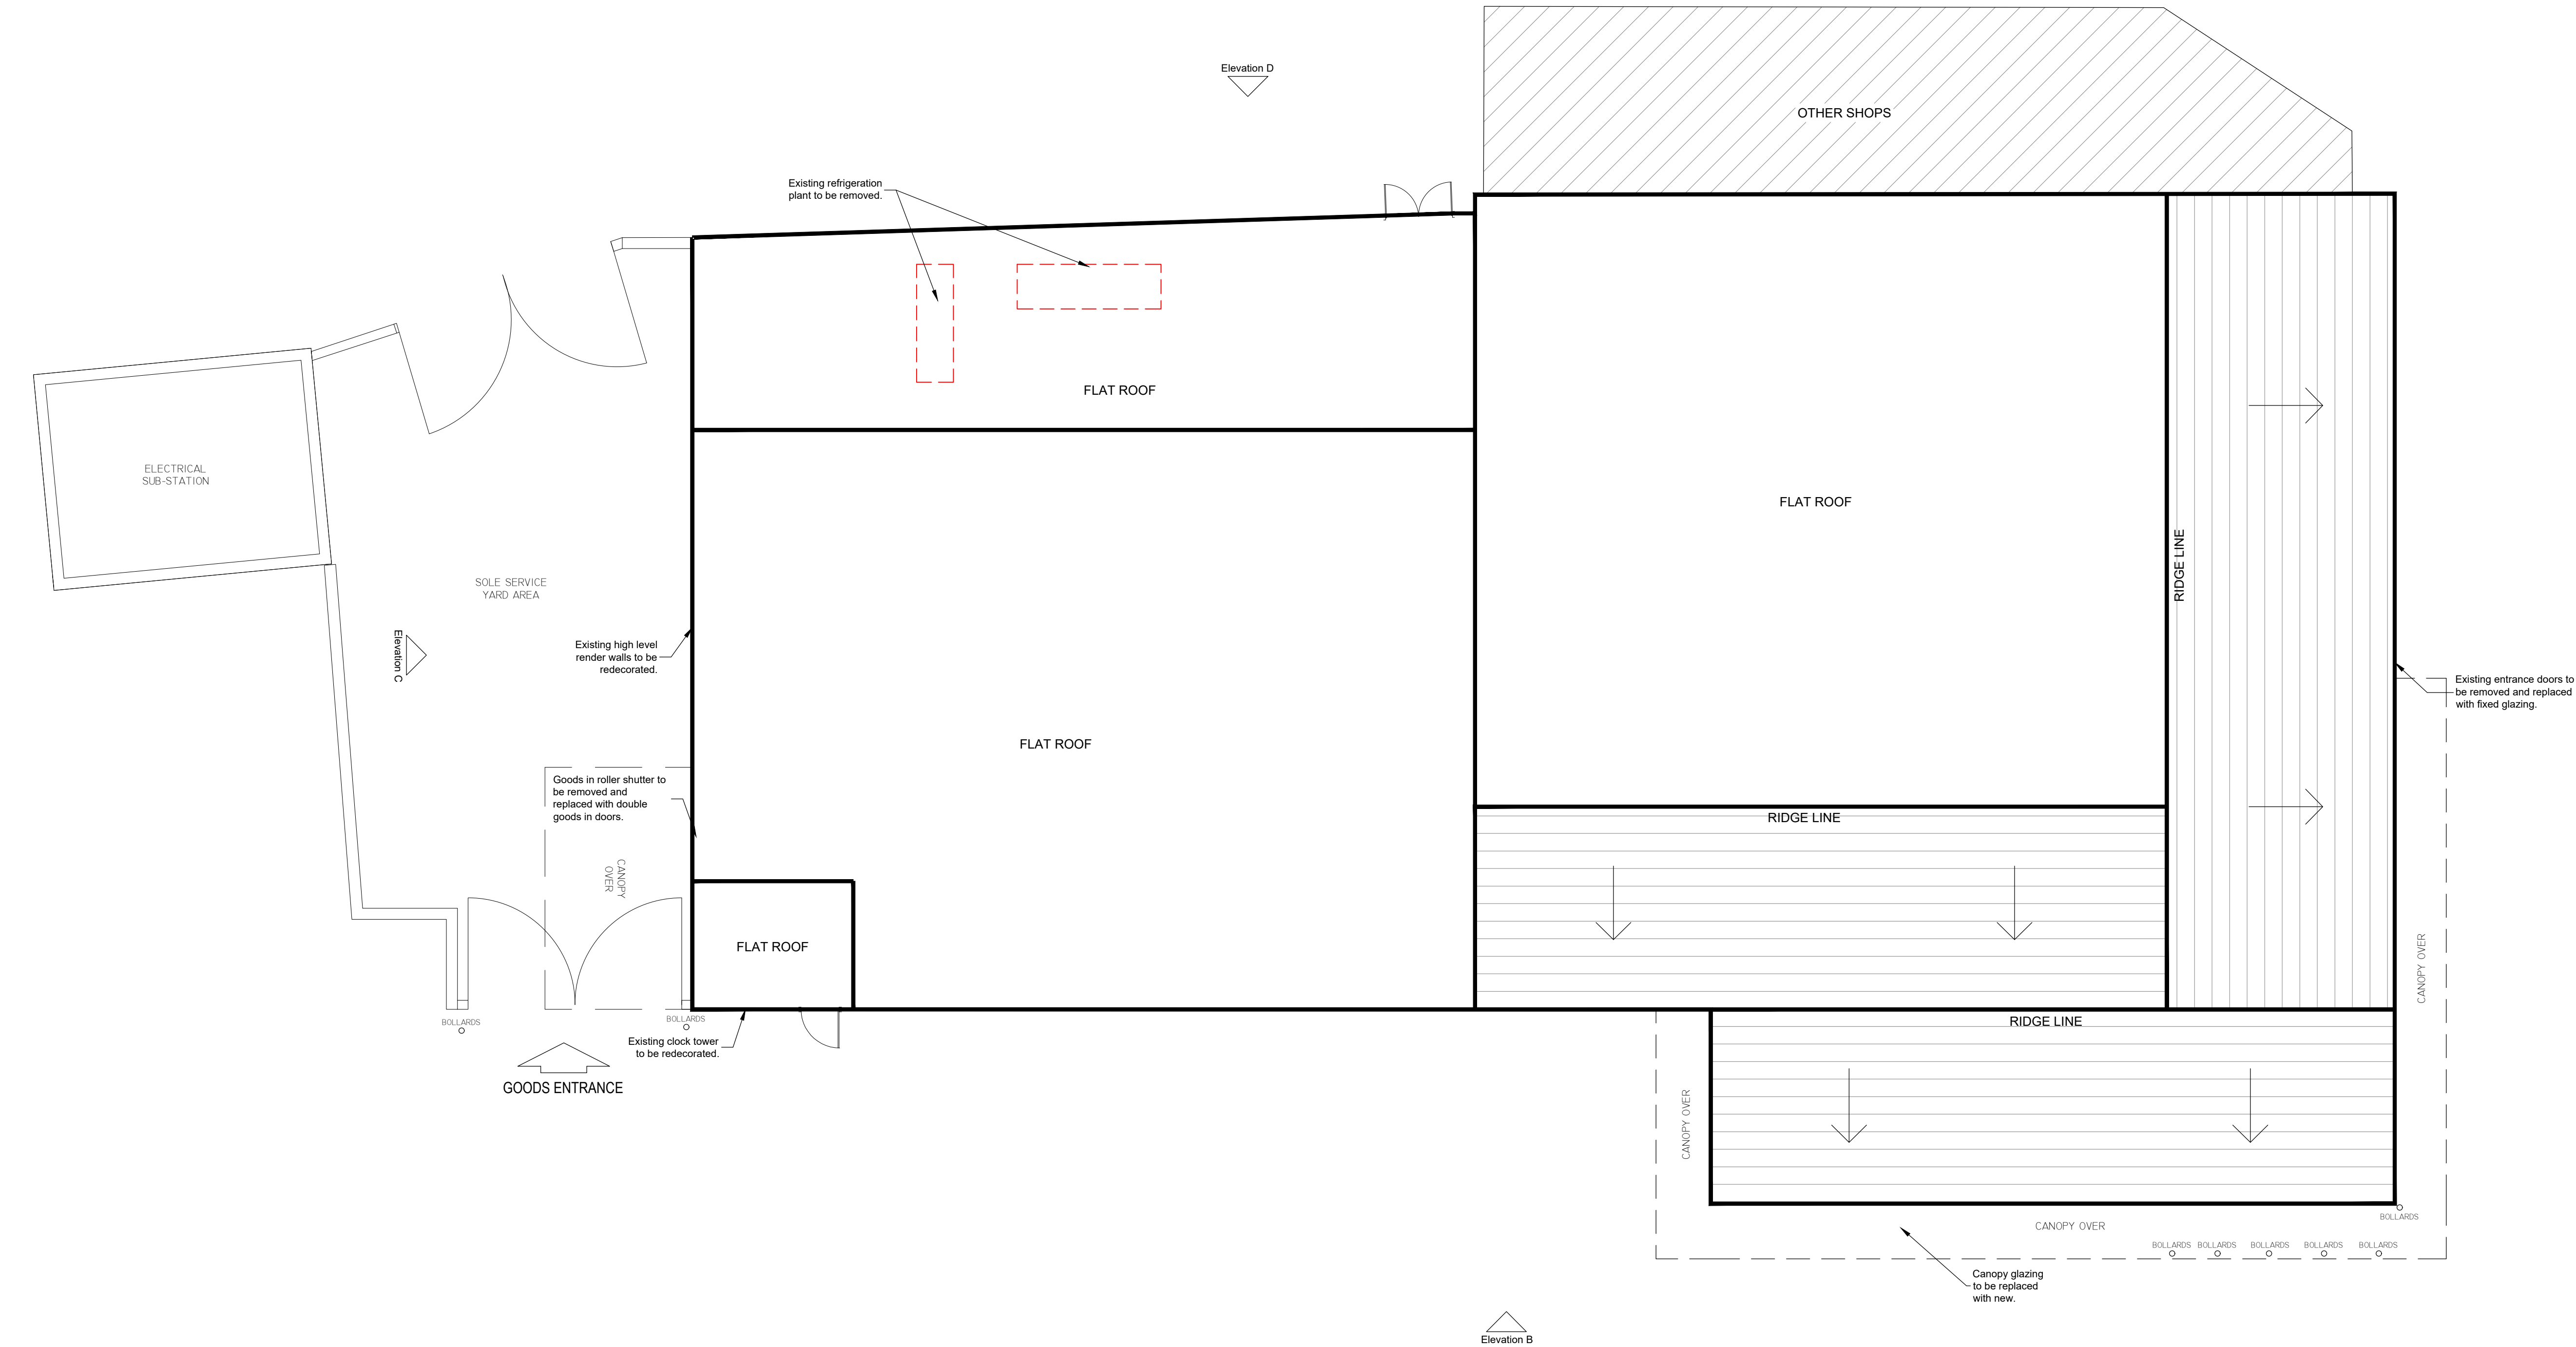



- Key**
- Site / Land Ownership
 - Remove / Demolish
 - External lights
 - Indicates proposed positions for external lighting to engineers design.

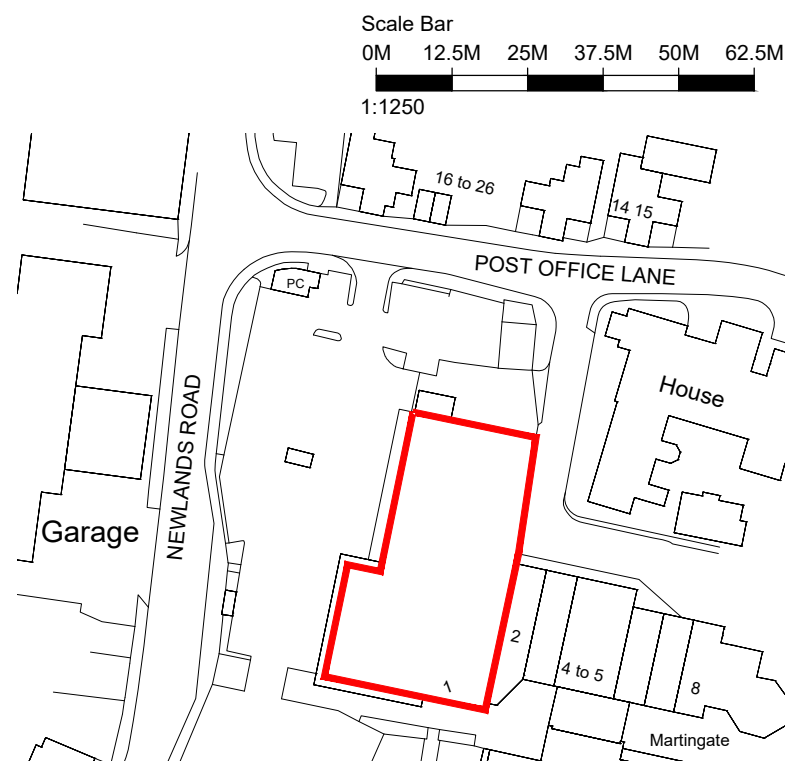


Existing Plan @ 1:100

 

OS LICENCE NO: 100006664
Location Plan @ 1:1250

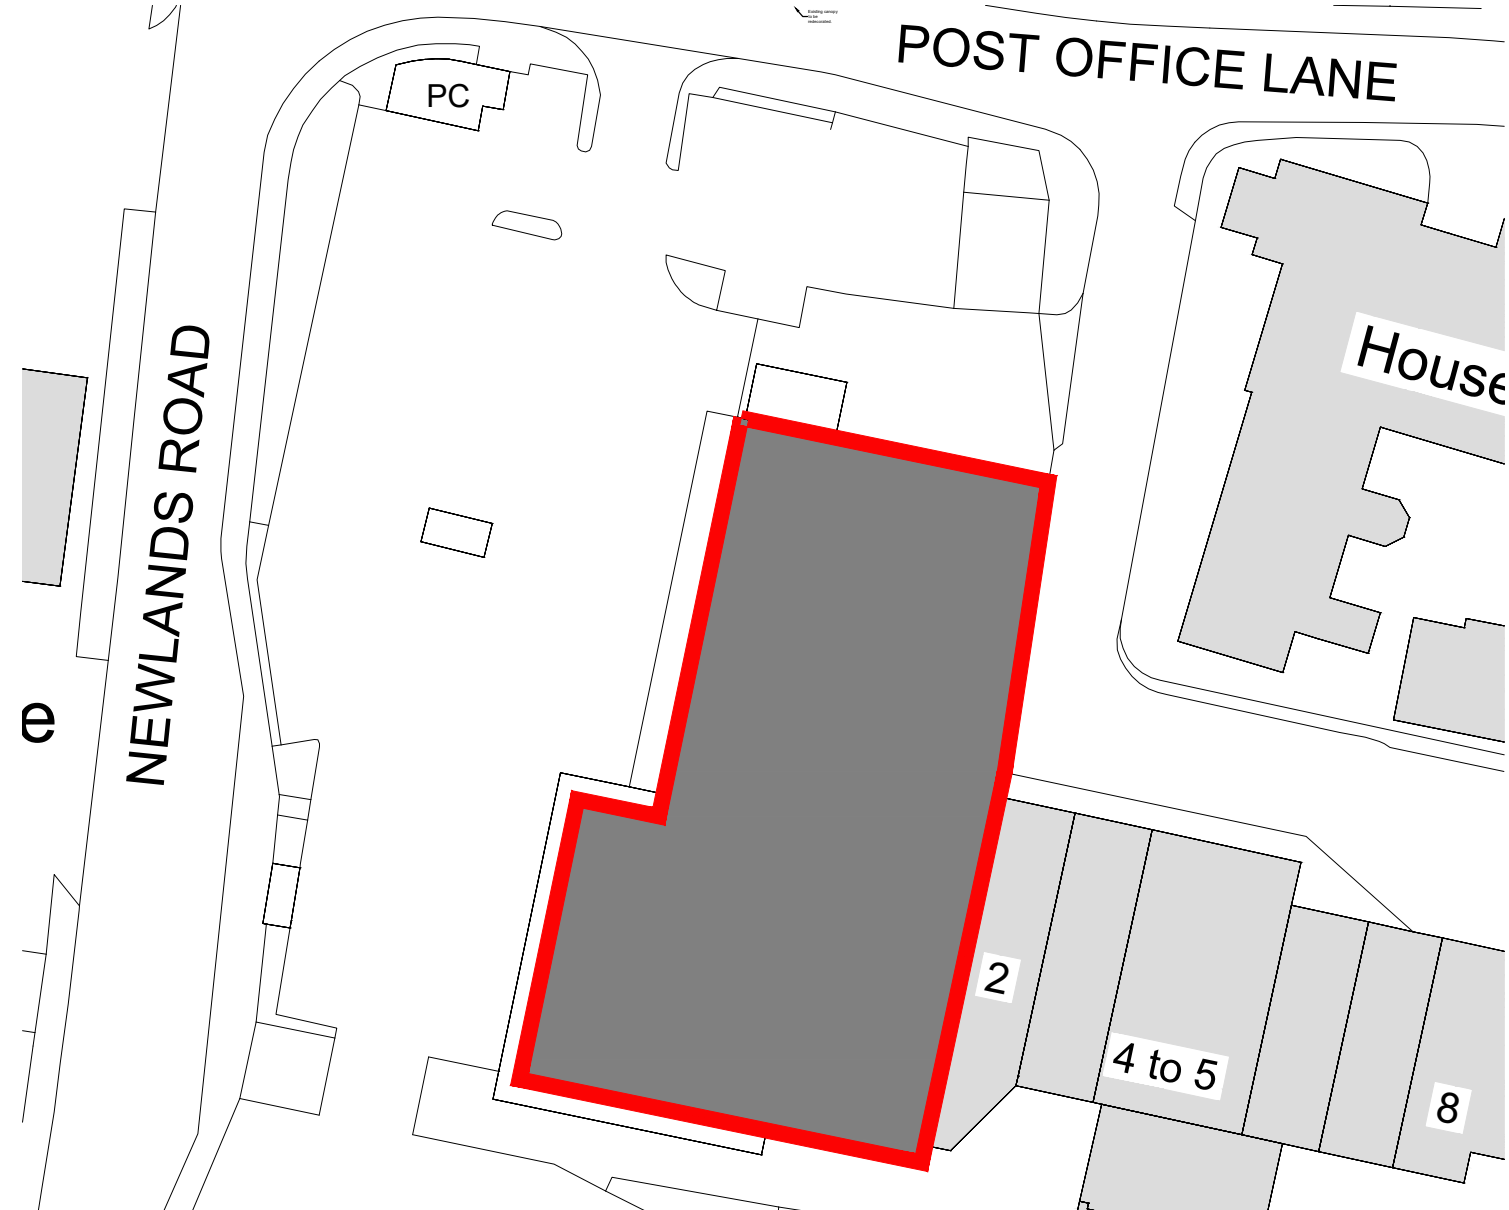

Site Plan @ 1:500
(Block Plan)

 

P1	Amended to suit planner comments	12/11/2025	WD	CS
Revision	Date	By	Chk	
All dimensions to be verified on site, and the Architect informed of any discrepancy. All drawings and specifications should be read in conjunction with the Health and Safety Plan; all conflicts should be reported to the appointed Principal Designer.				

COOP
CORSHAM - REFIT
1, MARTINGATE CENTRE, CORSHAM SN13 0HL

Sheet Name: EXISTING PLAN

Purpose of issue: PLANNING Status: S2

Date: 23/05/25 Checked by: DH

Drawn by: GM Scale @ A1: AS STATED

Project No: 8816.52 Revision: P1

Drawing No : 8816.52-BOW-A1-01-DR-A-0001



Please read in
conjunction
EPTA CR3
refrigeration
drawing.