




* This drawing is copyright of Open plan man design®. All rights reserved. do not scale this drawing. check all dimensions on site. this drawing is only to be used on the site for which designed all materials specified are subject to confirmation on site prior to works commencing.

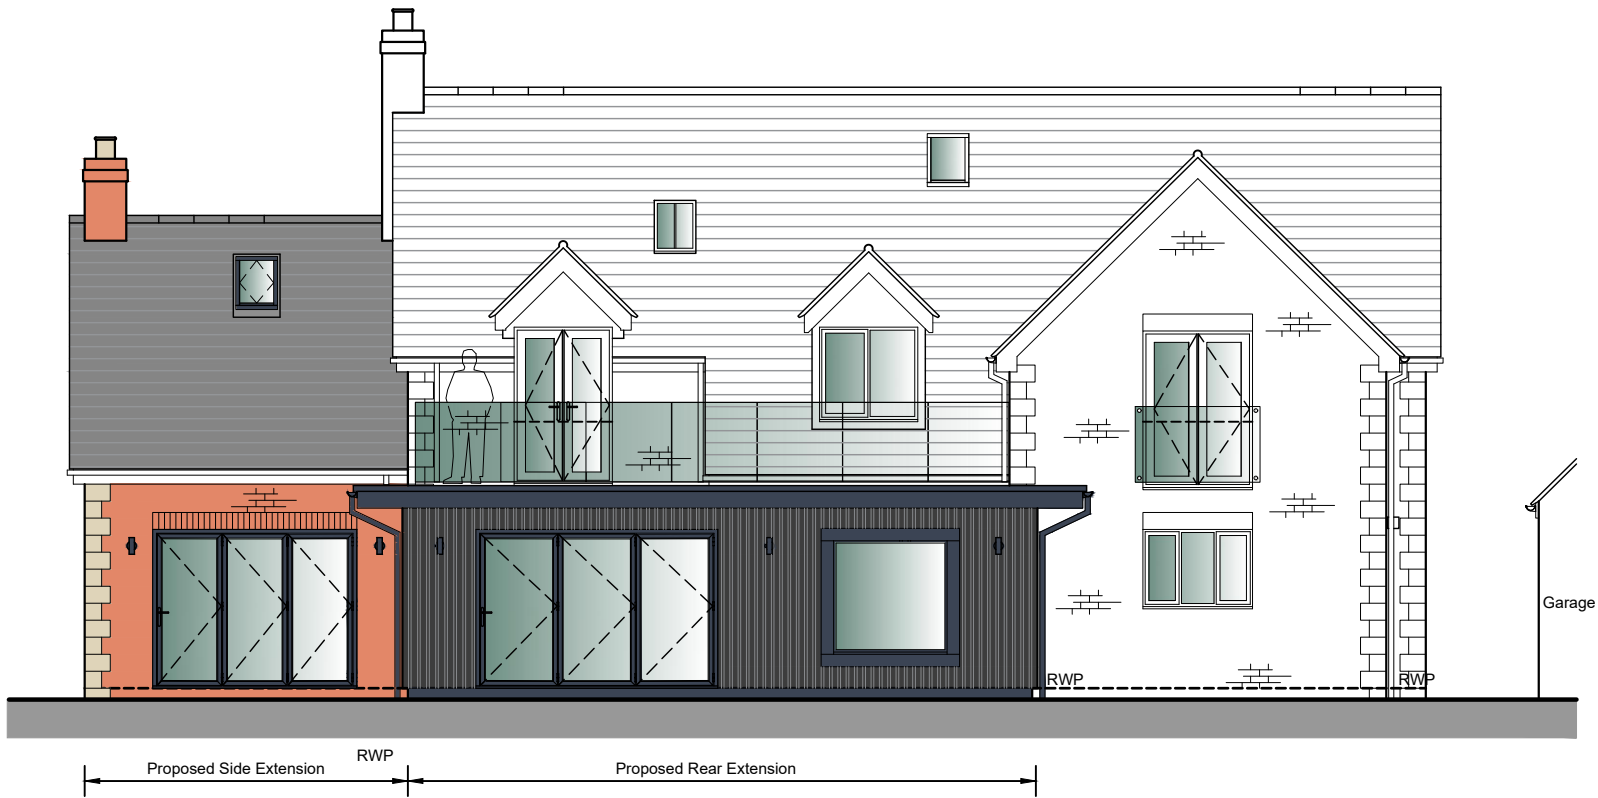


South East Elevation

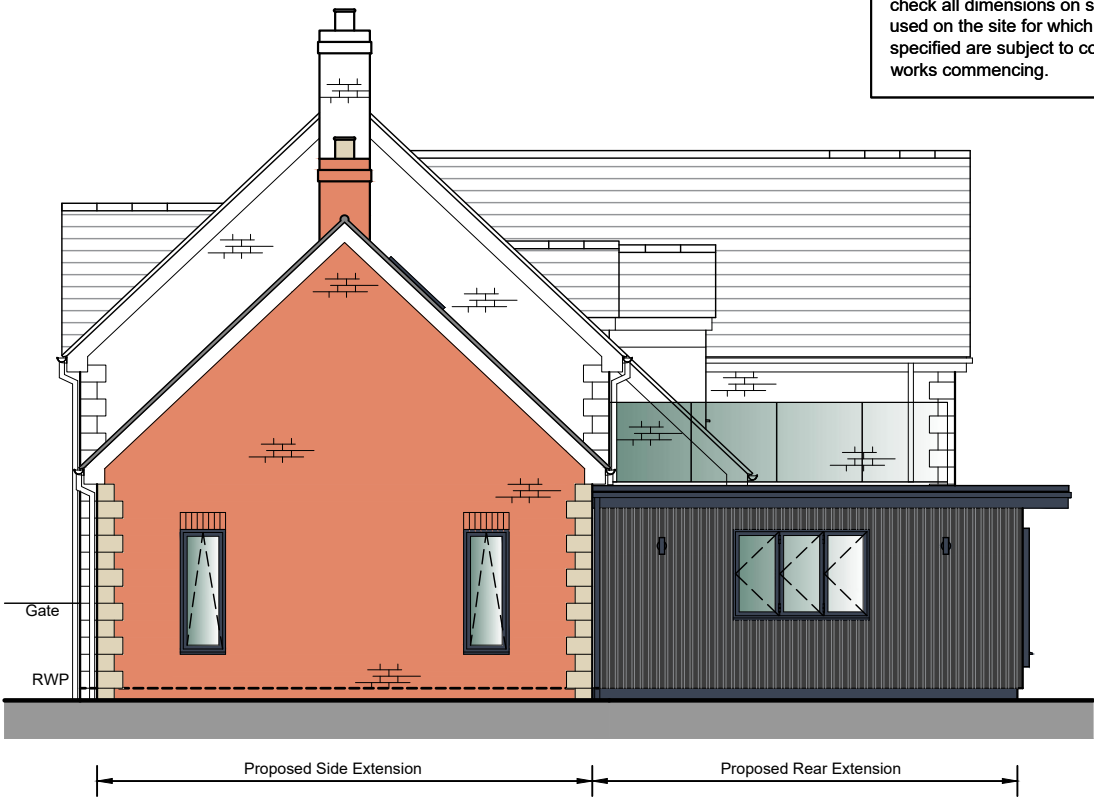

South West Elevation

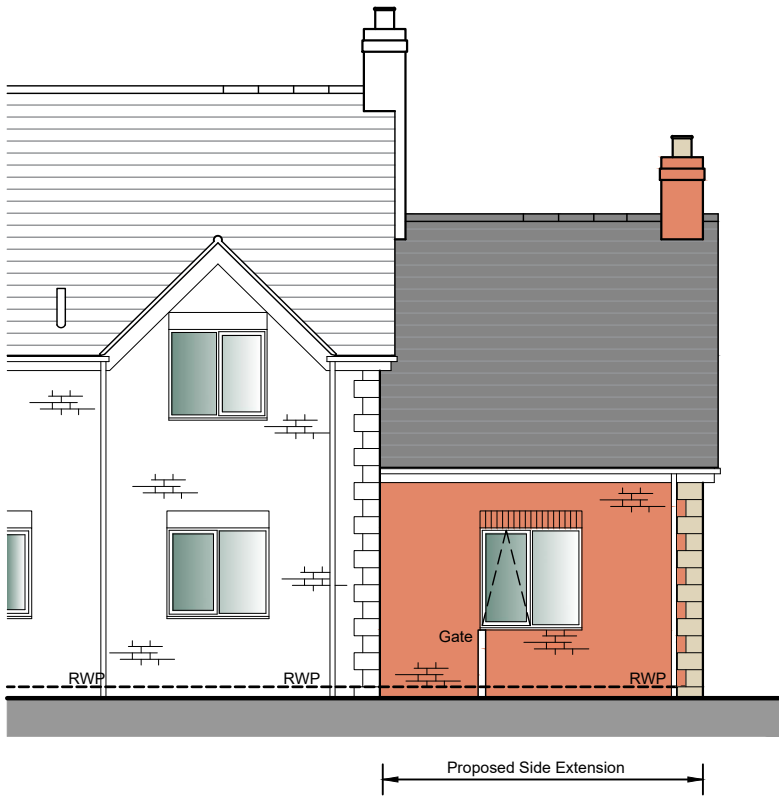

Part North West Elevation

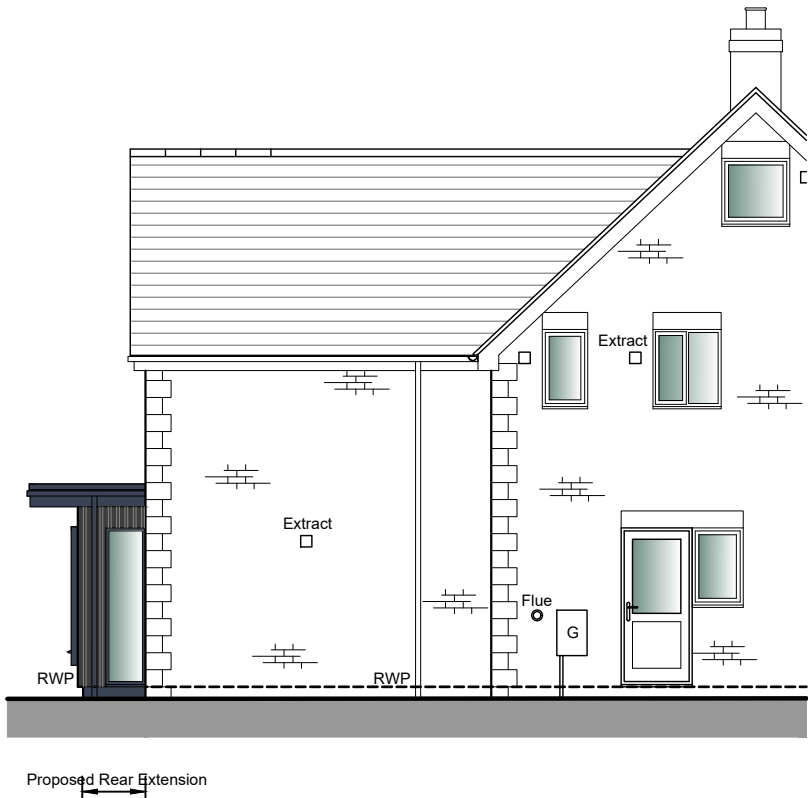

Part North East Elevation

Proposed Materials

Walls - Facing brick with reconstituted stone coins on side extensions. Dark grey/black timber cladding on rear extension.

Roof - Fibre cement slates on side extension and warm flat roof on rear extension

Windows/Doors - Grey/Black uPVC/Aluminium. Double glazed. White to front elevation.

Eaves/Rainwater goods - White UPVC fascia's and soffits with white uPVC gutters and downpipes. Dark grey/black on rear extension.

For Planning

Rev.	Description.	Date.	Initial.
------	--------------	-------	----------



18 Bewley Crescent
Lacock
Wiltshire
SN15 2PL

Info@opmdesign.co.uk

Client:	Mr & Mrs Holley
Project:	Proposed Single Storey Rear & Side Extension At 37 Wisteria House, Dauntsey, Wiltshire, SN15 4HN
Drawing Title:	Proposed Elevations

Scale:	1:100@A3	Date:	Nov 25	Drawn:	JLG	Checked:	JH
--------	----------	-------	--------	--------	-----	----------	----

Drawing No:	HWH/25/1200	Revision:	
-------------	-------------	-----------	--

1:100 1m 2m 3m 4m 5m 6m