



* This drawing is copyright of Open plan man design®.
All rights reserved. do not scale this drawing.
check all dimensions on site. this drawing is only to be
used on the site for which designed all materials
specified are subject to confirmation on site prior to
works commencing.

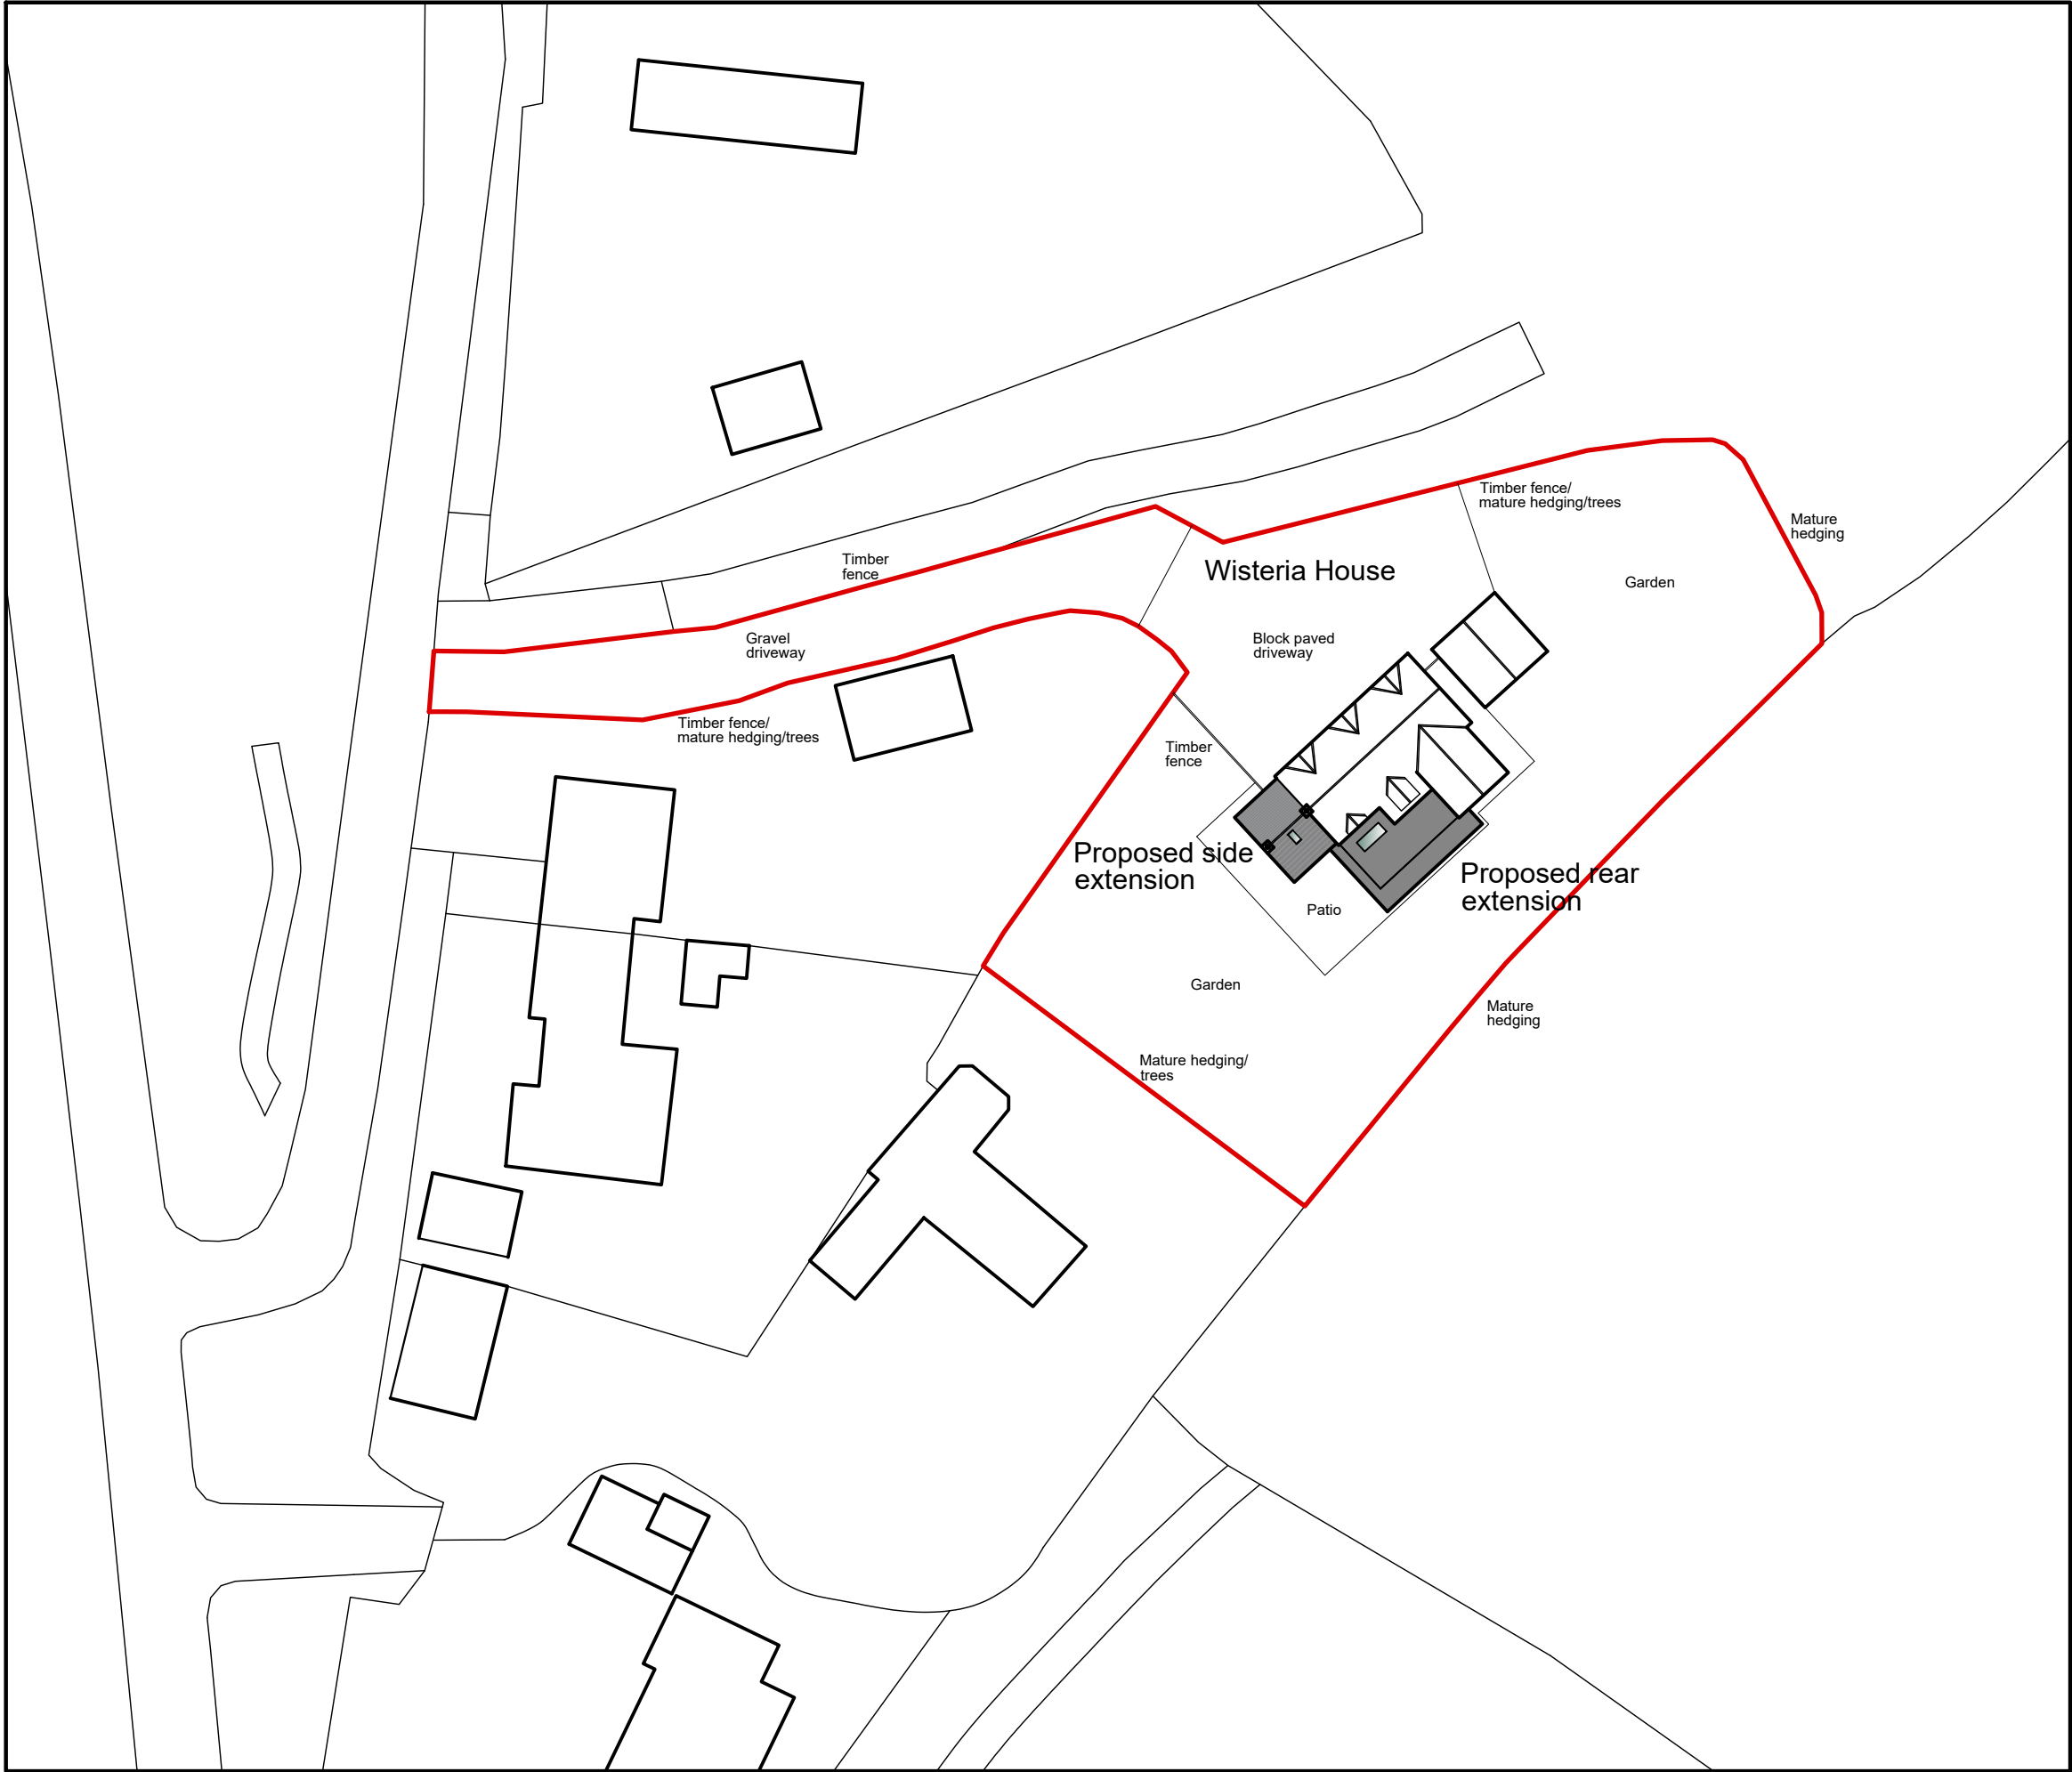

For Planning

Rev.	Description.	Date.	Initial.
------	--------------	-------	----------

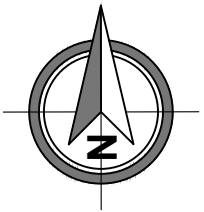

18 Bewley Crescent
Lacock
Wiltshire
SN15 2PL

Info@opmdesign.co.uk

Client:	Mr & Mrs Holley
Project:	Proposed Single Storey Rear & Side Extension At 37 Wisteria House, Dauntsey, Wiltshire, SN15 4HN
Drawing Title:	Proposed Site Plan
	-

Scale:	1:500@A3	Date:	Nov 25	Drawn:	JLG	Checked:	JH
--------	----------	-------	--------	--------	-----	----------	----

Drawing No:	HWH/25/1300	Revision:	
-------------	-------------	-----------	--

1:500 5m 10m 15m 20m 25m 30m