






WEST (FRONT) ELEVATION - AS EXISTING - SCALE 1:50

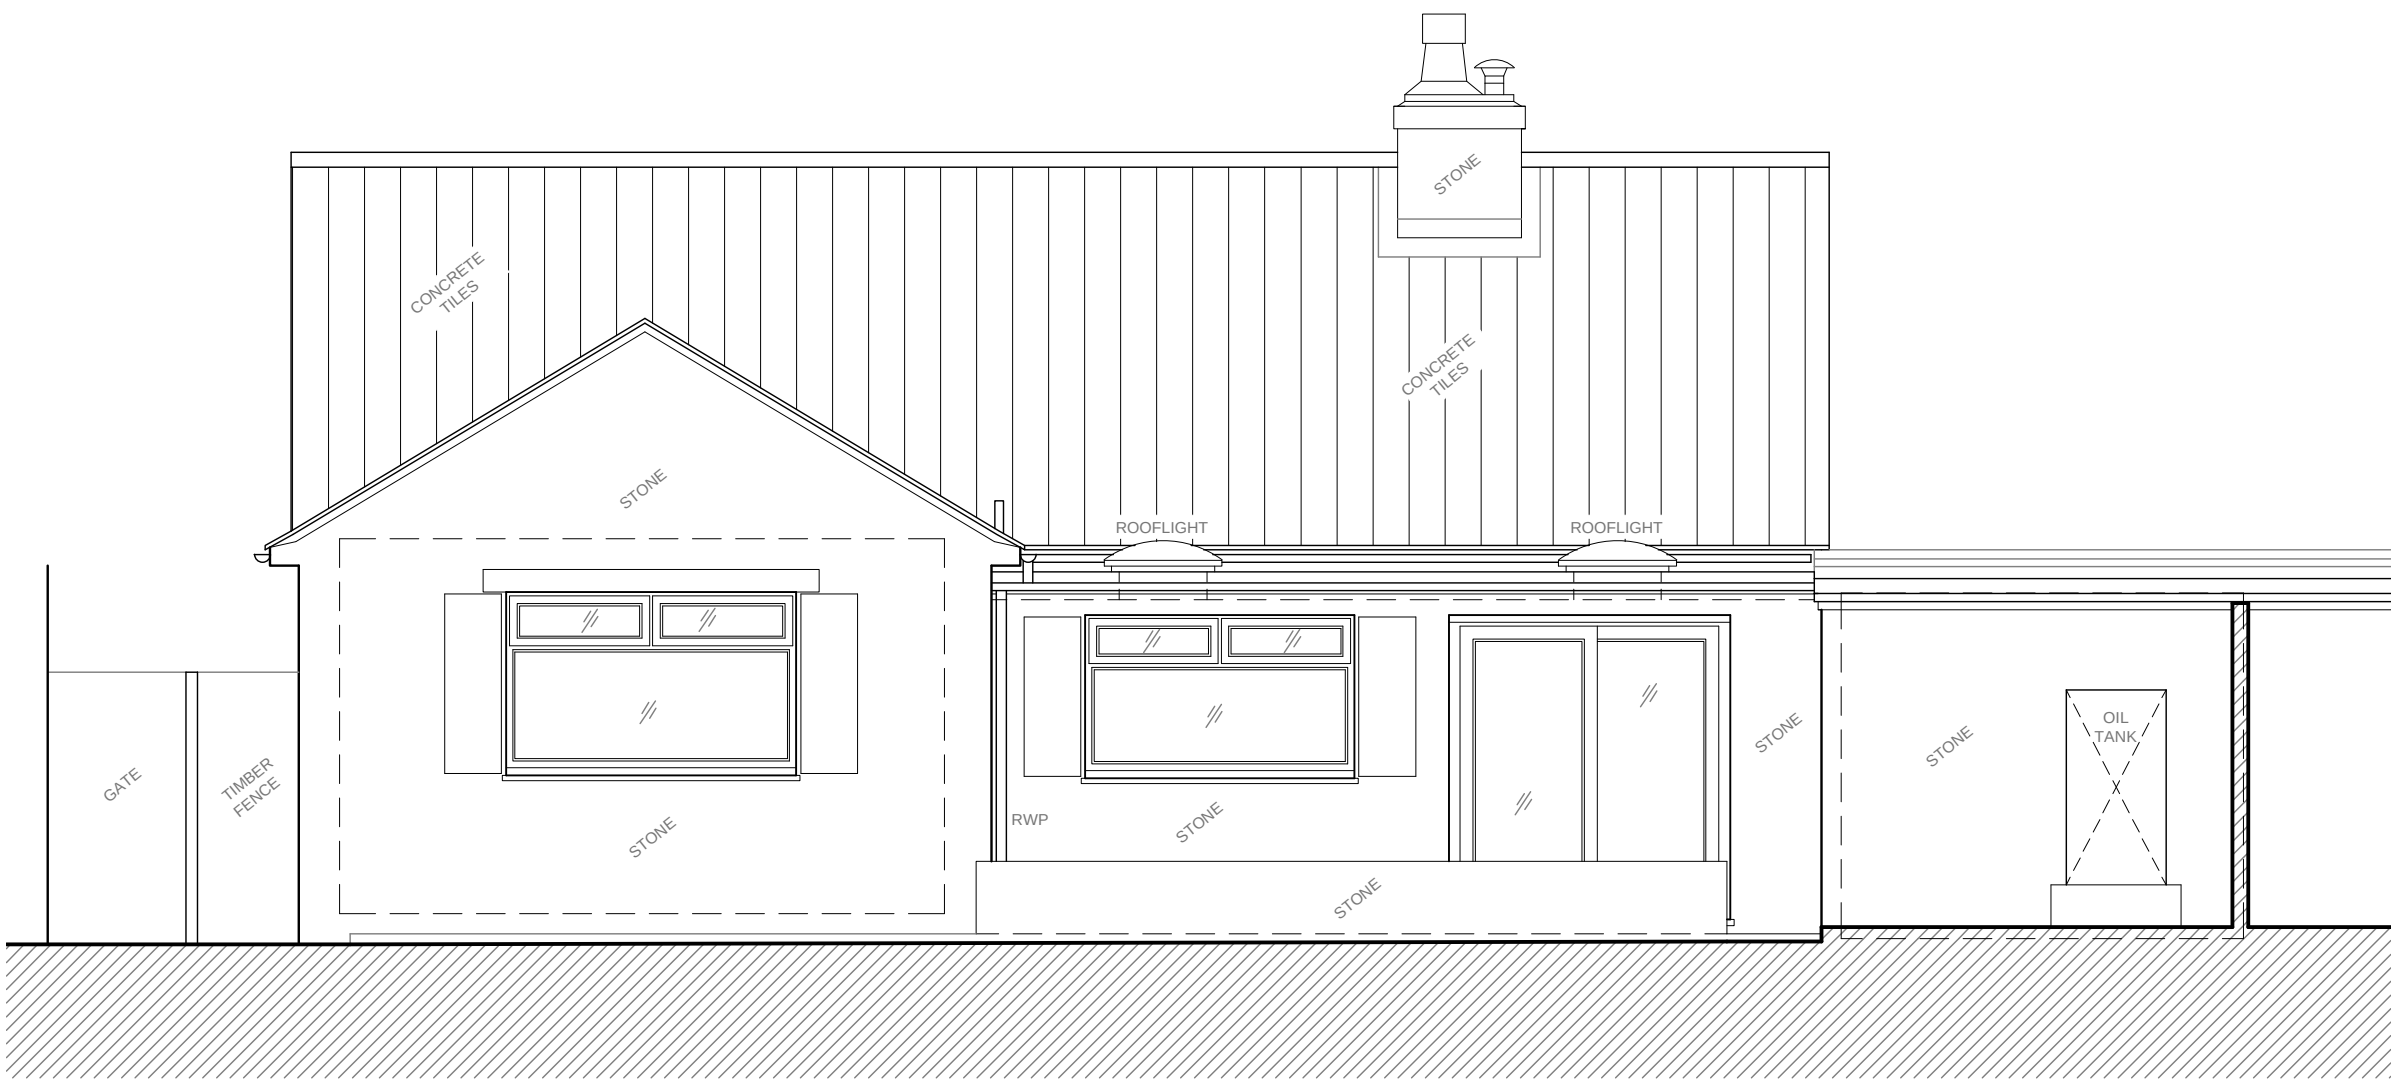

EAST (REAR) ELEVATION - AS EXISTING - SCALE 1:50



SOUTH ELEVATION - AS EXISTING - SCALE 1:50

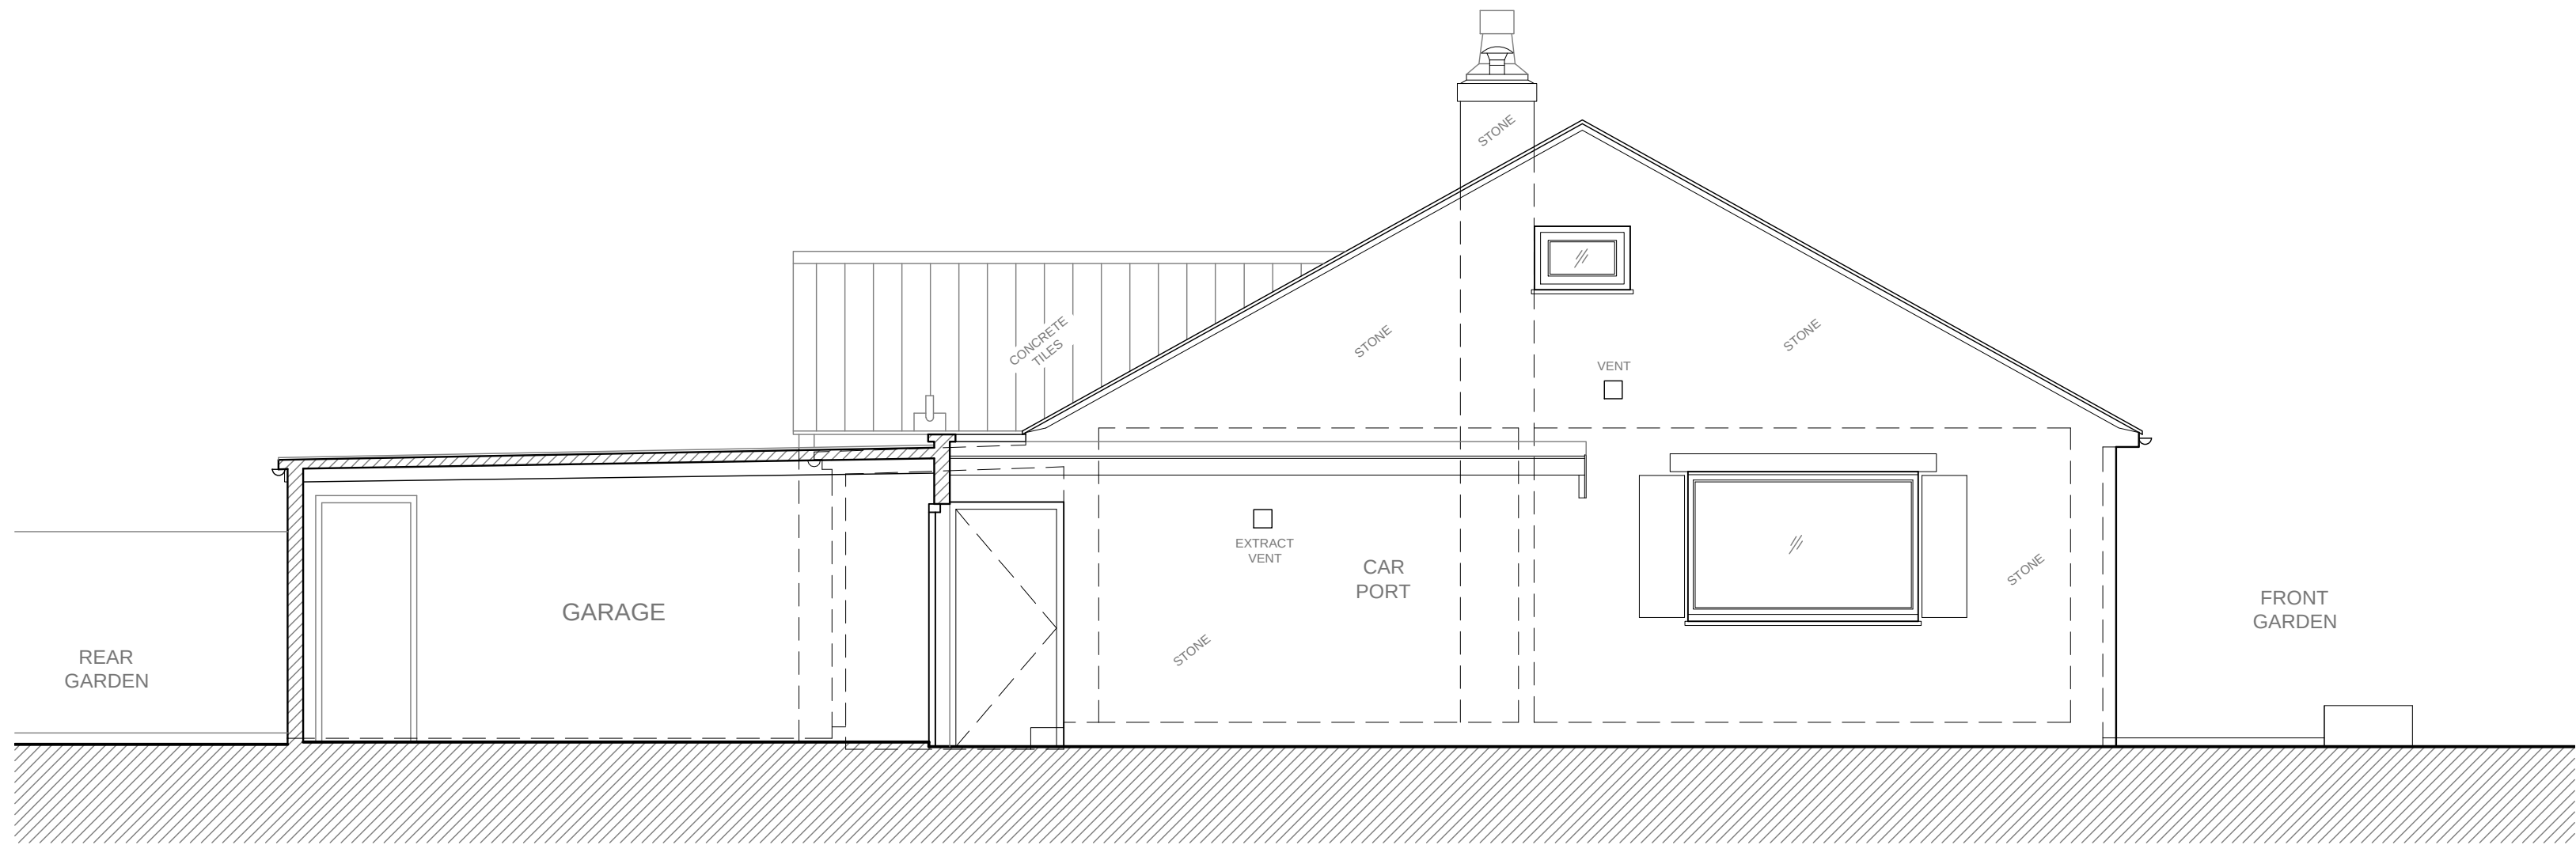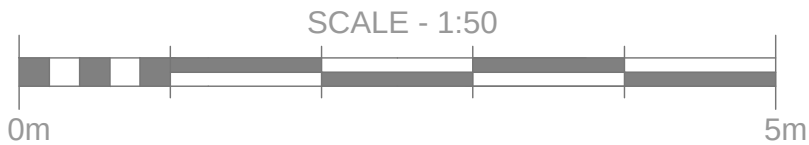

NORTH ELEVATION - AS EXISTING - SCALE 1:50

A		
DATE	JUNE 2025	
PROJECT	71 MARTINS ROAD KEEVIL	
DESCRIPTION	ELEVATIONS AS EXISTING	
SCALE	1/50 @ A1	
REF.	DWG	REV.
2025	03	-