



SOUTH ELEVATION

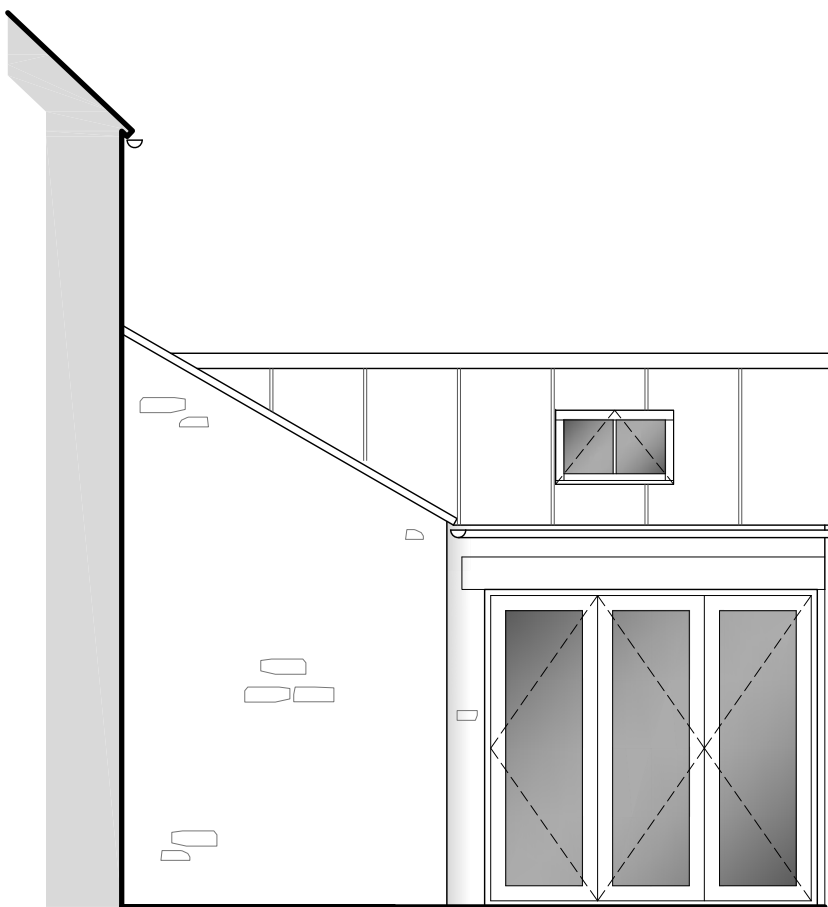


WEST ELEVATION



NORTH ELEVATION

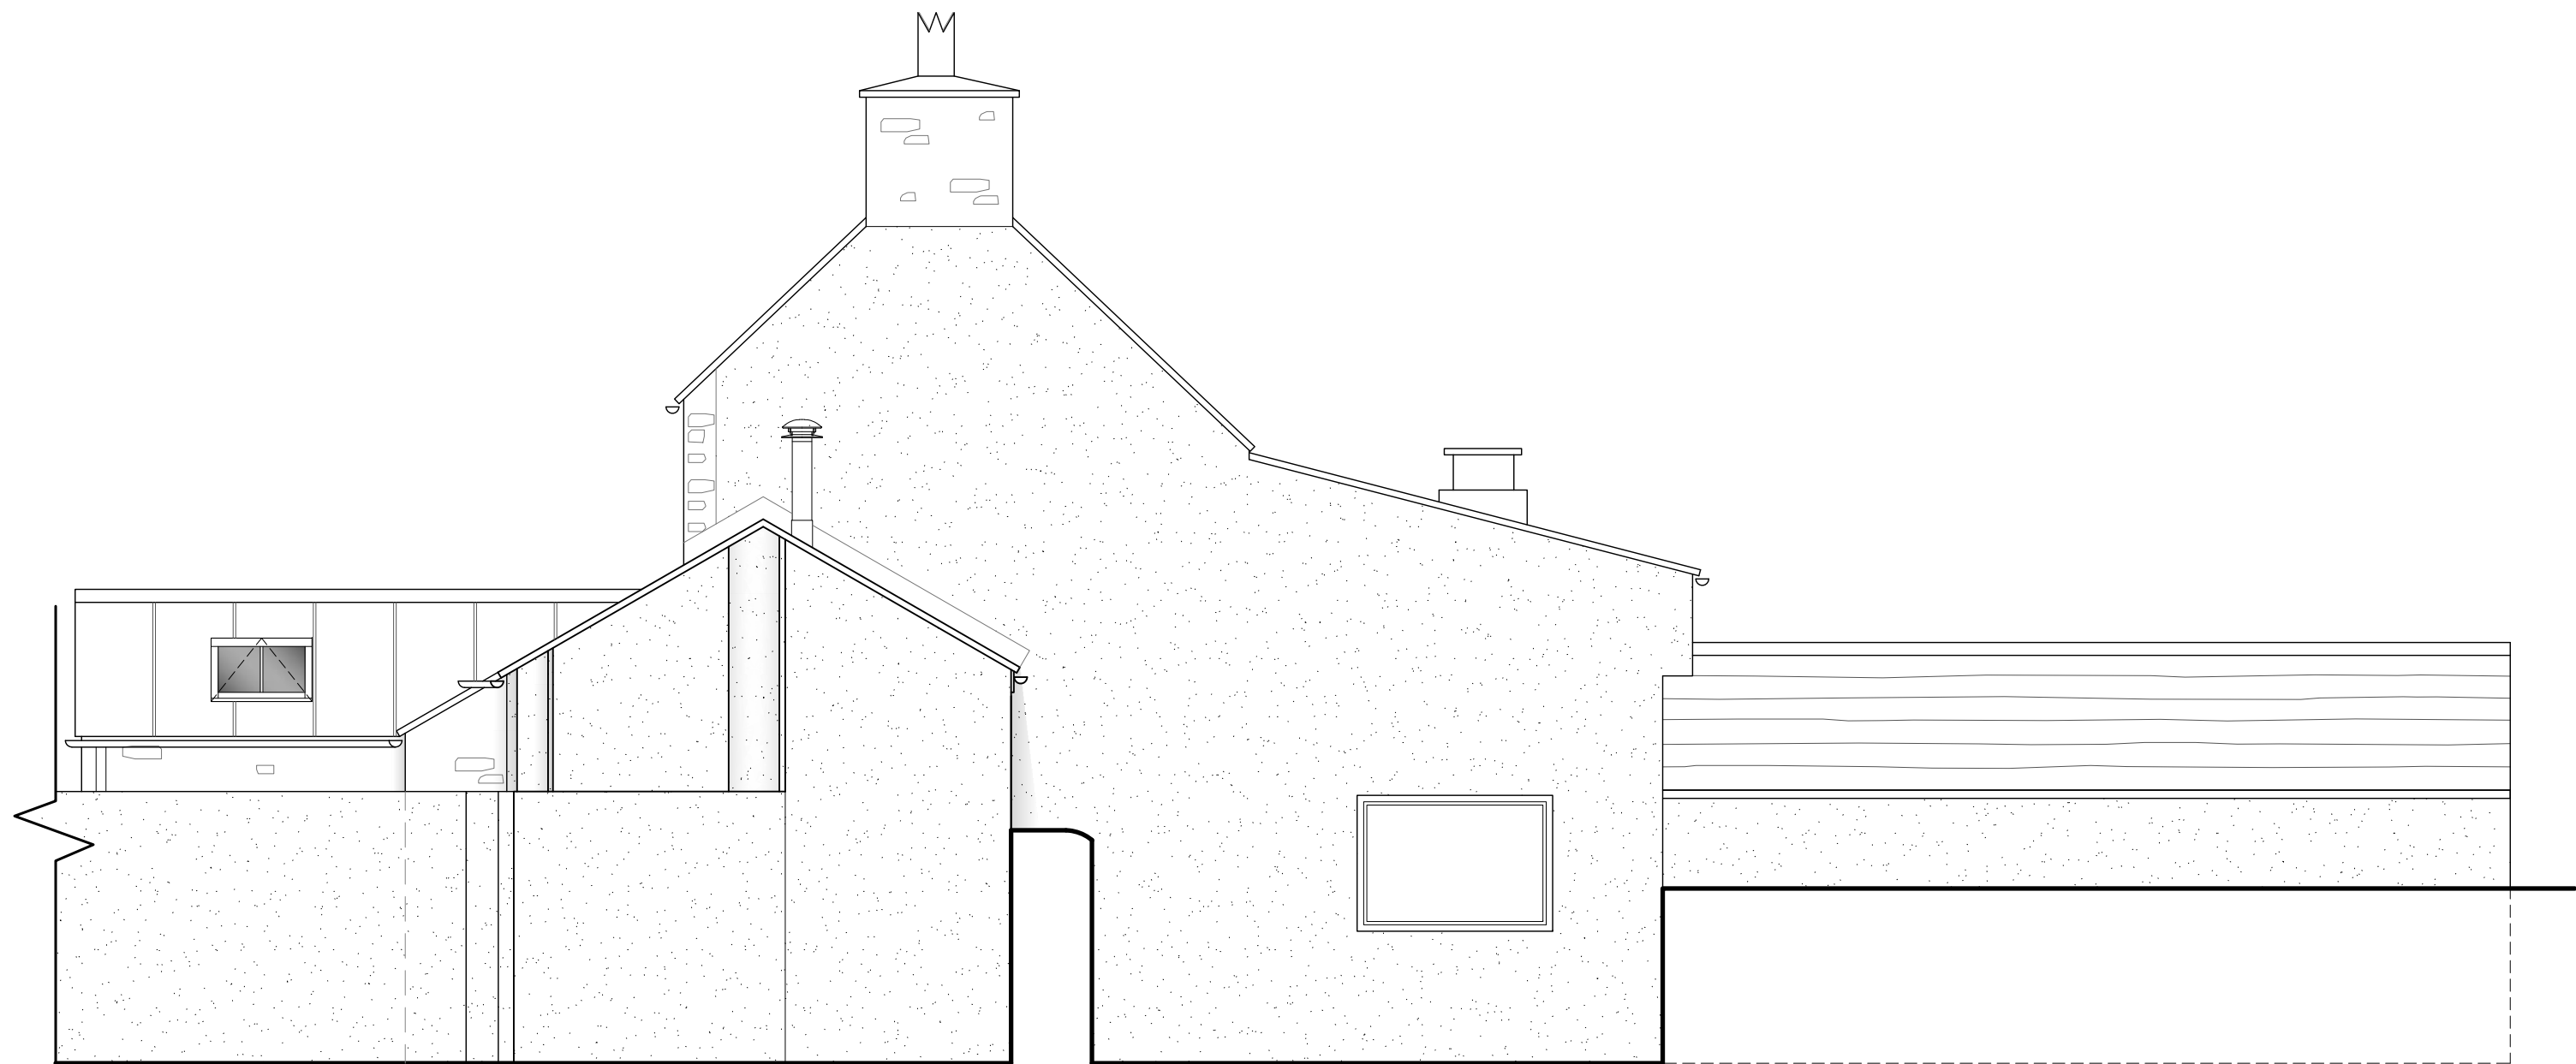


EAST ELEVATION

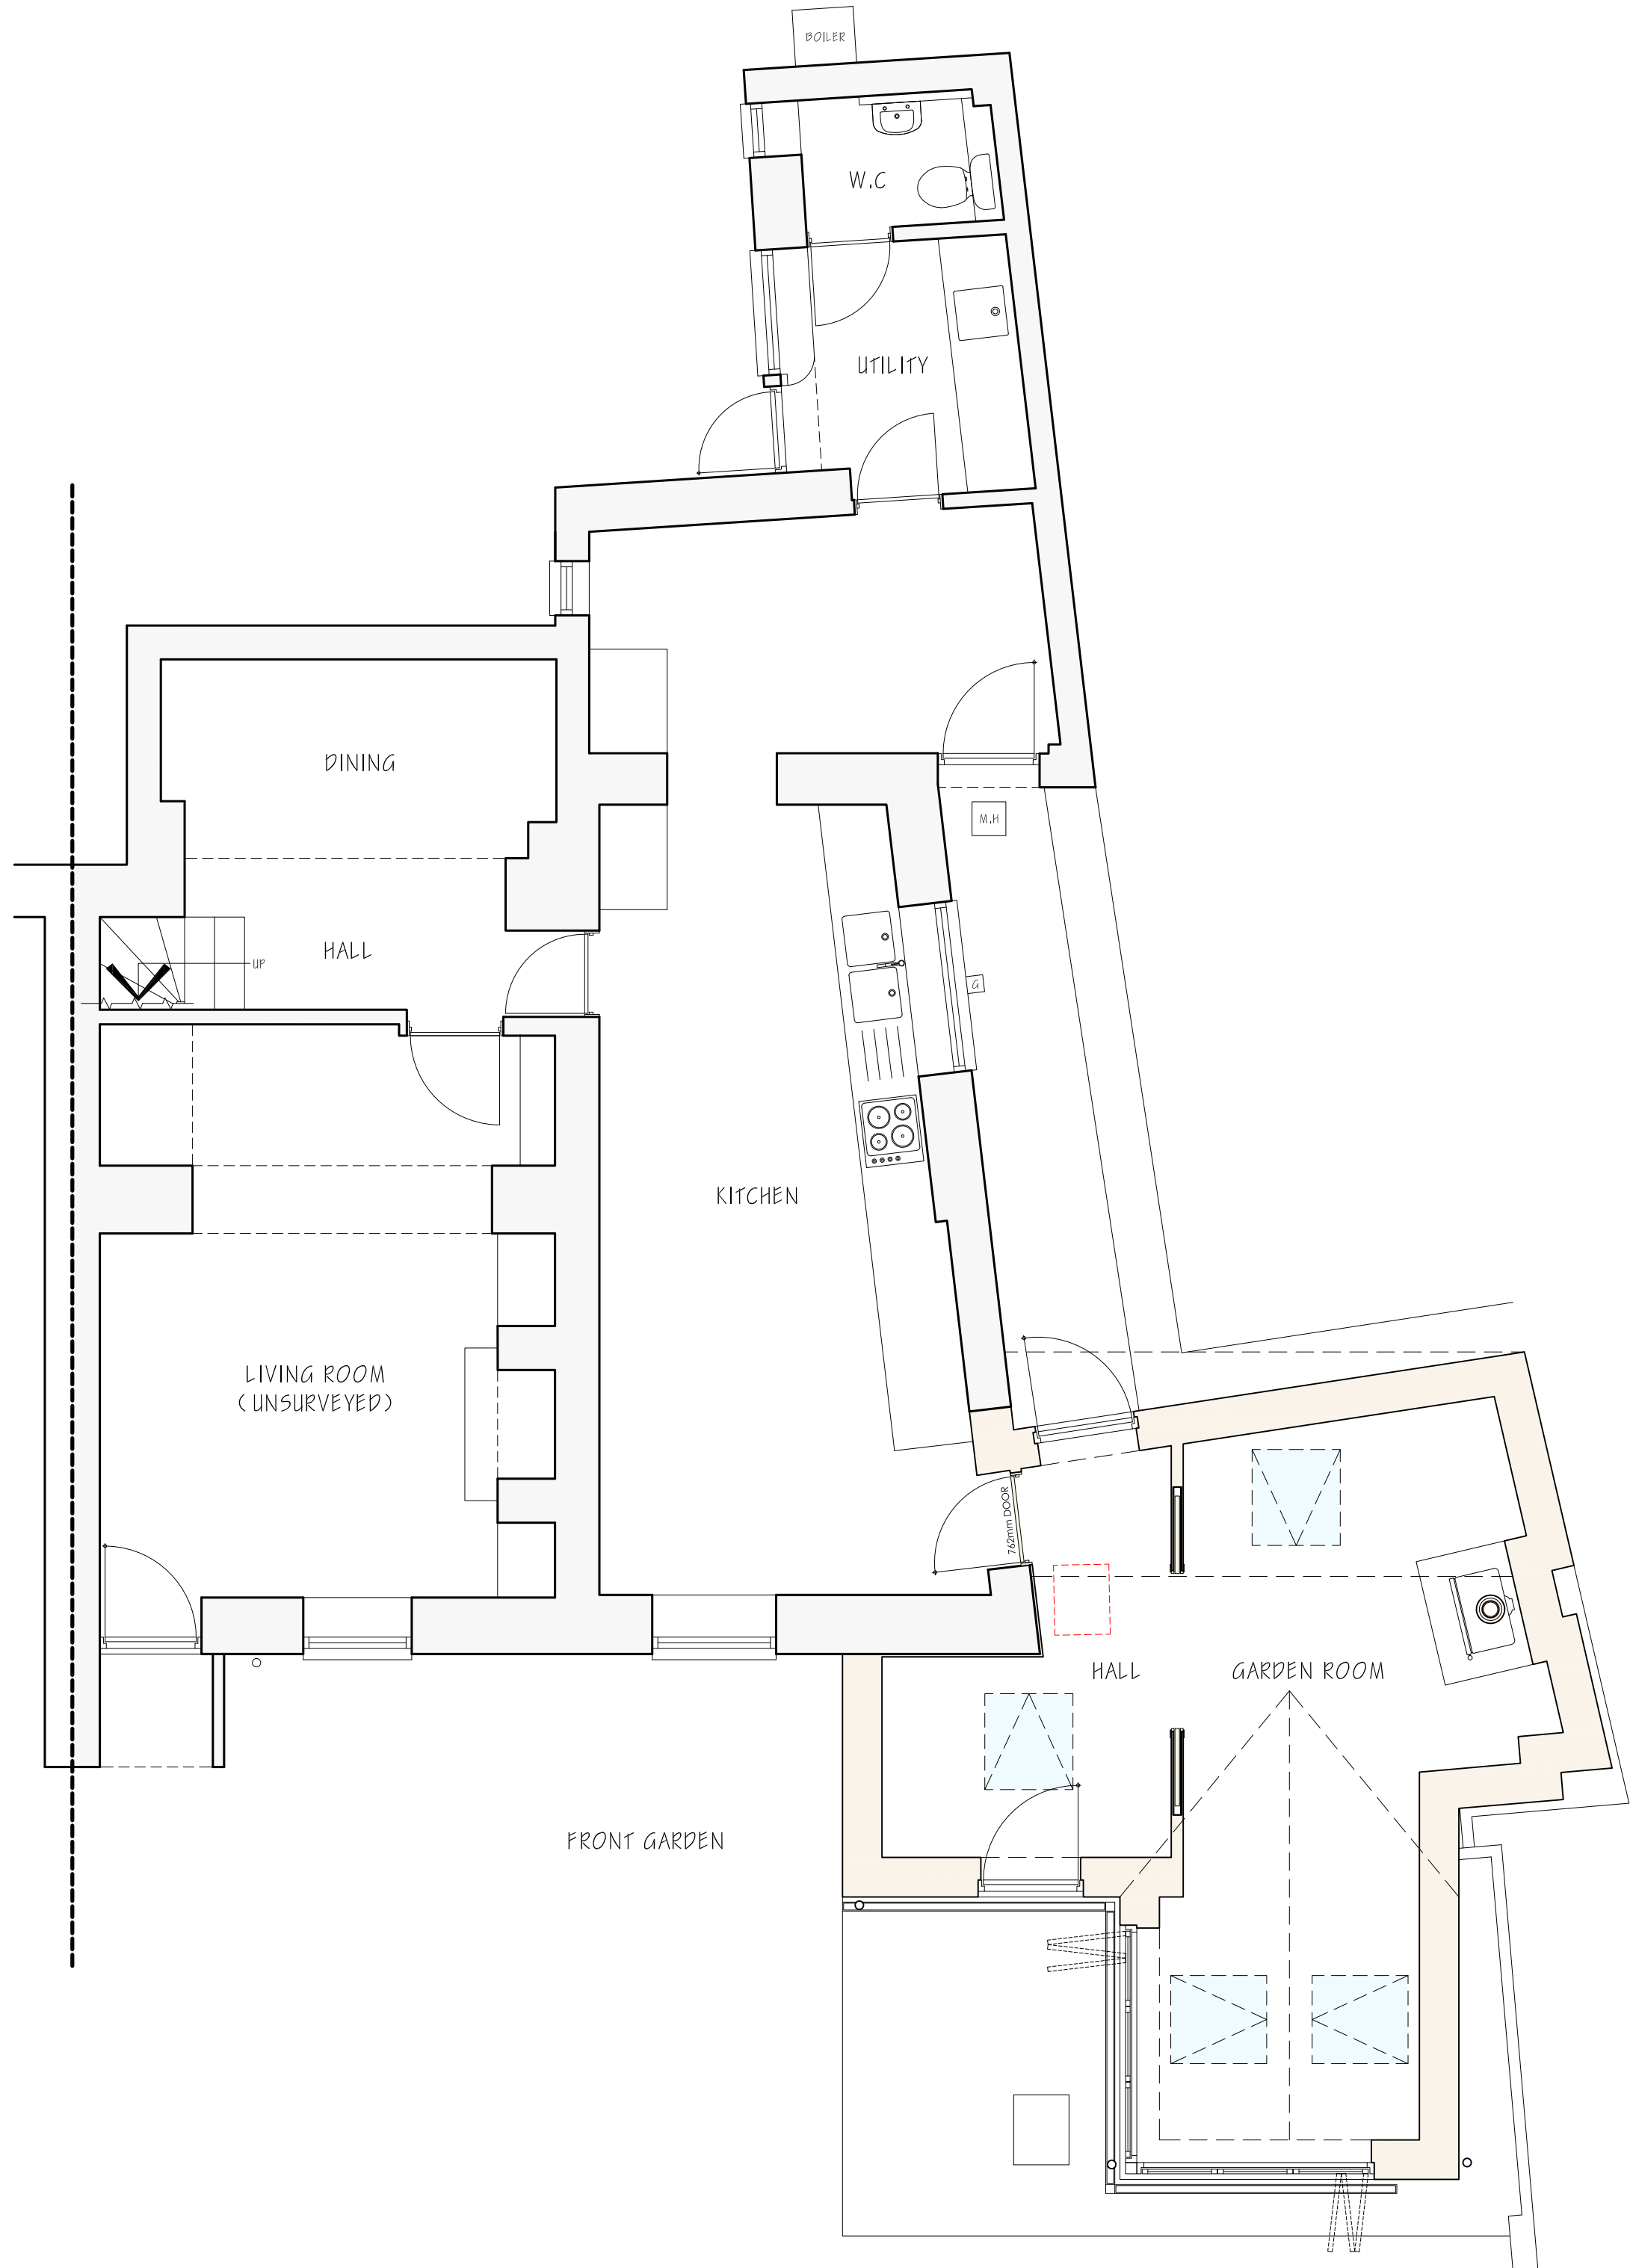

GROUND FLOOR PLAN

This drawing is copyright of CLARK & MASLIN Ltd and may not be copied or reproduced without permission.
Figured dimensions are to be taken in preference to scaled dimensions.
Large scale drawings to have preference to small scale drawings.
Dimensions for fixed-in items are to be checked on site prior to manufacture.

REV	DETAIL OF REVISION	BY	DATE
A	AMENDED TO CLIENTS REQUEST	HH	10/11/25

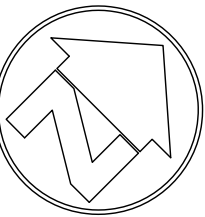

PLANNING DRAWING



Client MRS A LUCY			
Project PROPOSED EXTENSION & ALTERATIONS, LAVENDER COTTAGE, 14 GASTON LANE, SHERSTON, MALMESBURY, WILTSHIRE, SN16 0LY			
Description PROPOSED GROUND FLOOR PLAN AND ELEVATIONS			
Scale 1:50	Pg Size A1	Drawn HH	Date OCT '25
Drawing No 5727/60		Revision A	