





SOUTH WEST ELEVATION  
1:50

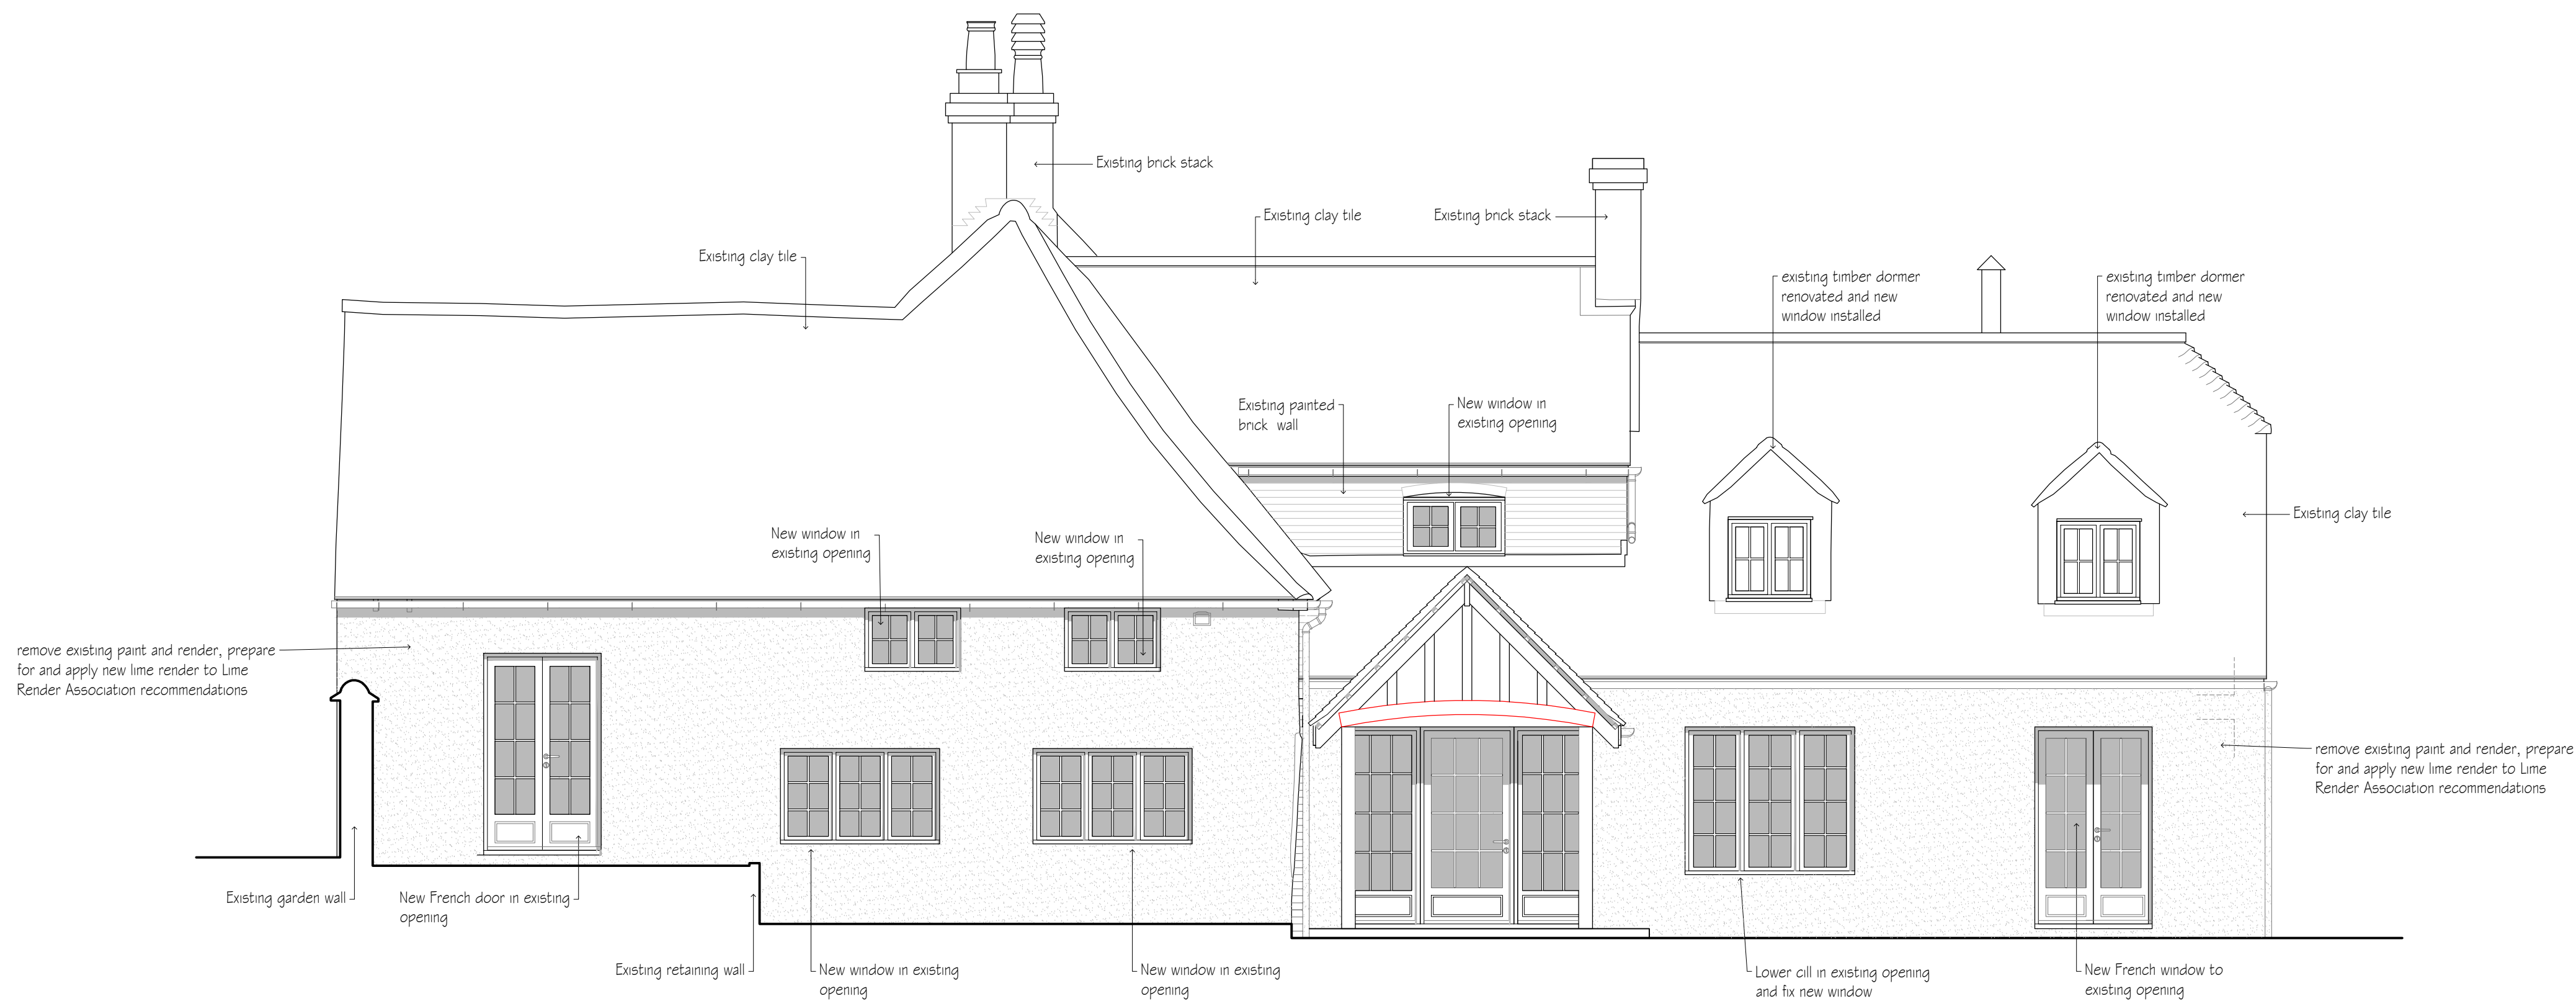

SOUTH EAST ELEVATION  
1:50

 

| D         | Client revisions added                 | DB      | 26.09.25 |
|-----------|----------------------------------------|---------|----------|
| C         | Client revisions added                 | DB      | 12.09.25 |
| B         | Design Scheme updated (JF 08.07.25)    | -       | 08.07.25 |
| A         | Added clients's comments (JF 26.06.25) | -       | 30.06.25 |
| revisions |                                        | initial | date     |

Contractors, Sub Contractors and Suppliers are to check all relevant dimensions and levels of site and buildings before commencing any shop drawings or building work.

This drawing is copyright and may not be reproduced in any part of form without the written consent of Fowler Architecture and Planning

project  
**WEST HOUSE**  
Ramsbury SN8 2QN

drawing  
**Proposed Elevations**


scale  
**1:50 @A1**

drawn by  
-

date  
**May'25**

**240510-04**  
drawing no

**D**  
rev

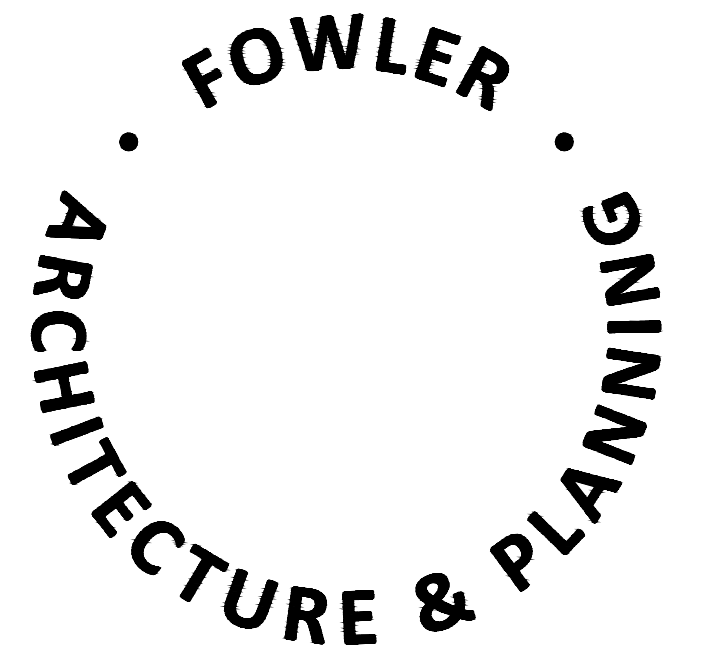

39 High Street  
Pewsey  
Wiltshire  
SN9 5AF  
tel (01672) 569444  
fax (01672) 569488  
enquiries@faap.co.uk