



This drawing is copyright and shall not be reproduced without the Architect's consent. This drawing may be used for planning purposes only. Any discrepancies from this drawing should be notified to the Architect. If in doubt, ask.

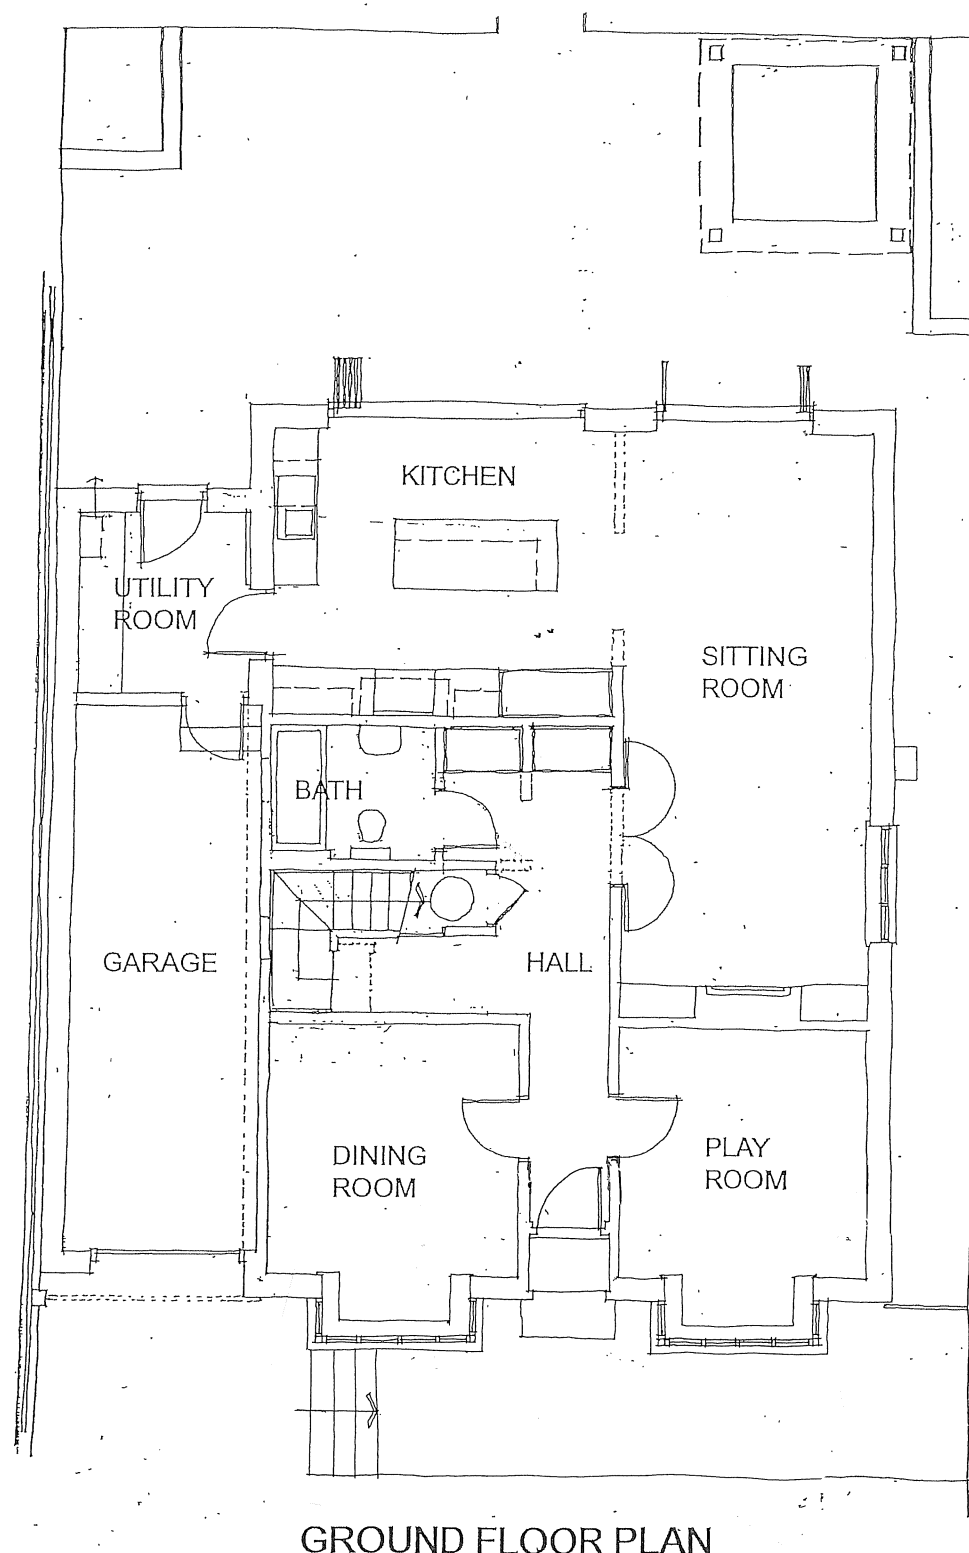

GROUND FLOOR PLAN

0 5m
1:100 at A3

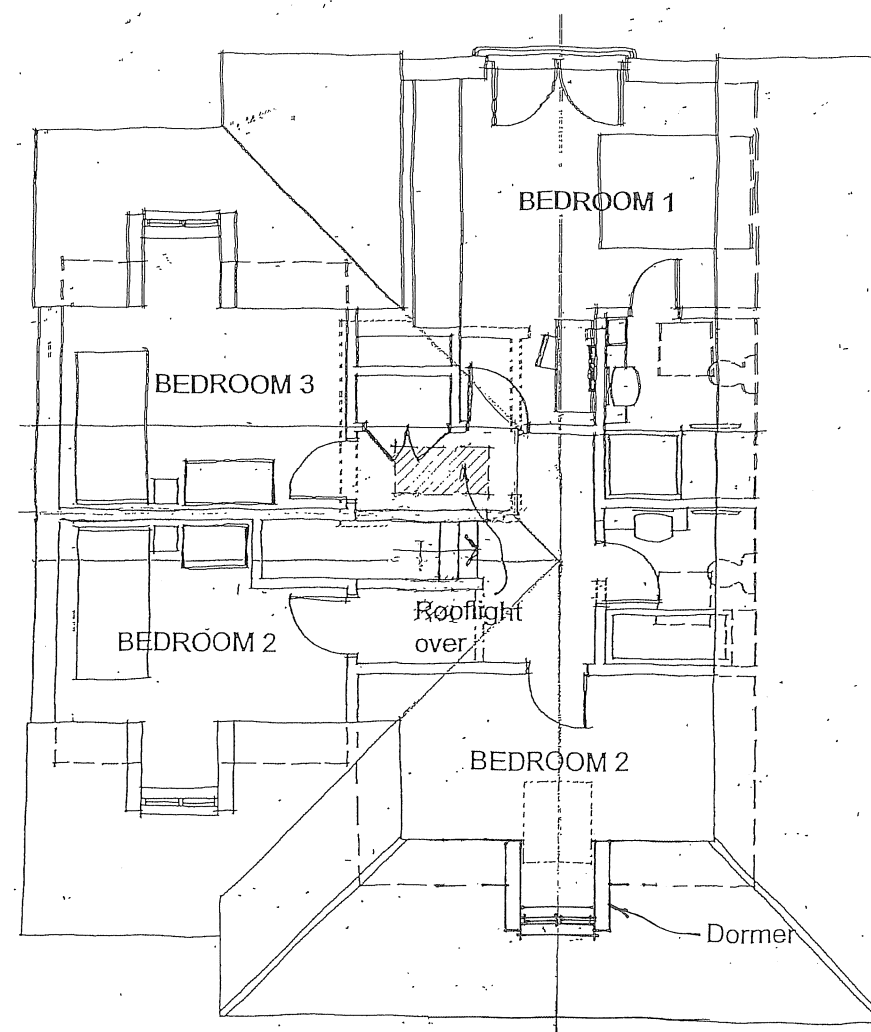

FIRST FLOOR PLAN

EXTENSION AND ALTERATIONS at 7 WESTBURY LEIGH, WESTBURY, WILTSHIRE

FLOOR PLANS AS PROPOSED

221053/04C Scale as noted at A3
Rev A - Ridge height lowered to extension to PO comments
Rev B - Ridge detail amended to ensure rooflight is below ridge
Rev C - Non material amendment

www.bta-architects.co.uk

