




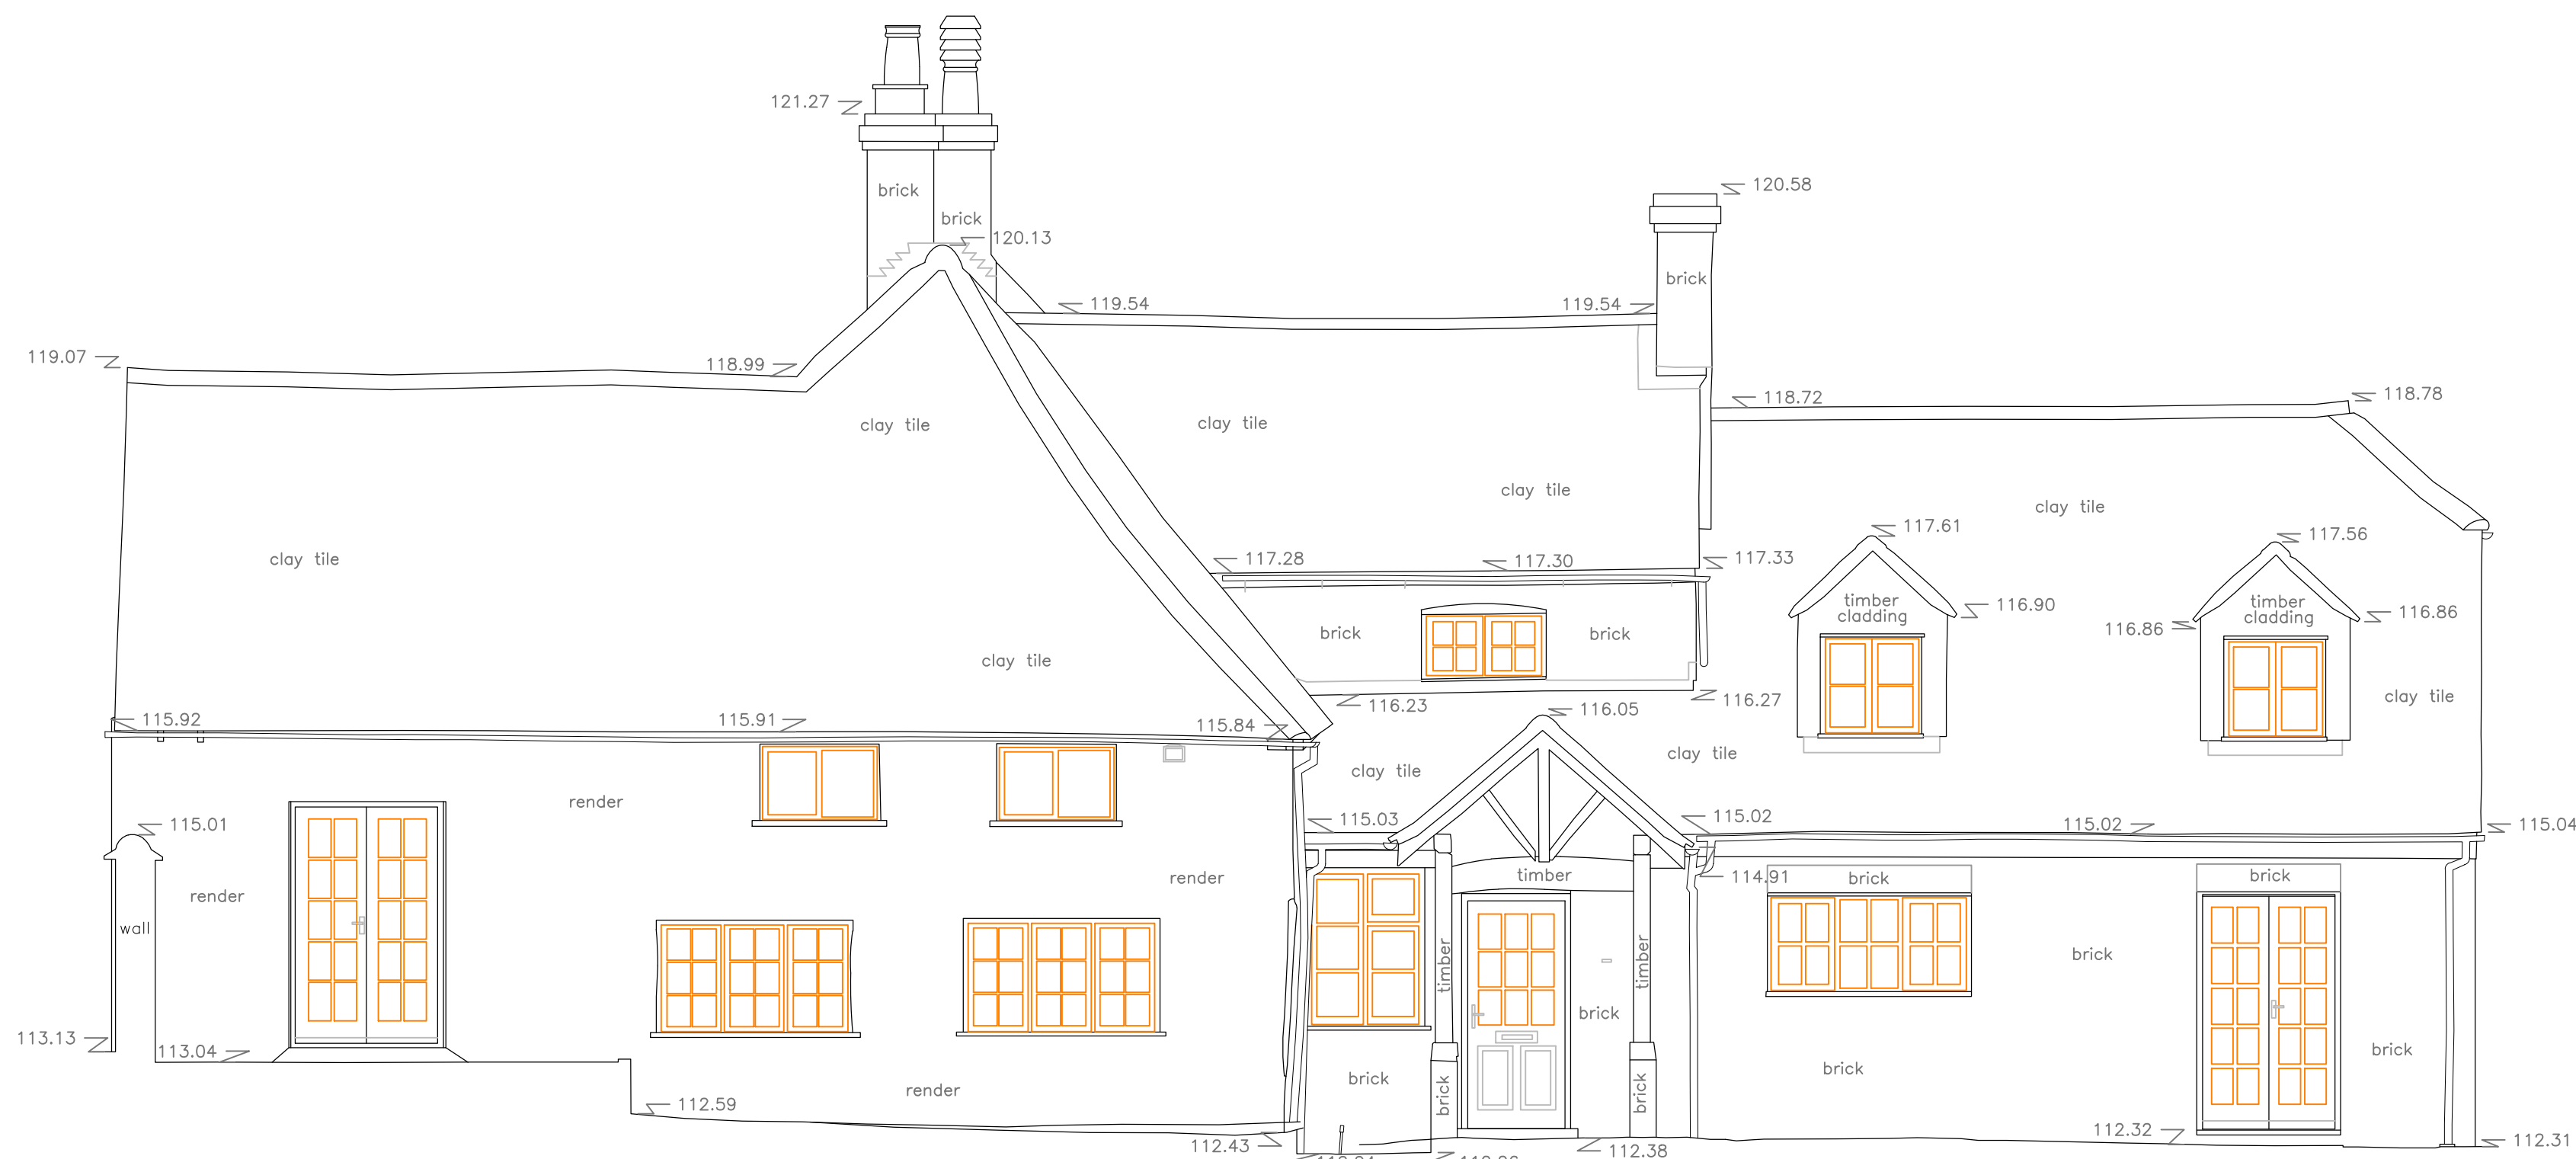


SOUTHWEST ELEVATION

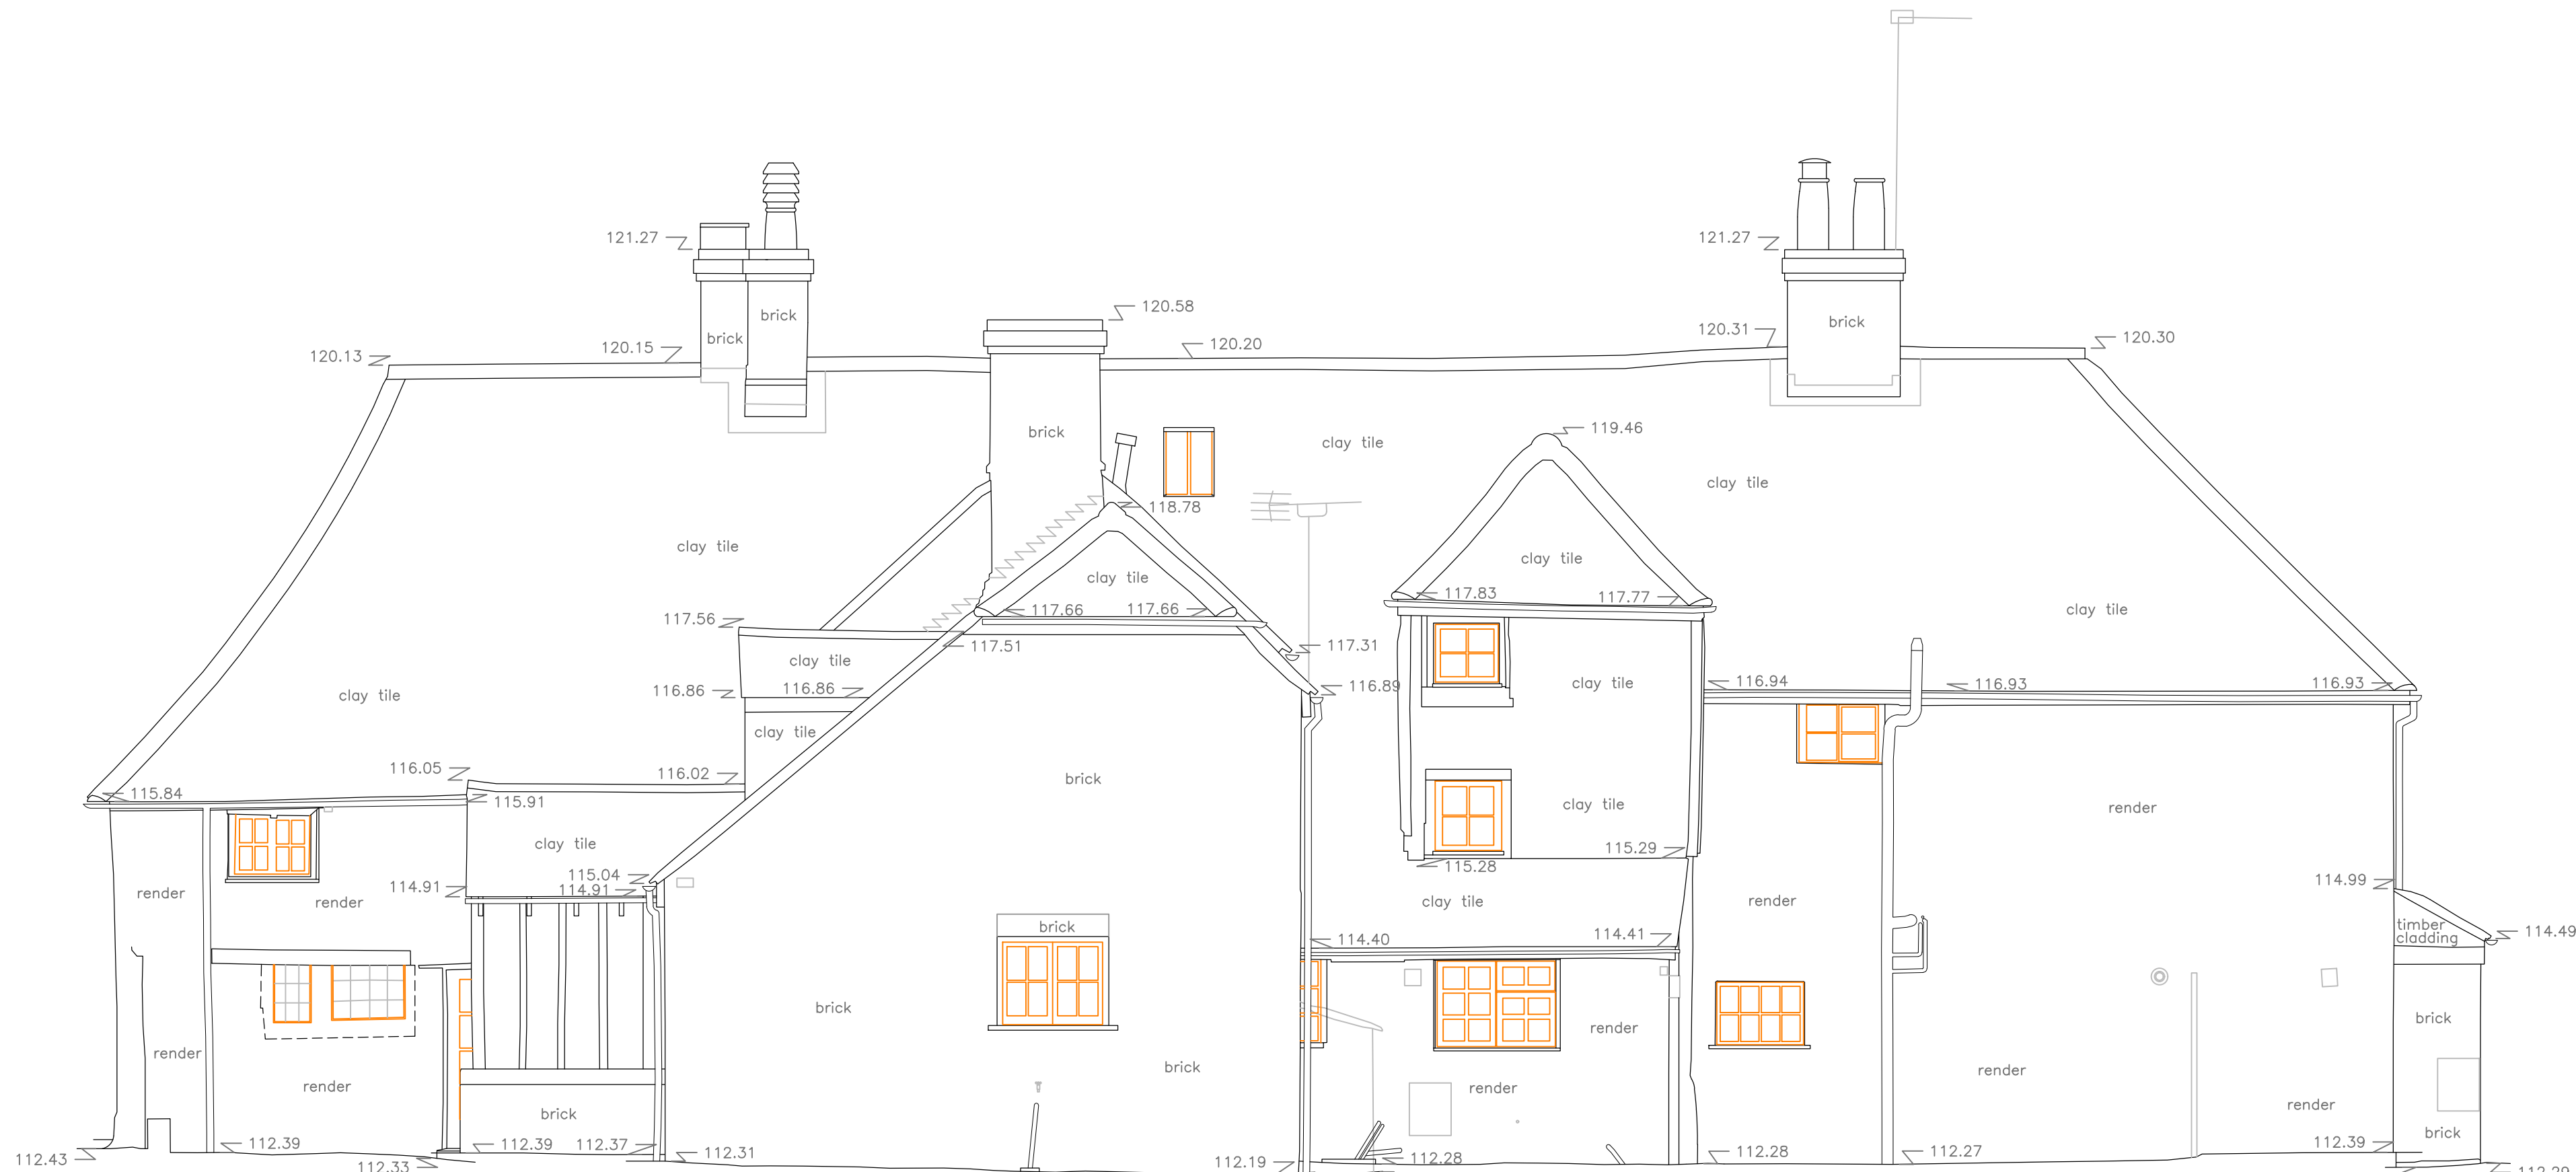


SOUTHEAST ELEVATION

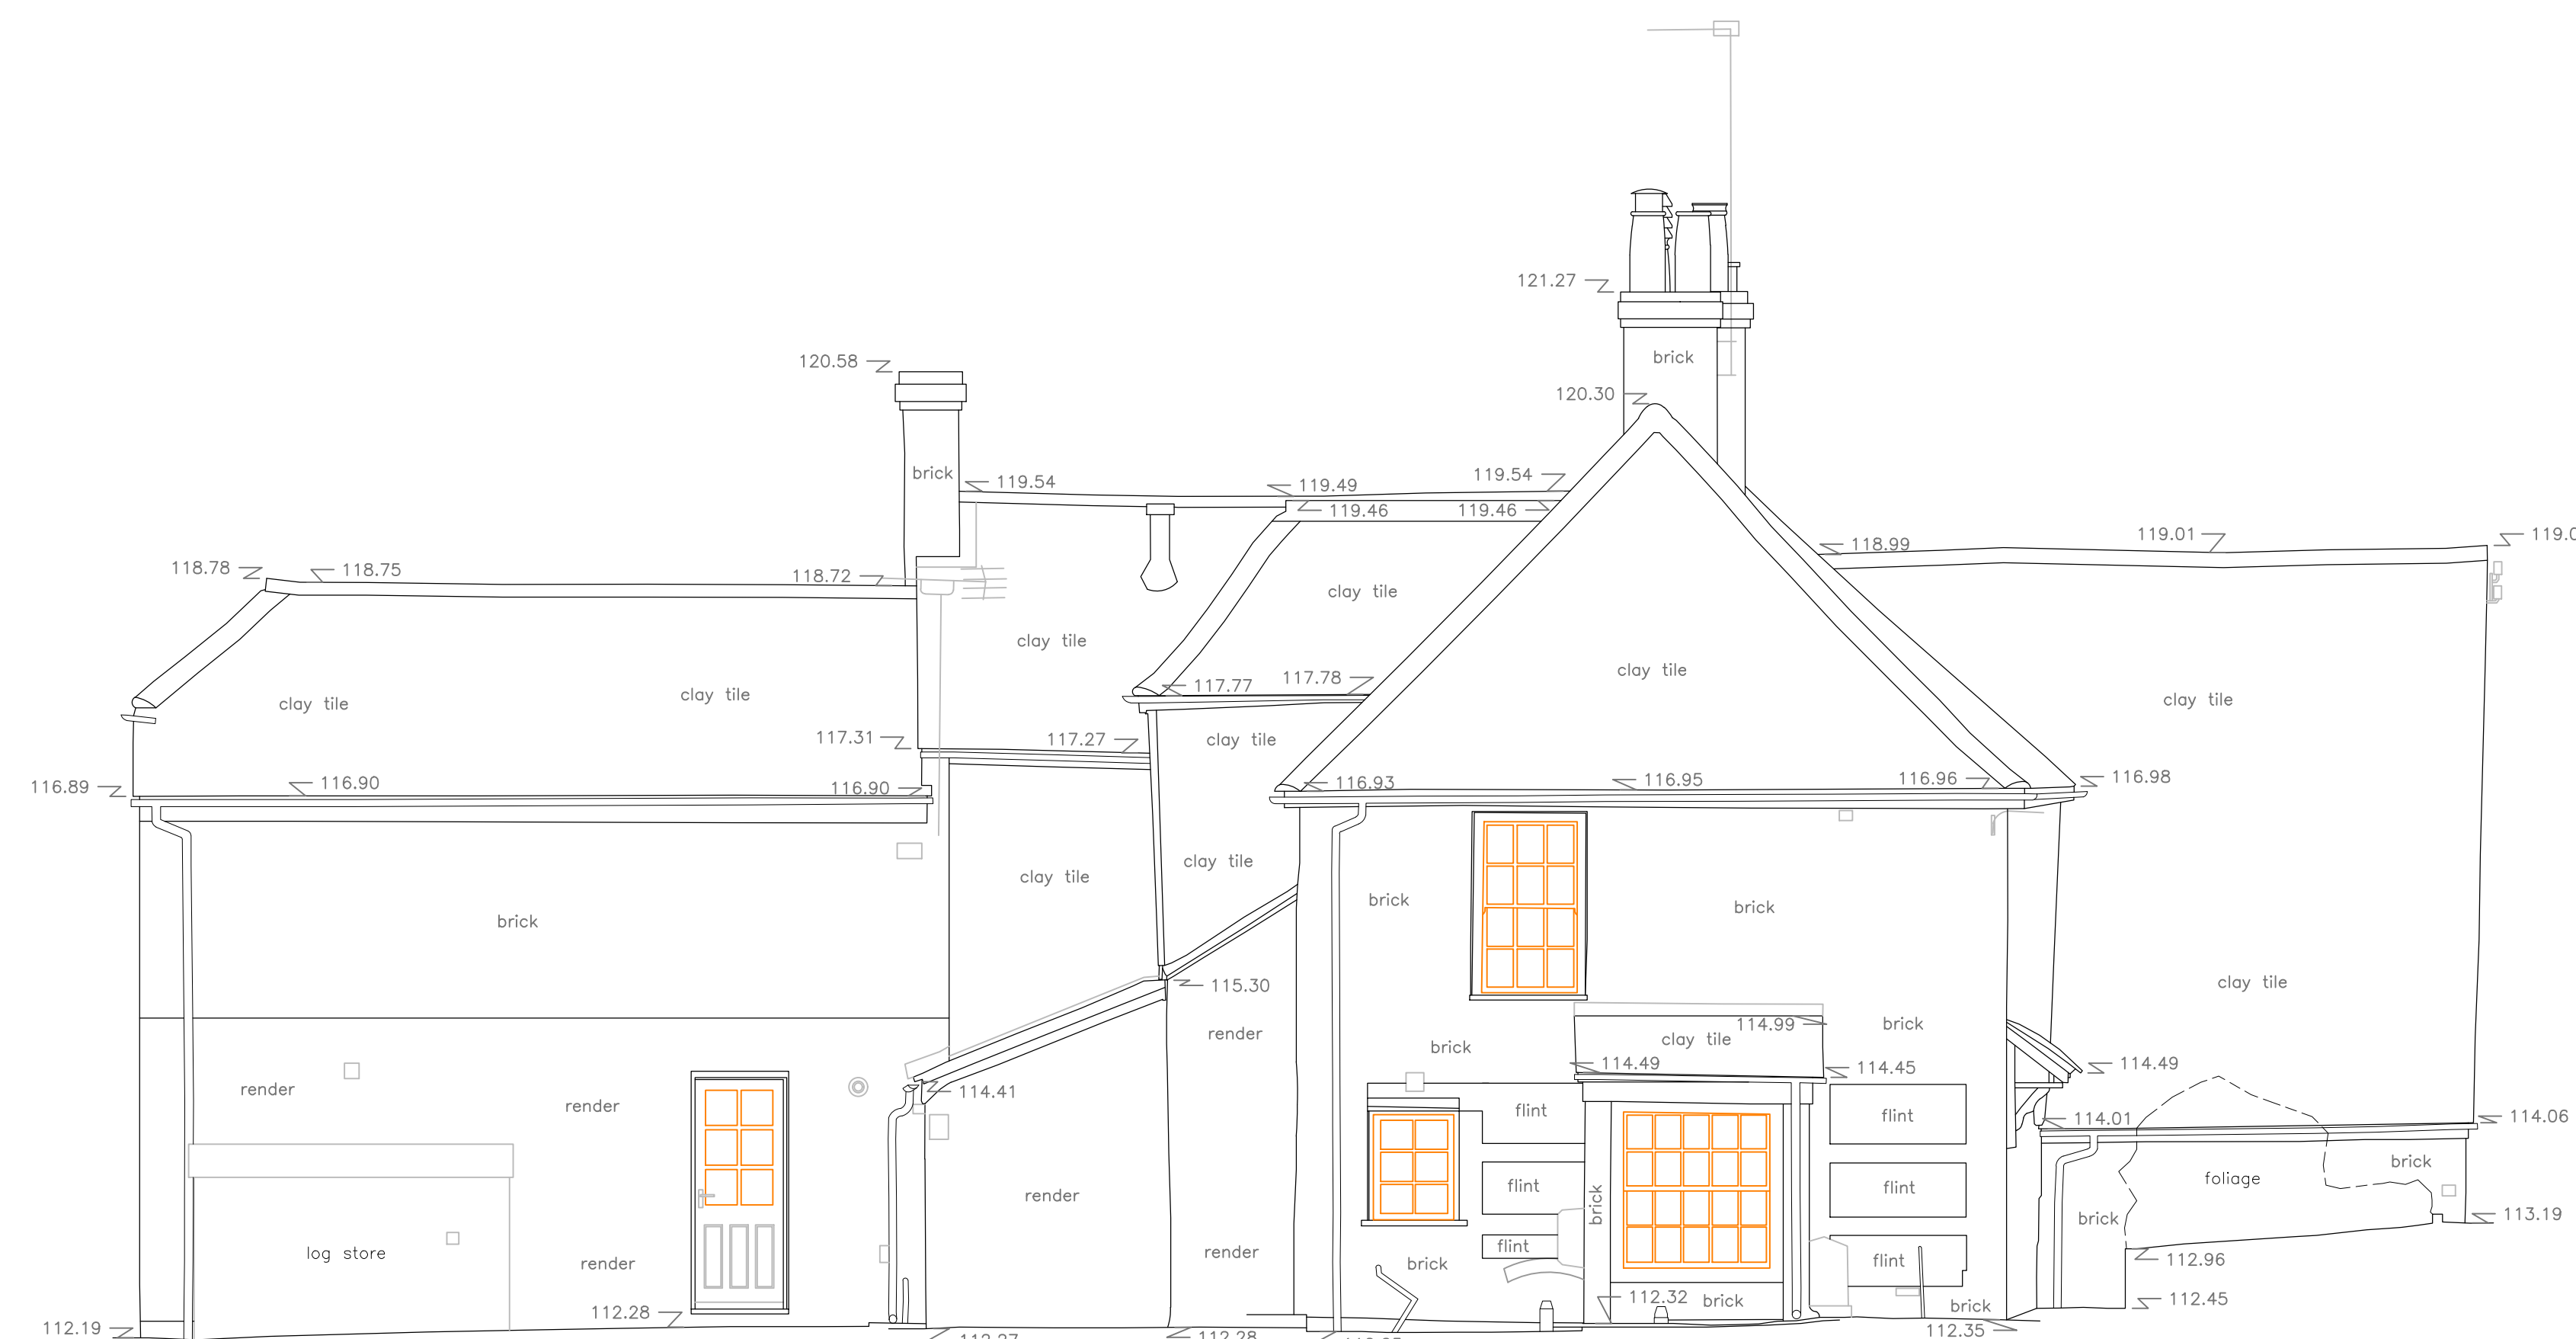

NORTHEAST ELEVATION

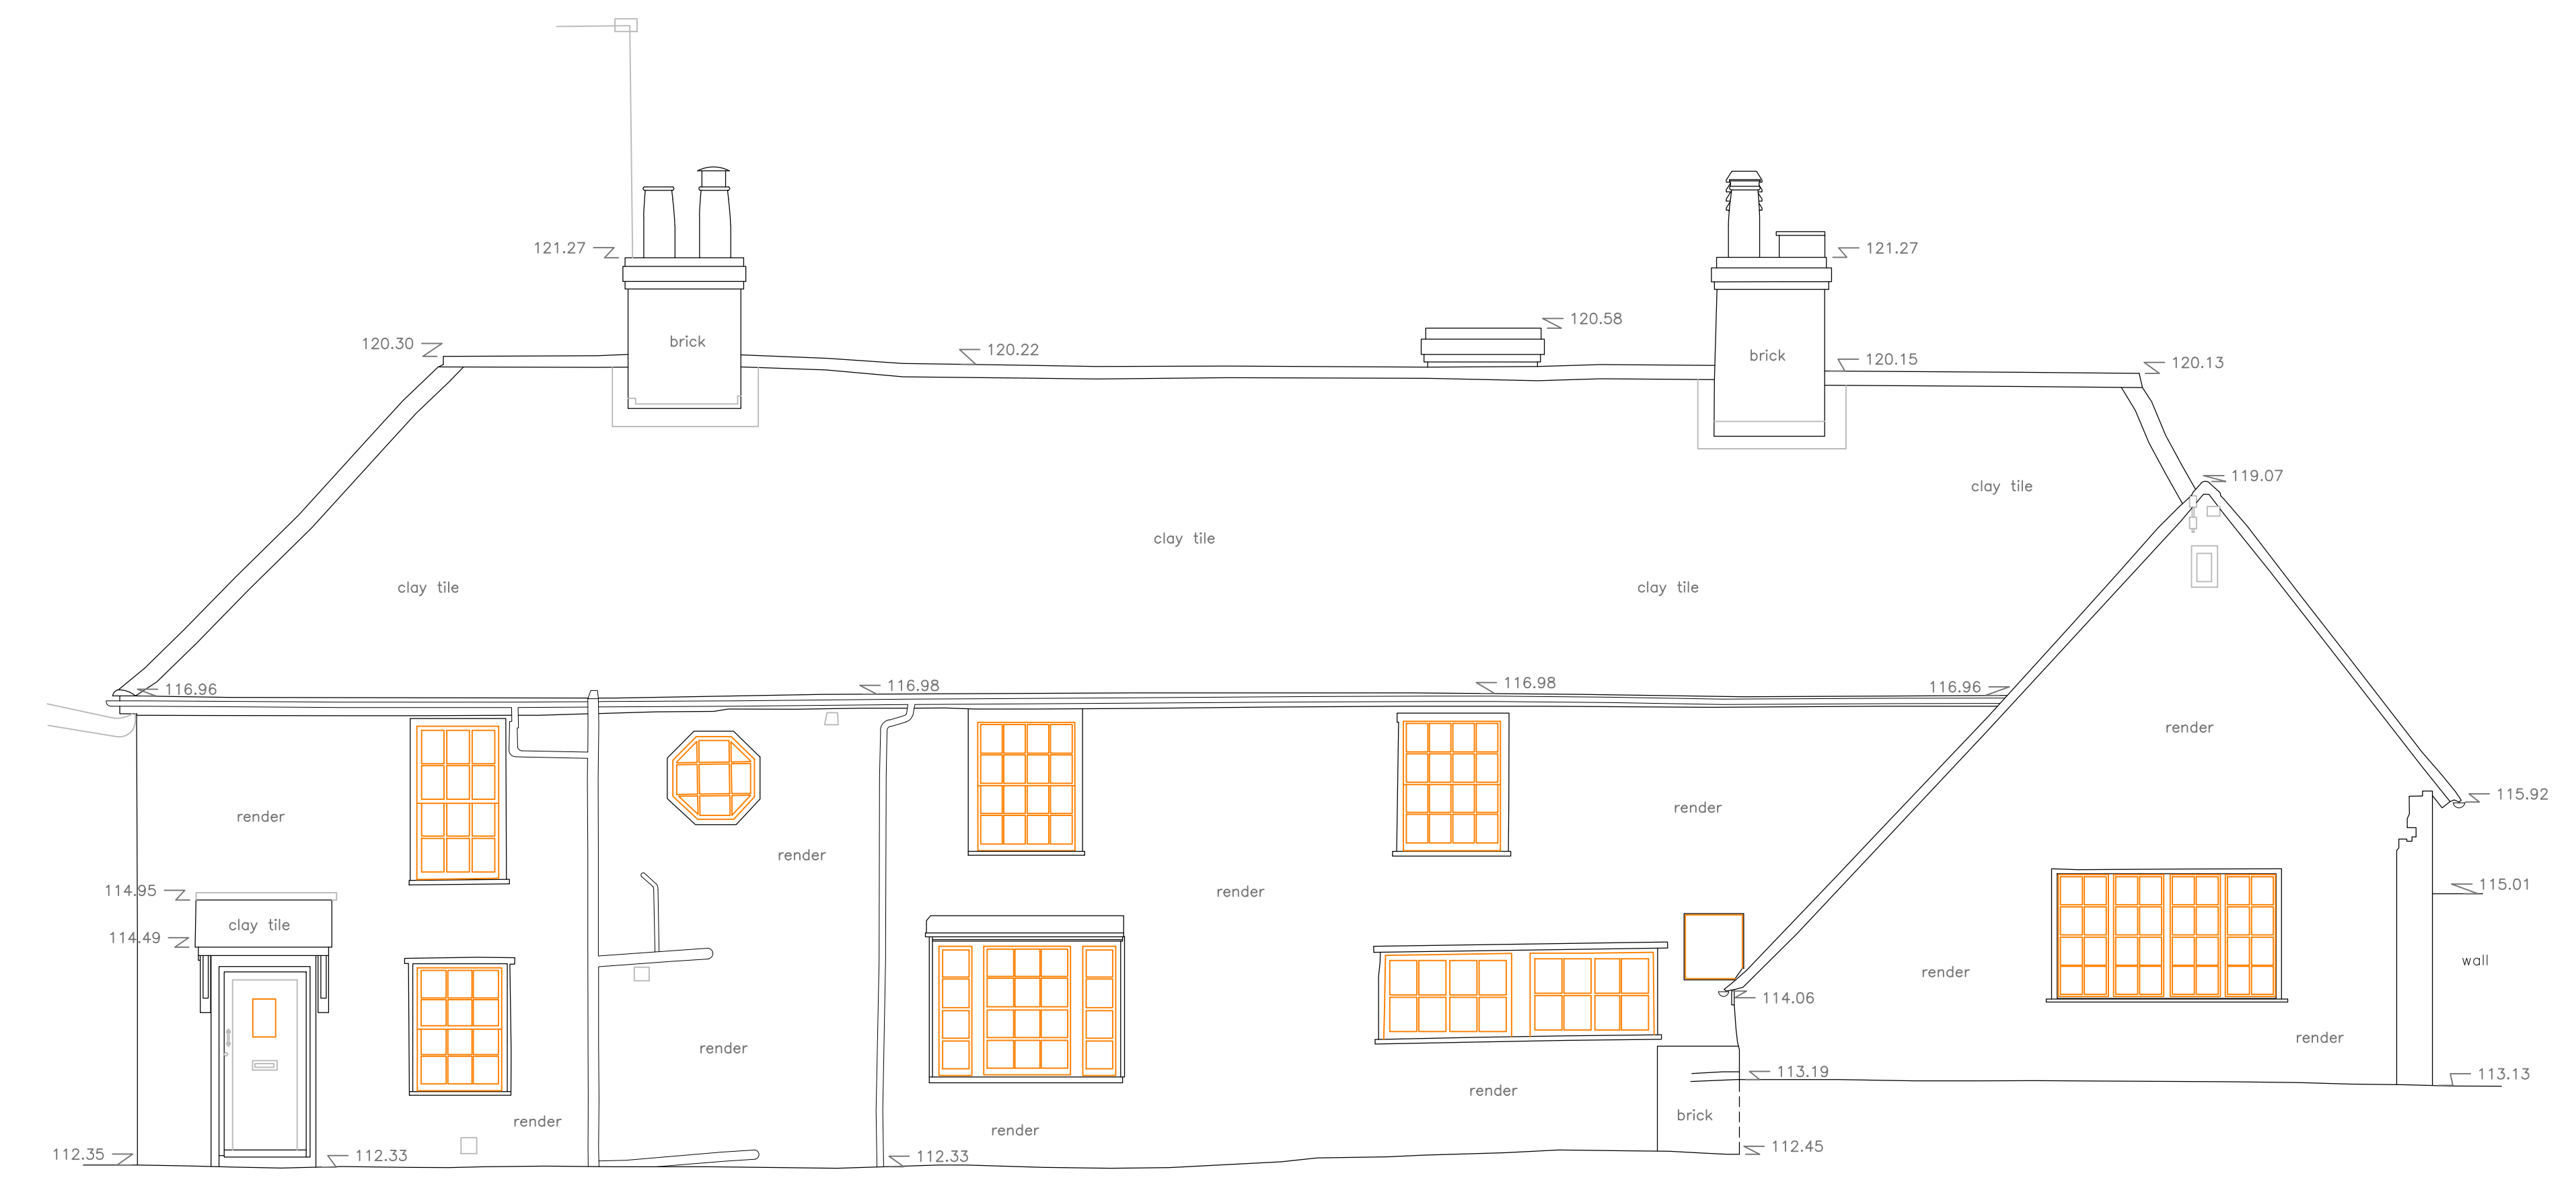


NORTHWEST ELEVATION

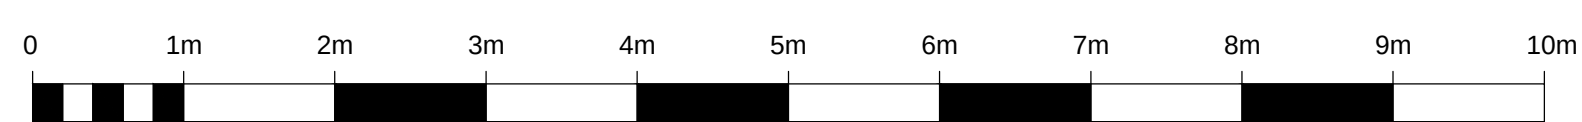

Scale 1:50

Elevation Locations

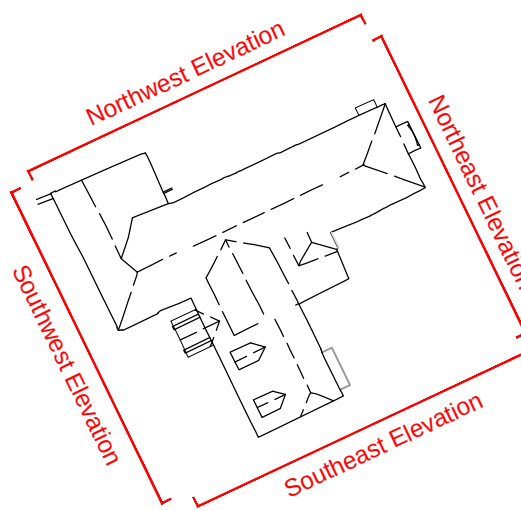

Land & Measured Building Surveyors

27-29 New Street  
Charfield  
Wotton under Edge  
South Glos.  
GL12 9ES

Project Name:  
West House  
Ramsbury, Wiltshire SN8 2QN

Drawing Title:  
Existing Elevations

Client:  
Agent:  
Fowler Architecture & Planning Ltd

Date: 4th April 2025  
Grid Orientation  
Scale: 1:50 @ A0  
Sheet ID  
Rev  
Name: JPS  
Drawn By: JPS

Site Level Datum  
Surveyed By  
SP  
Drawn By  
JPS

