

This drawing is copyright and shall not be reproduced without the Architect's consent. This drawing may be scaled for planning purposes only. Any discrepancies from this drawing should be notified to the Architect. If in doubt, ask.


EXTENSION AND ALTERATIONS at 7 WESTBURY LEIGH, WESTBURY, WILTSHIRE

FLOOR PLANS AND SKETCH VIEW AS PROPOSED


221053/04B Scale as noted at A3
Rev A - Ridge height lowered to extension to PO Comments
Rev B - Ridge detail amended to ensure rooflight is below ridge



www.bta-architects.co.uk

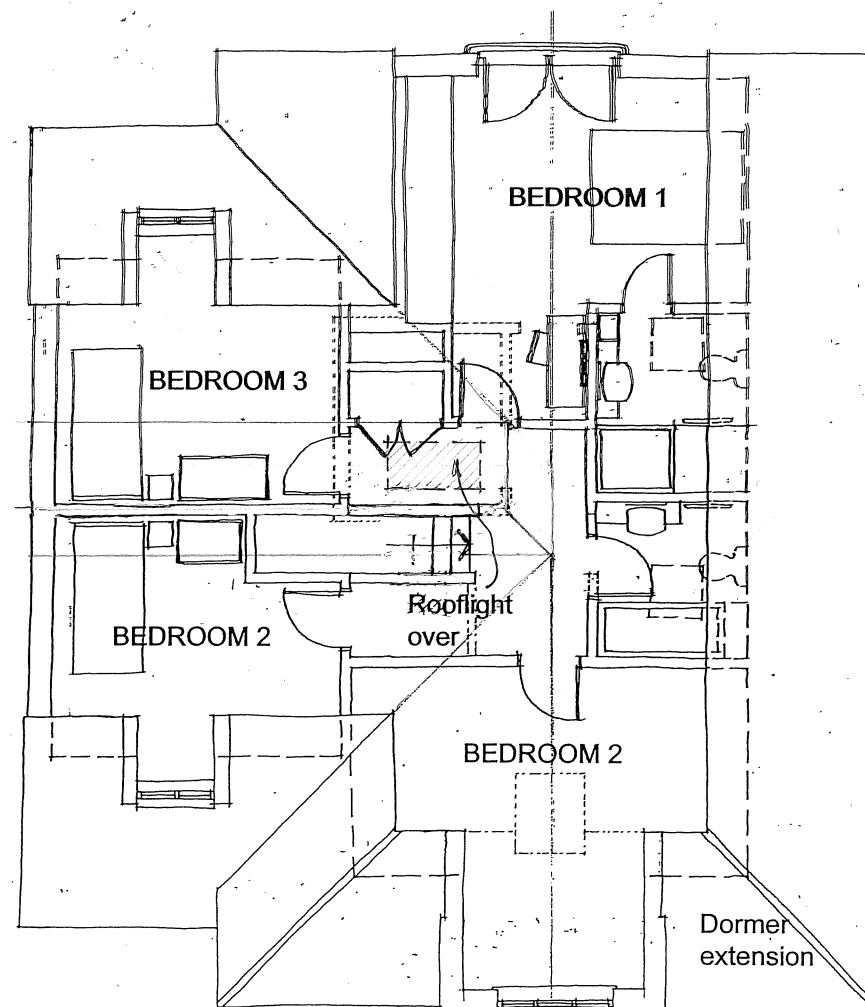

FIRST FLOOR PLAN

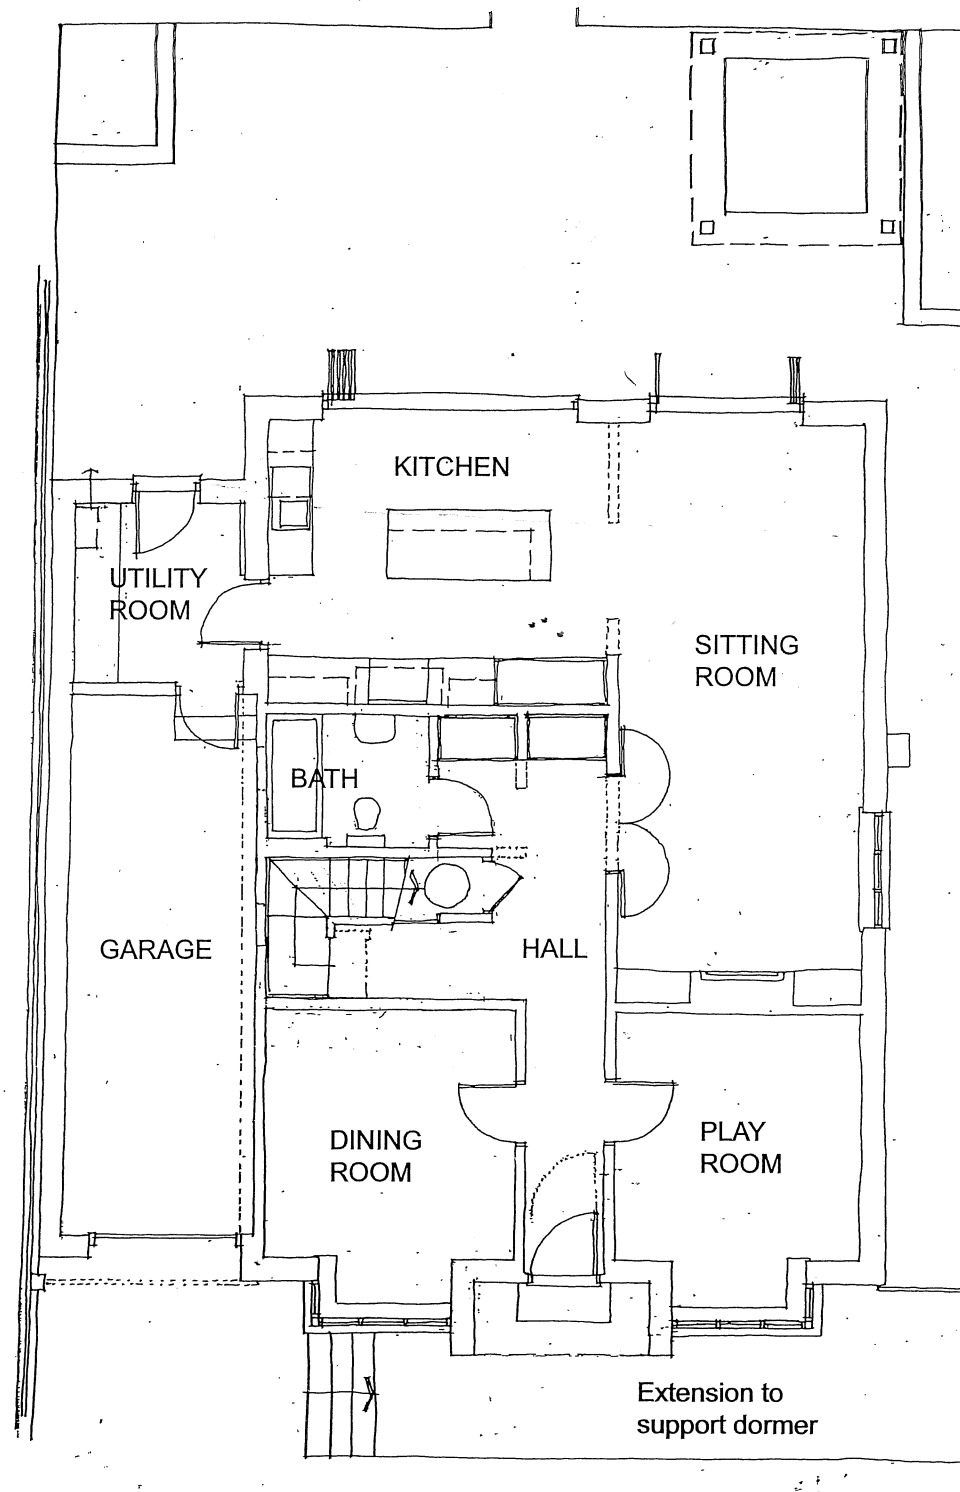

GROUND FLOOR PLAN

SKETCH VIEW AS PROPOSED LOOKING SOUTH WEST FROM WESTBURY LEIGH



0 5m
1:100 at A3