
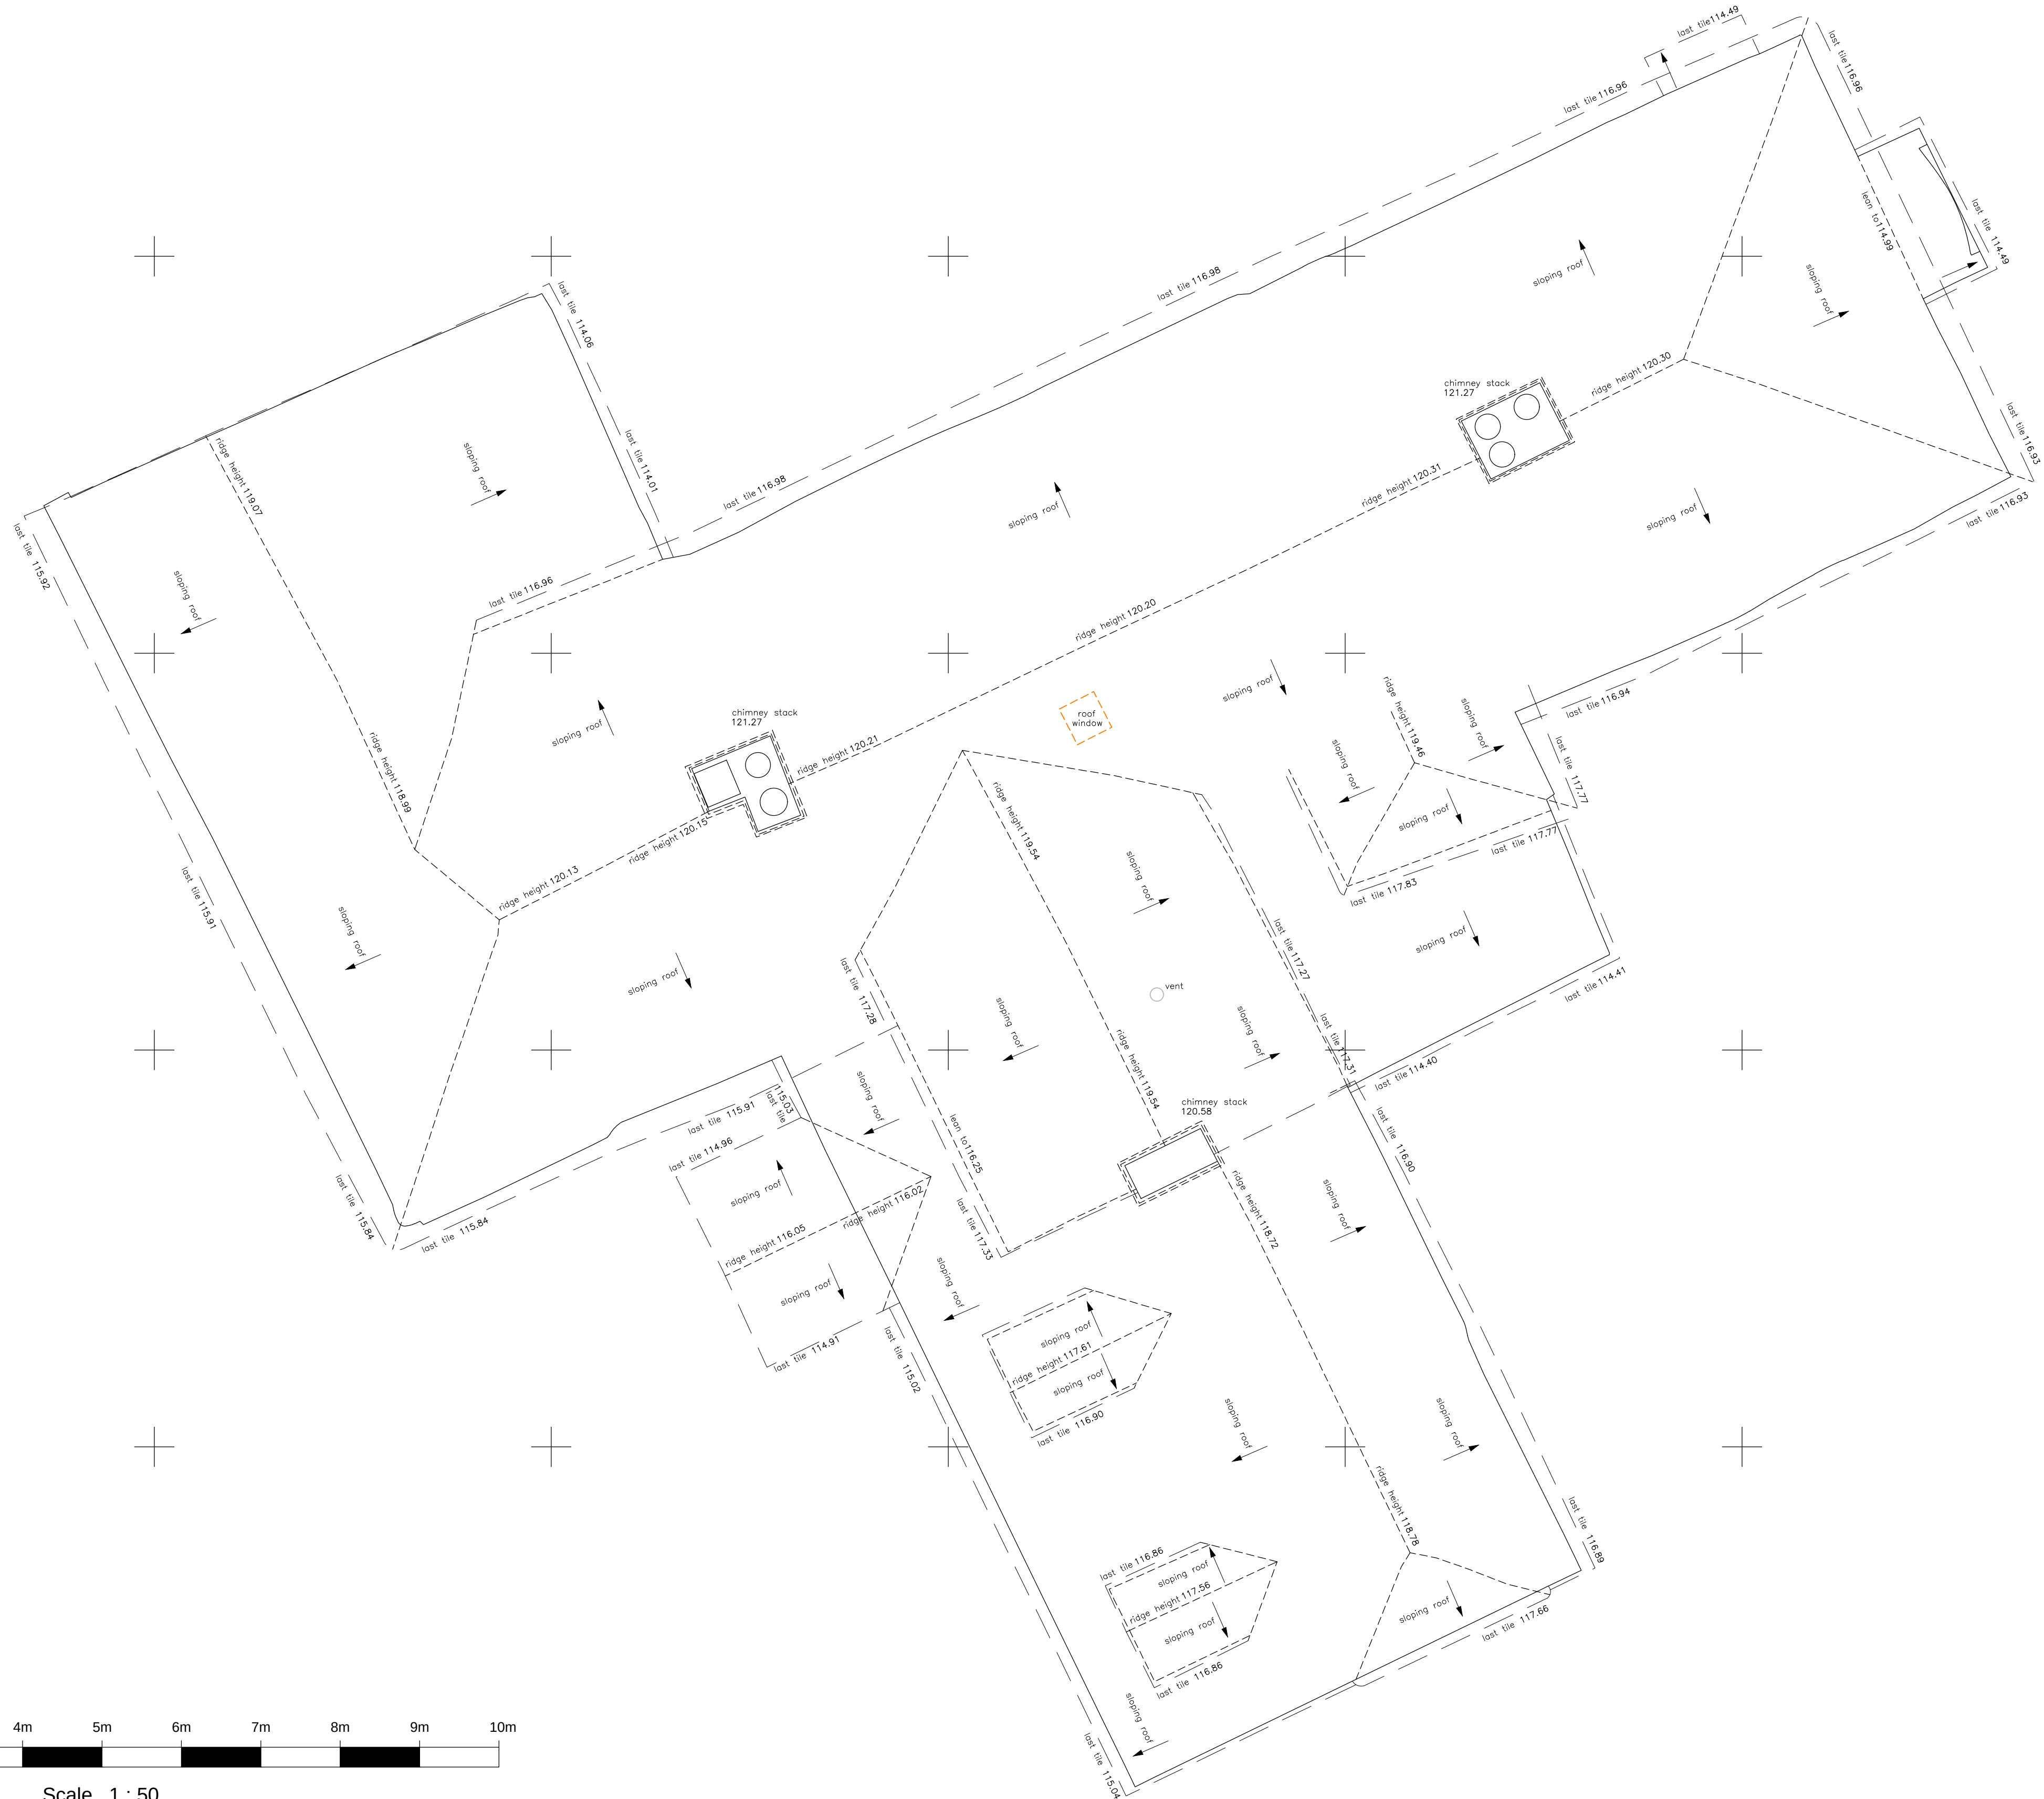


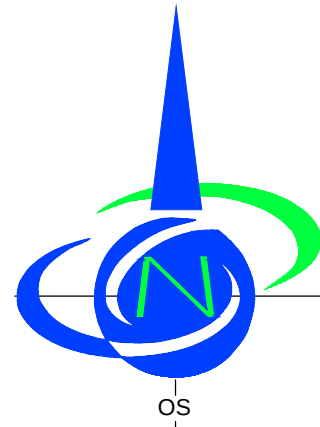

Key

cl = ceiling level o/h = overhead
dc = door cill u/s = underside of
dh = door head u/sb = underside of beam
ft = floor level wh = window head
gl = ground level wc = window cill

Linetypes

Beam overhead - - - - -
Building overhead - - - - -
Ceiling - - - - -
Cupboard/Shelf - - - - -
Door - - - - -
Duct/Boxing - - - - -
Roof Edge/Last Tile - - - - -
Level 147.87
Manhole □ ○
Pipe - - - - -
Ridge - - - - -
Step - - - - -
Wall - - - - -
Window - - - - -
Window overhead - - - - -
Grid Cross +



Land & Measured Building Surveyors

27-29 New Street
Charfield
Wotton under Edge
South Glos.
GL12 8ES
Tel: 01453 845017
Tel: 01453 845360
www.dandosurveying.co.uk
enquiries@dandosurveying.co.uk

Project Name:
West House
Ramsbury, Wiltshire SN8 2QN

Drawing Title:
Existing Roof Plan

Client:
Agent:
Fowler Architecture & Planning Ltd

Date: 7th April 2025 Scale: 1:50 @ A1

Grid Orientation Sheet ID Rev
North GPS MWwestramSP None

Site Level Datum Surveyed By Drawn By
OS GPS SP EK

