


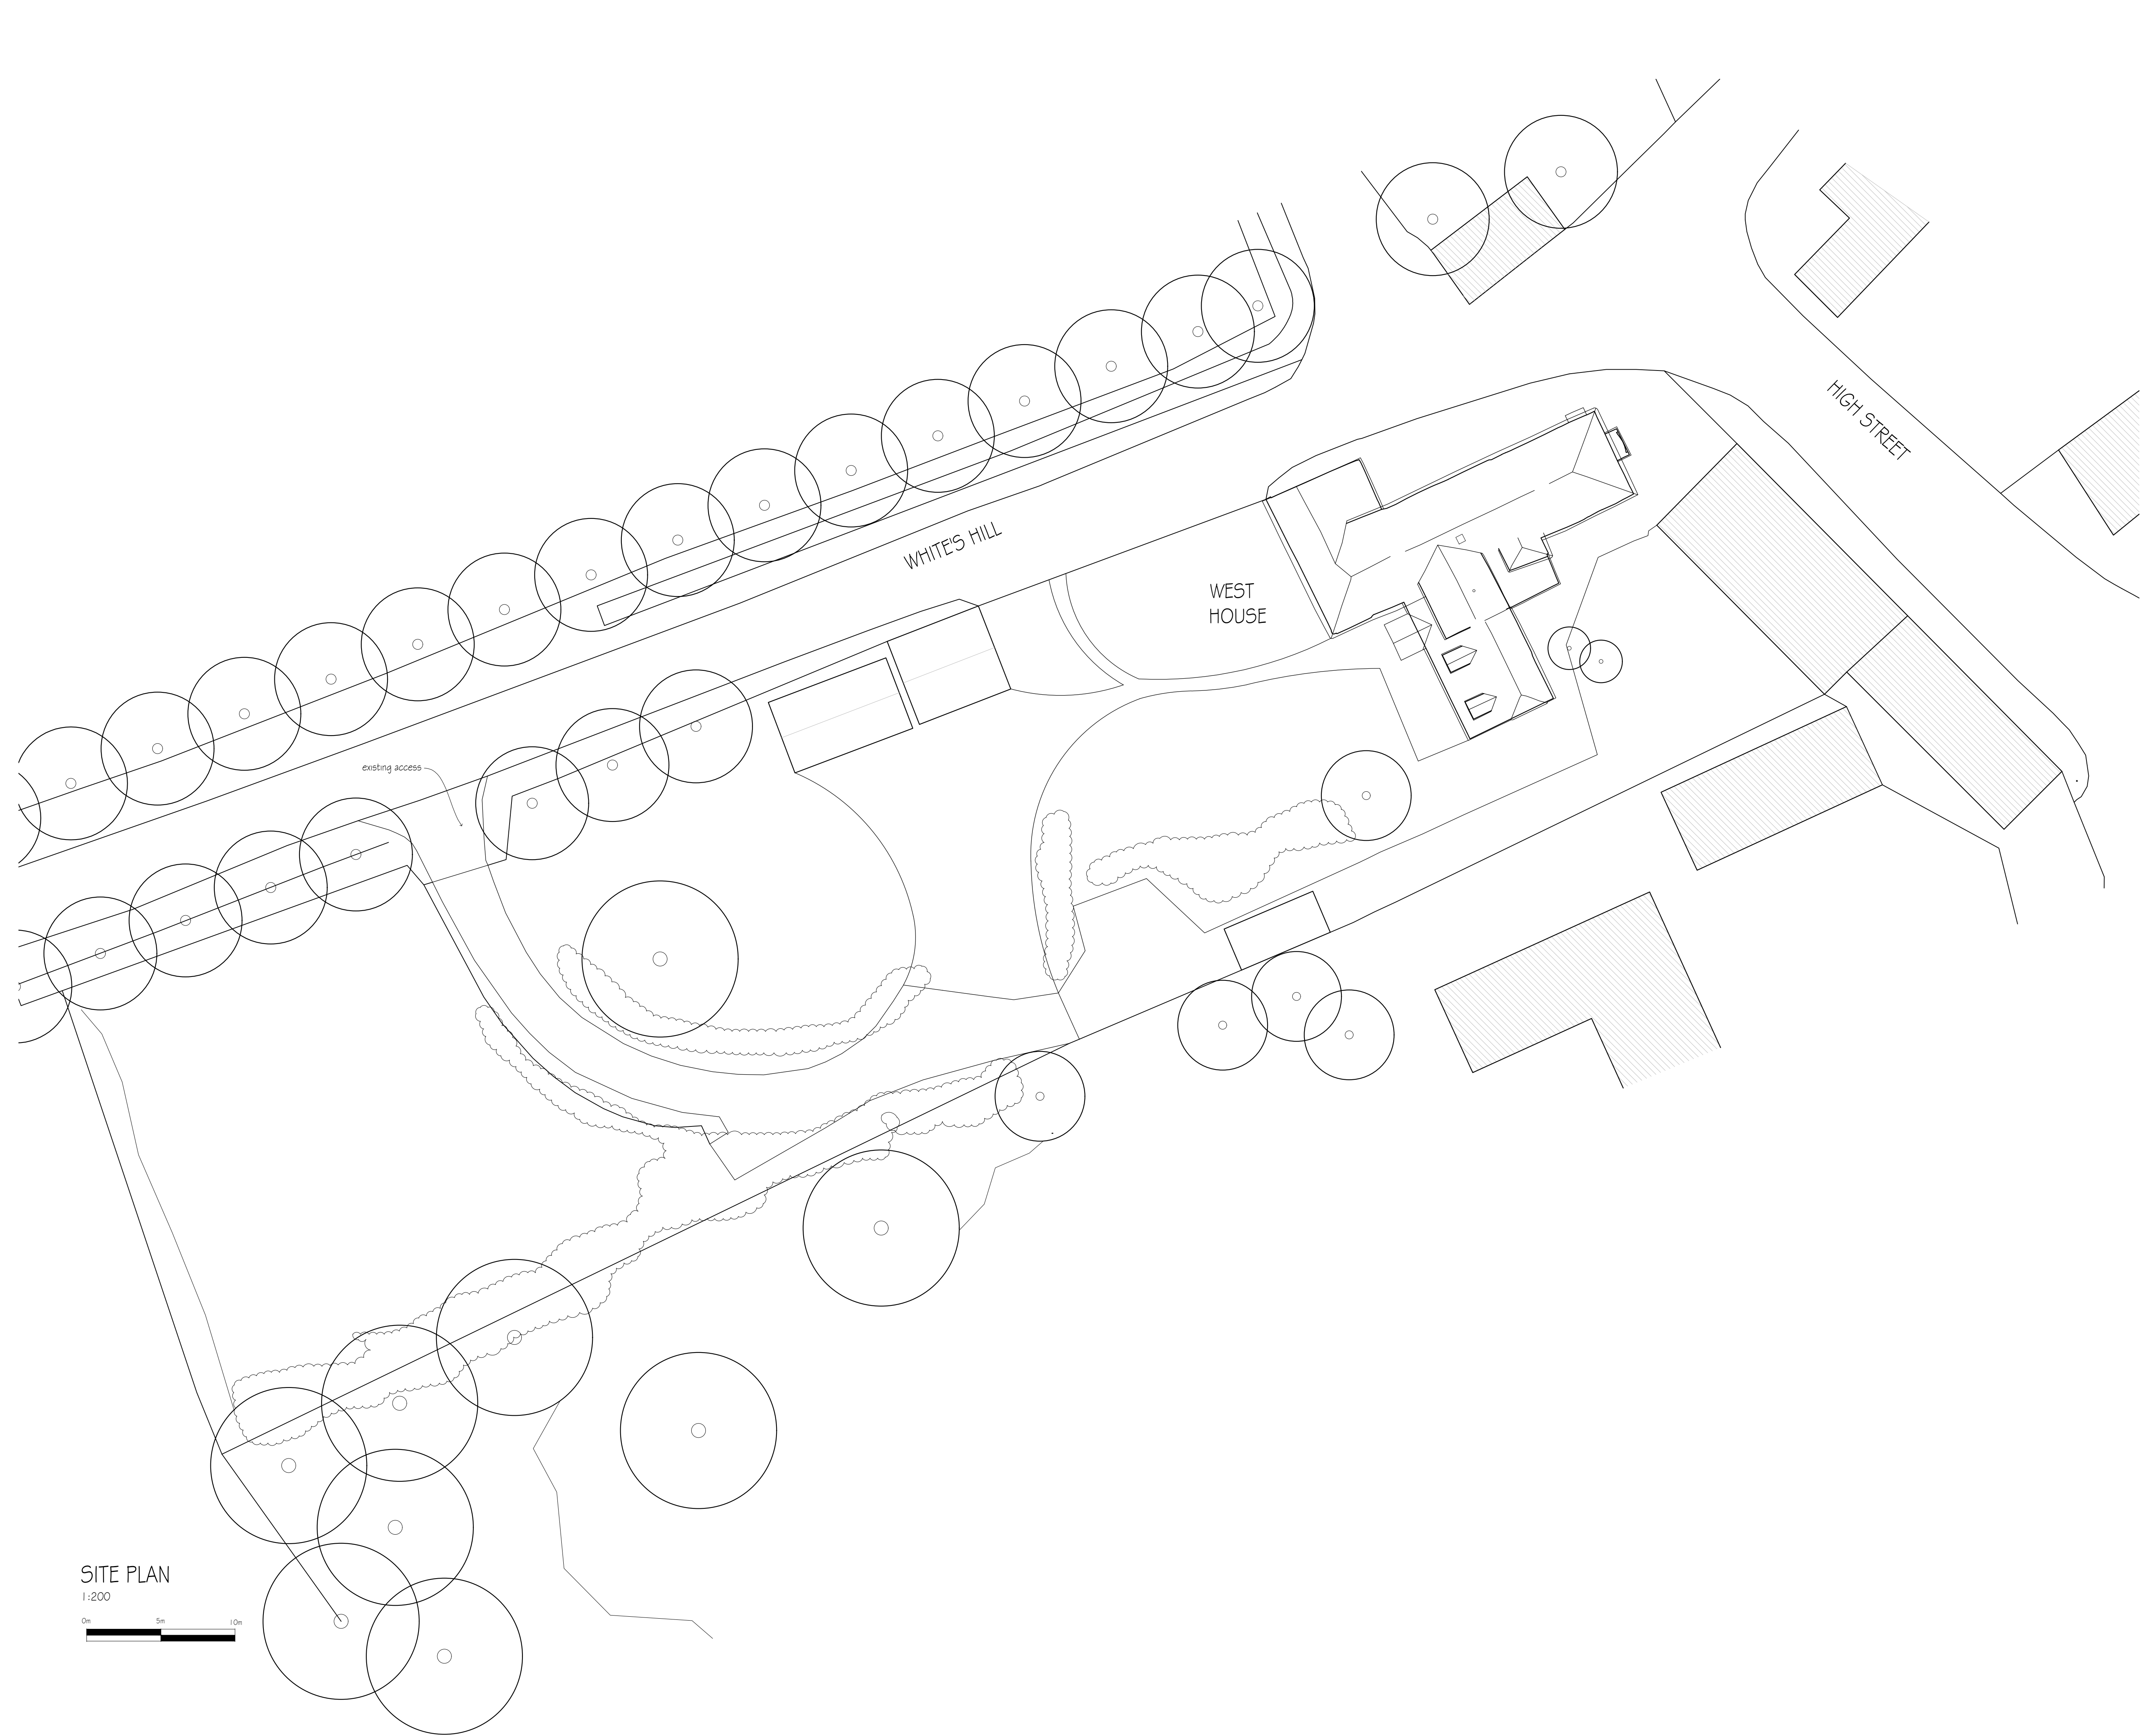

SITE PLAN
1:200

0m 5m 10m

revisions	initial	date
-----------	---------	------

Contractors, Sub Contractors and Suppliers are to check all relevant dimensions and levels of site and buildings before commencing any shop drawings or building work.


This drawing is copyright and may not be reproduced in any part of form without the written consent of Fowler Architecture and Planning

project
WEST HOUSE
Ramsbury SN8 2QN

drawing
Site Plan

scale	drawn by	date
1:200 @A1	DB	Sept'25

240510-10	
drawing no	rev

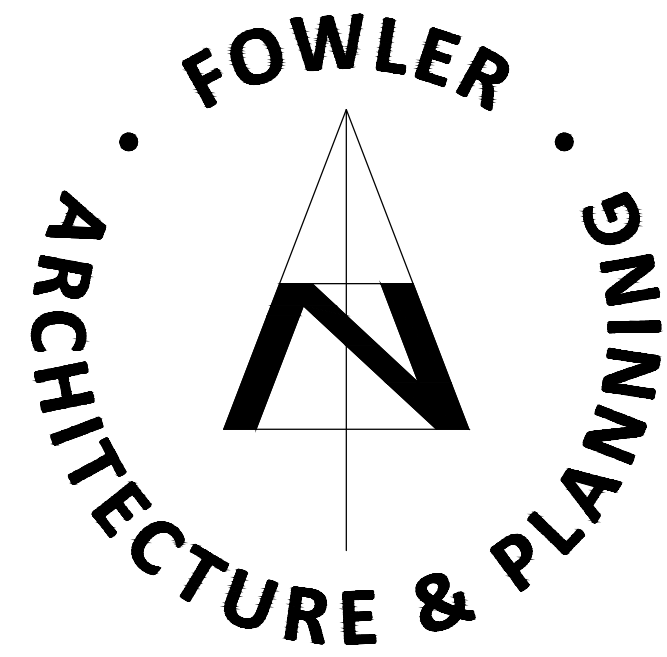

39 High Street
Pewsey
Wiltshire
SN9 5AF

tel (01672) 569444

fax (01672) 569488

enquiries@faap.co.uk