




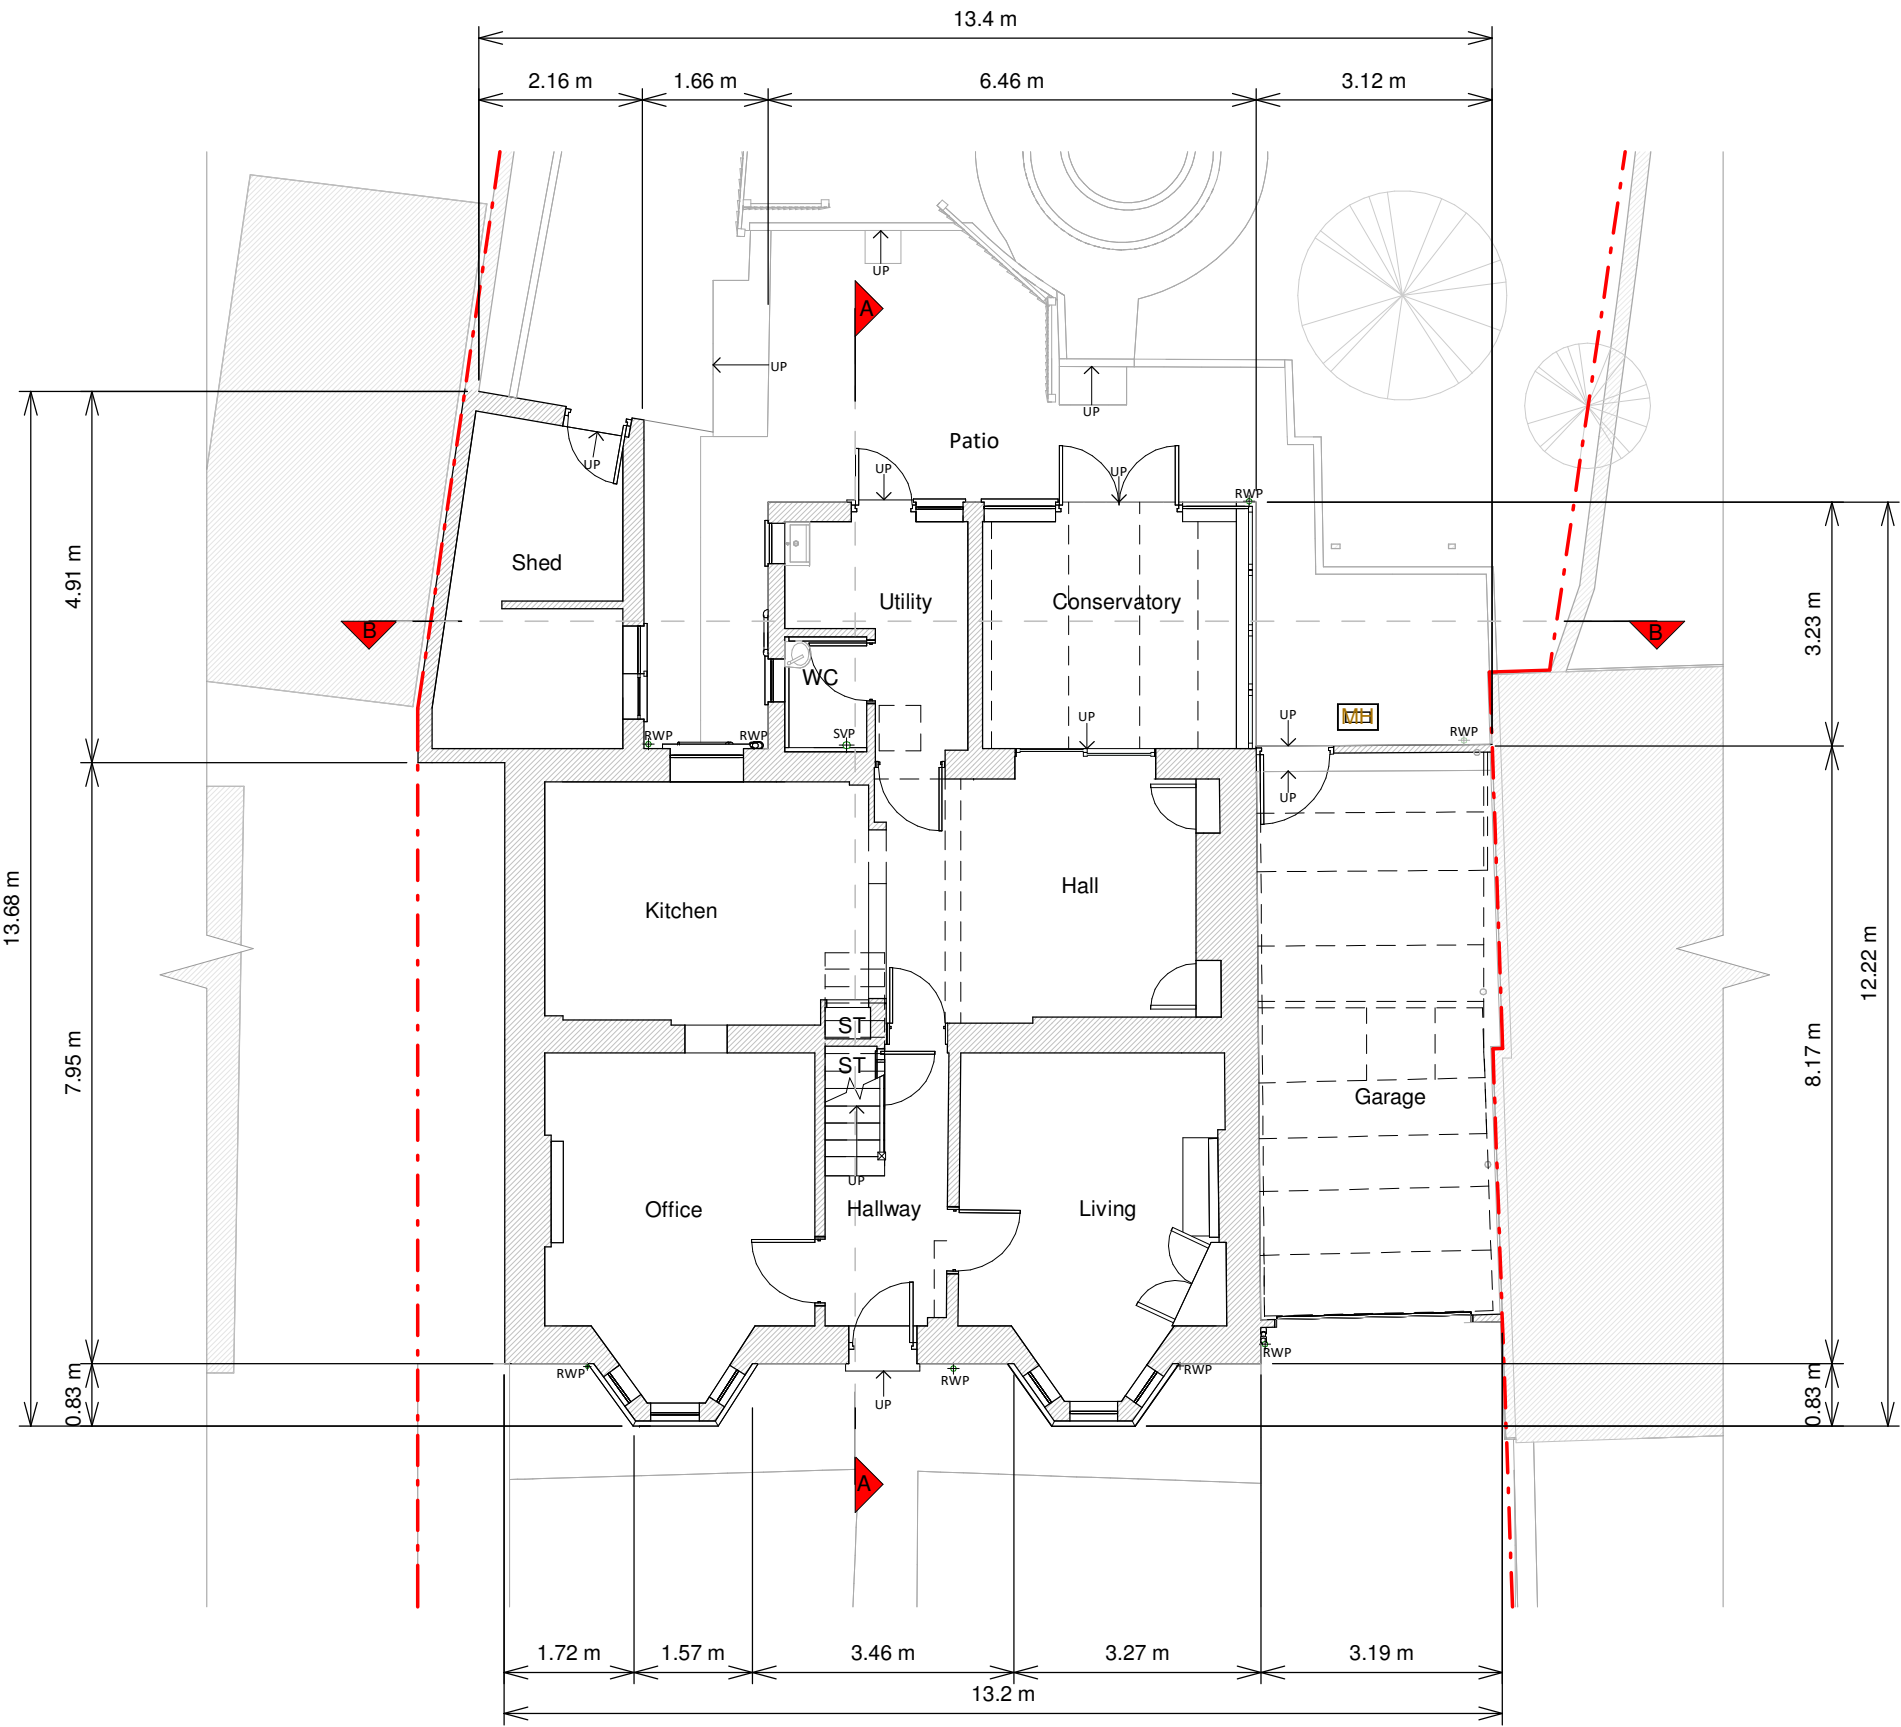

Ground Floor Plan

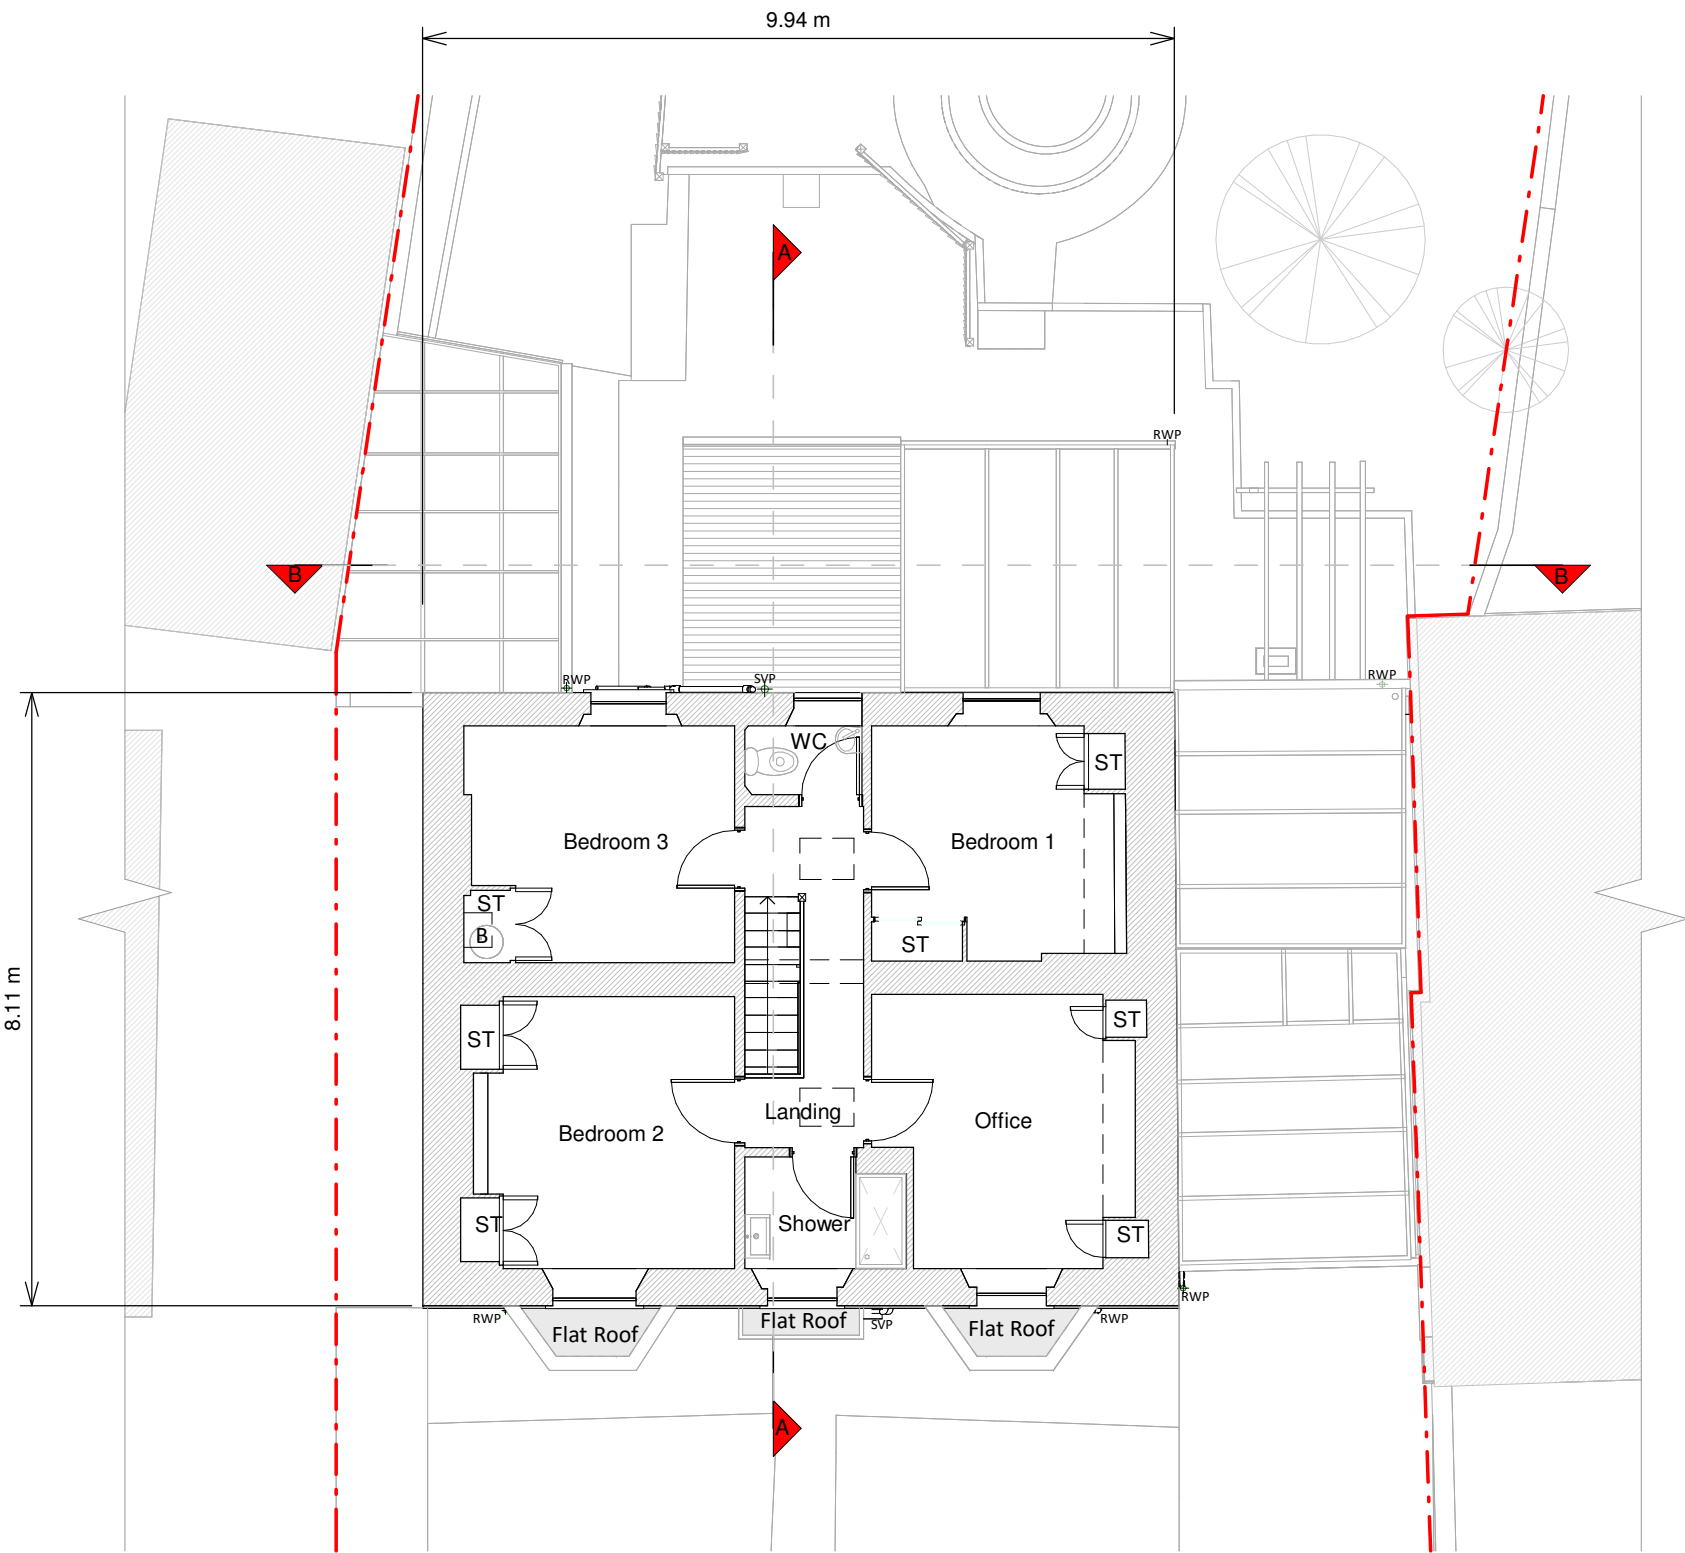

First Floor Plan

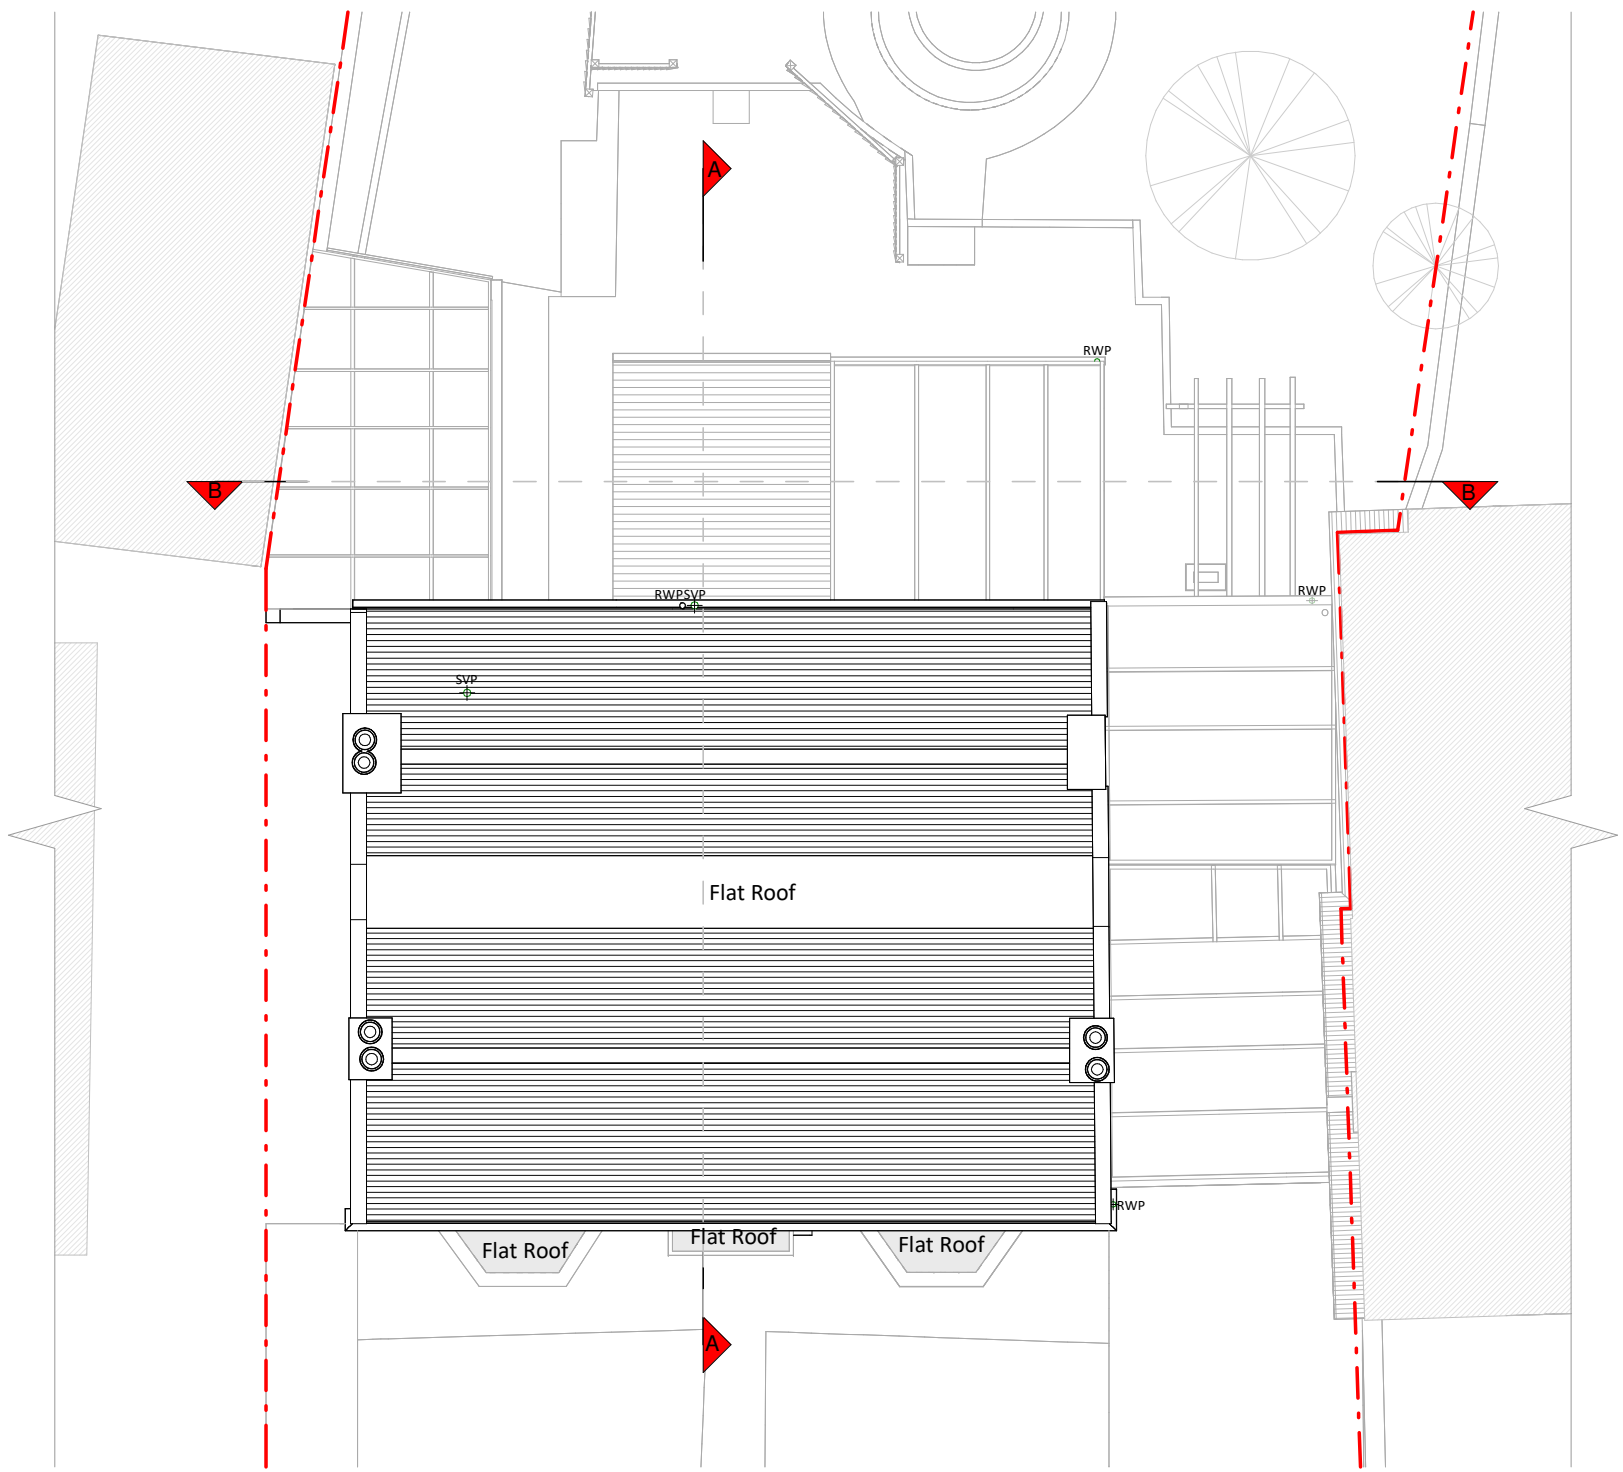

Roof Plan

Copyright in the design and this drawing is the property of RESI. Reproduction in whole or in part is forbidden without written sanction of RESI. This drawing must be read in conjunction with all other relevant documentation and drawings.

RESI accepts no liability for any expense, loss or damage of whatever nature and however arising from any variation which has not been referred to them and their approval obtained.

RESI do not advise using planning drawings for the construction stages. All dimensions to be cross-checked on-site prior to manufacture and construction. Any discrepancies to be reported to RESI immediately.

- KEY**
- Existing walls
 - Existing furniture
 - Boundary line
 - Level line
 - 1.5m head height
 - 1.8m head height

Revision		
Rev	Notes	Date
A	Planning Issue	30/10/2025

resi

Job Title
Proposed part single, part two storey rear extension, floor plan redesign and all associated works at Villa Rosa, London Road, SN13 8LY

Drawing Status
Planning Drawings

Client
Craig Morey

Drawing Title
Existing Floor and Roof Plans

Scale 1:100 @ A1	Drawn AR
Date Oct 2025	Checked DS
Drawing No. 8262214-1100	Rev A

