
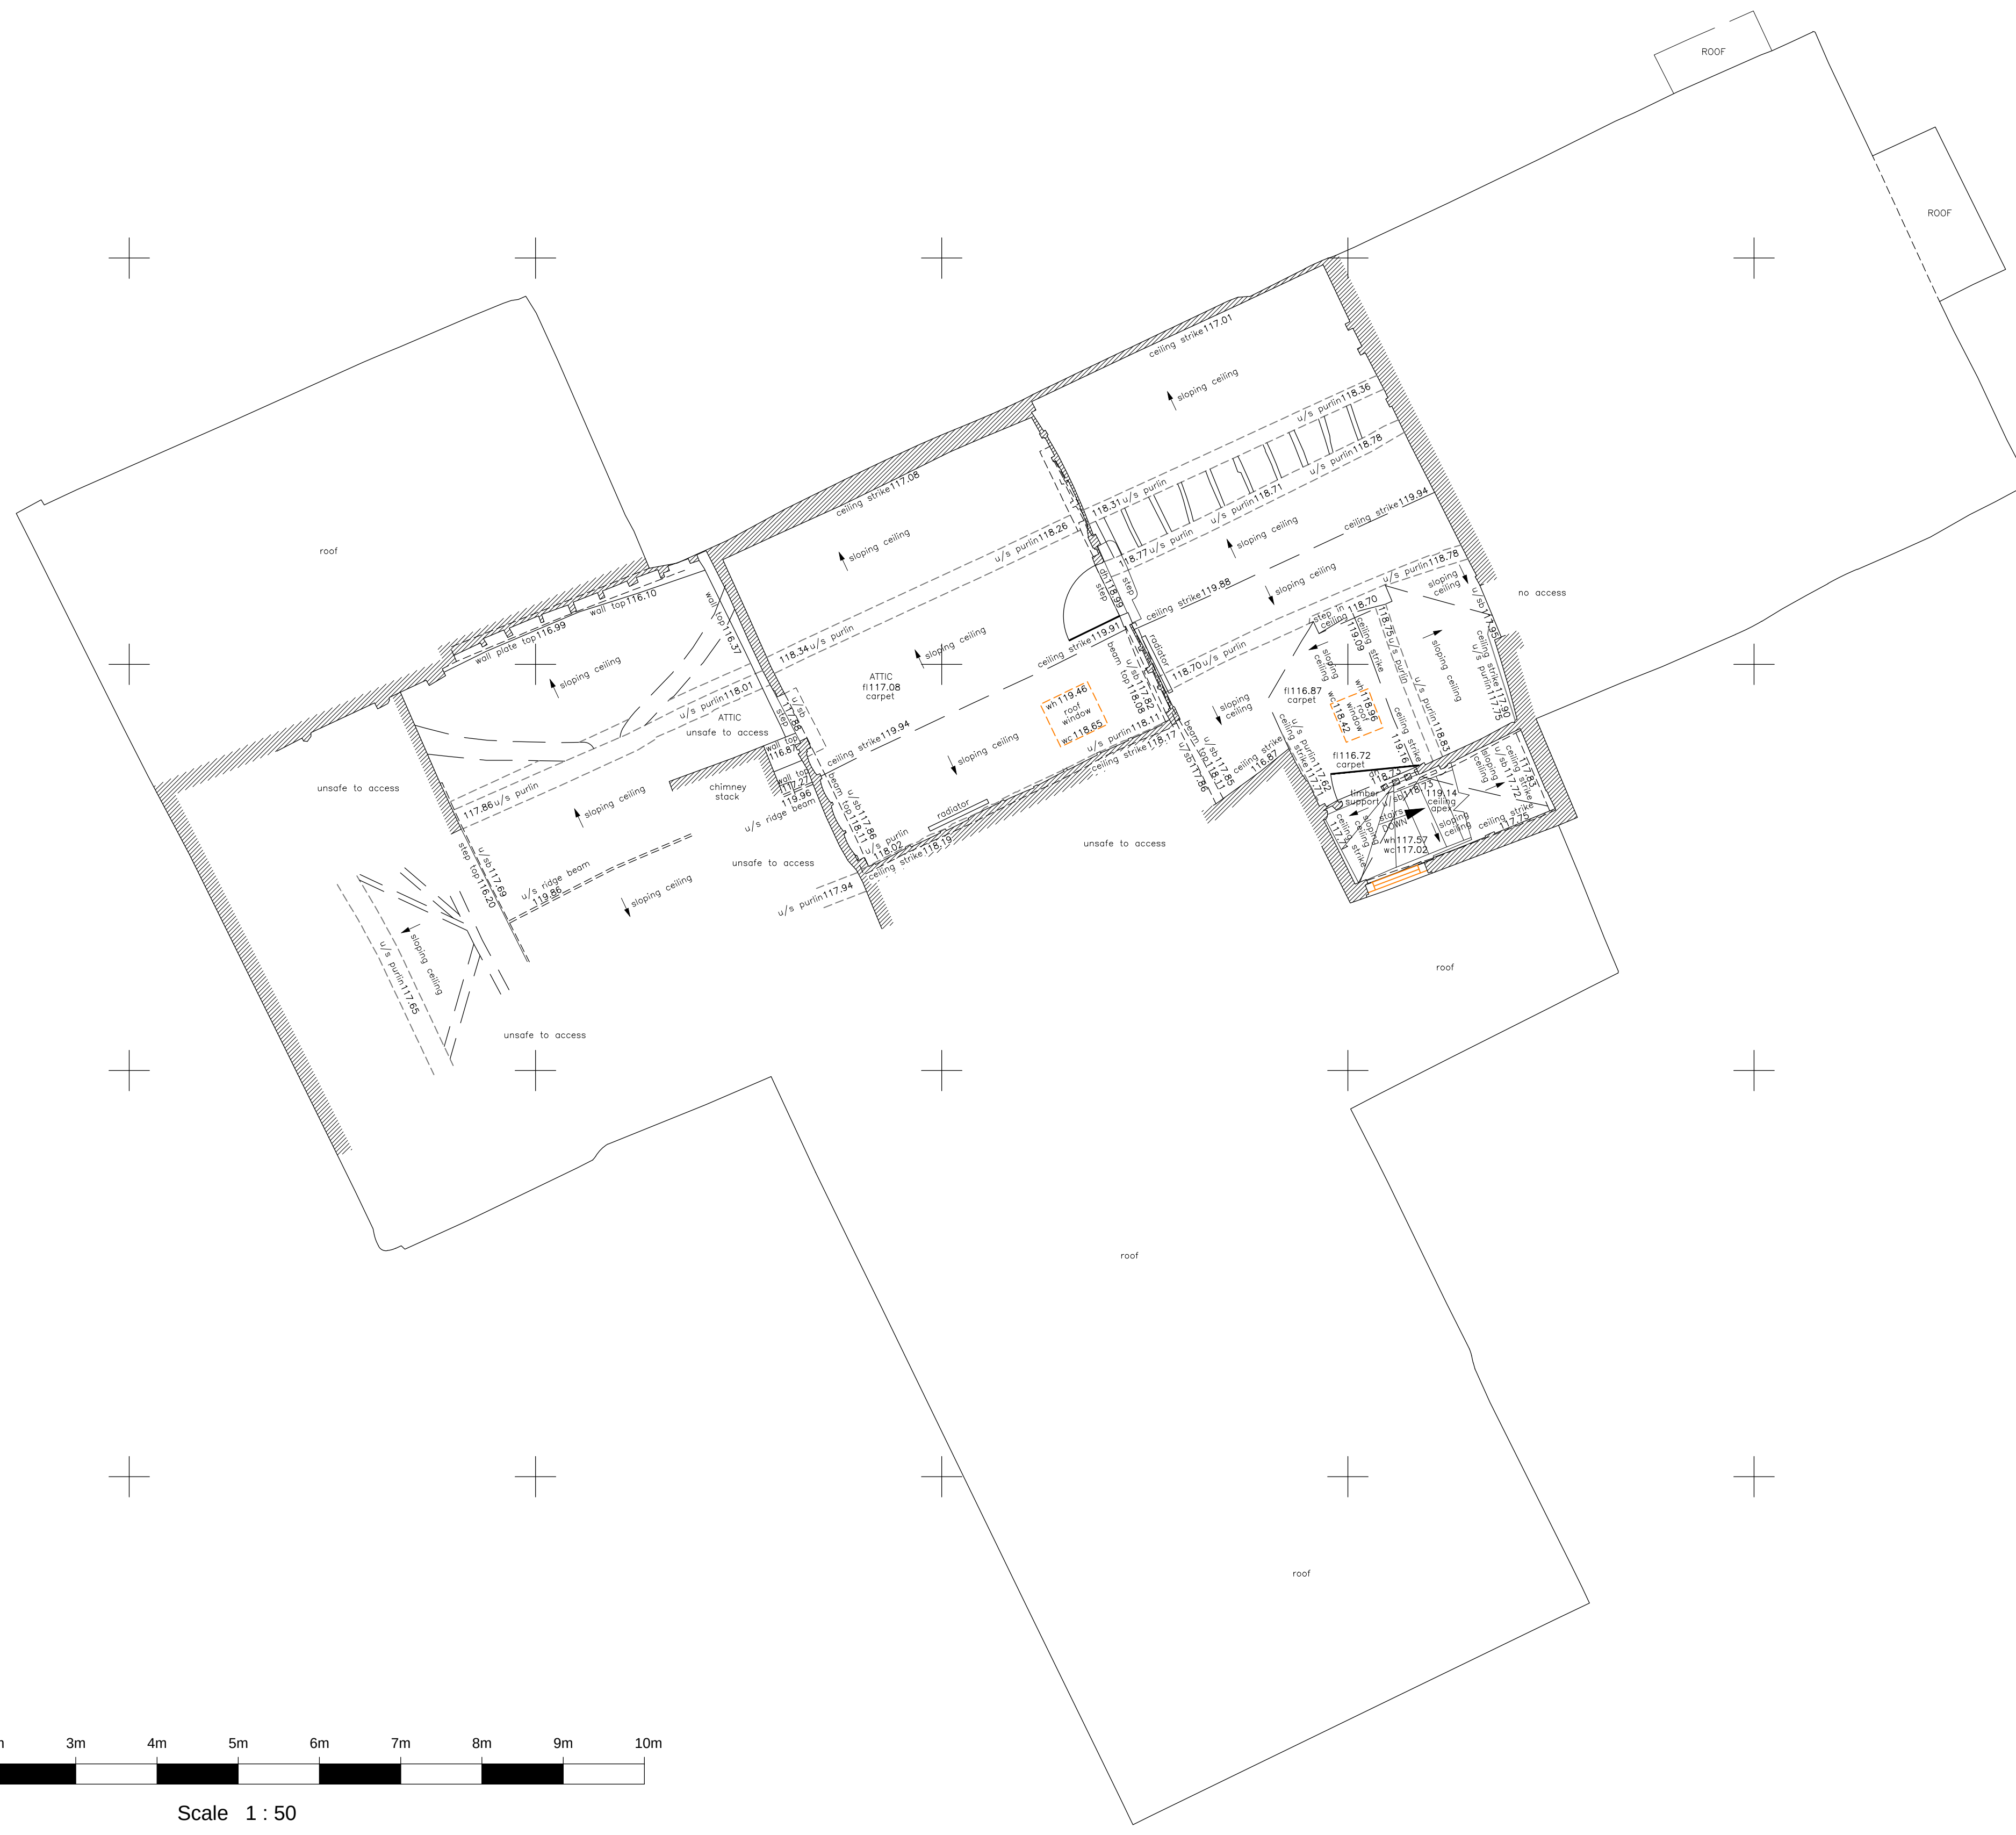


Scale 1 : 50

| Key                |                          |
|--------------------|--------------------------|
| cl = ceiling level | o/h = overhead           |
| dc = door cill     | u/s = underside of       |
| dh = door head     | u/sb = underside of beam |
| fl = floor level   | wh = window head         |
| gl = ground level  | wc = window cill         |

| Linetypes           |        |
|---------------------|--------|
| Beam overhead       | ----   |
| Building overhead   | ----   |
| Ceiling             | ----   |
| Cupboard/Shelf      | ----   |
| Door                | ----   |
| Duct/Boxing         | ----   |
| Roof Edge/Last Tile | ----   |
| Level               | 147.87 |
| Manhole             | □ ○    |
| Pipe                | ----   |
| Ridge               | ----   |
| Step                | ----   |
| Wall                | ----   |
| Window              | ----   |
| Window overhead     | ----   |
| Grid Cross          | +      |

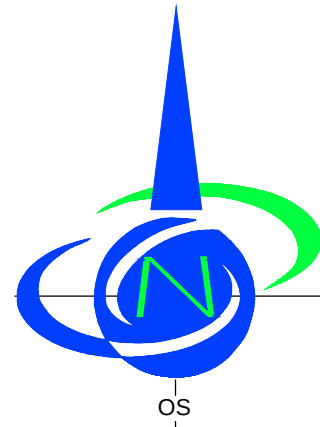

Land & Measured Building Surveyors

27-29 New Street  
Charfield  
Wotton under Edge  
South Glos.  
GL12 8ES  
Tel: 01453 845017  
Tel: 01453 845360  
www.dandosurveying.co.uk  
enquiries@dandosurveying.co.uk

Project Name:  
West House  
Ramsbury, Wiltshire SN8 2QN

Drawing Title:  
Existing Second Floor Plan

Client:  
Agent:  
Fowler Architecture & Planning Ltd

Date: 2nd May 2025 Scale: 1:50 @ A1

|                  |             |          |
|------------------|-------------|----------|
| Grid Orientation | Sheet ID    | Rev      |
| North GPS        | MFwestramSF | None     |
| Site Level Datum | Surveyed By | Drawn By |
| OS GPS           | SP          | EK       |

