
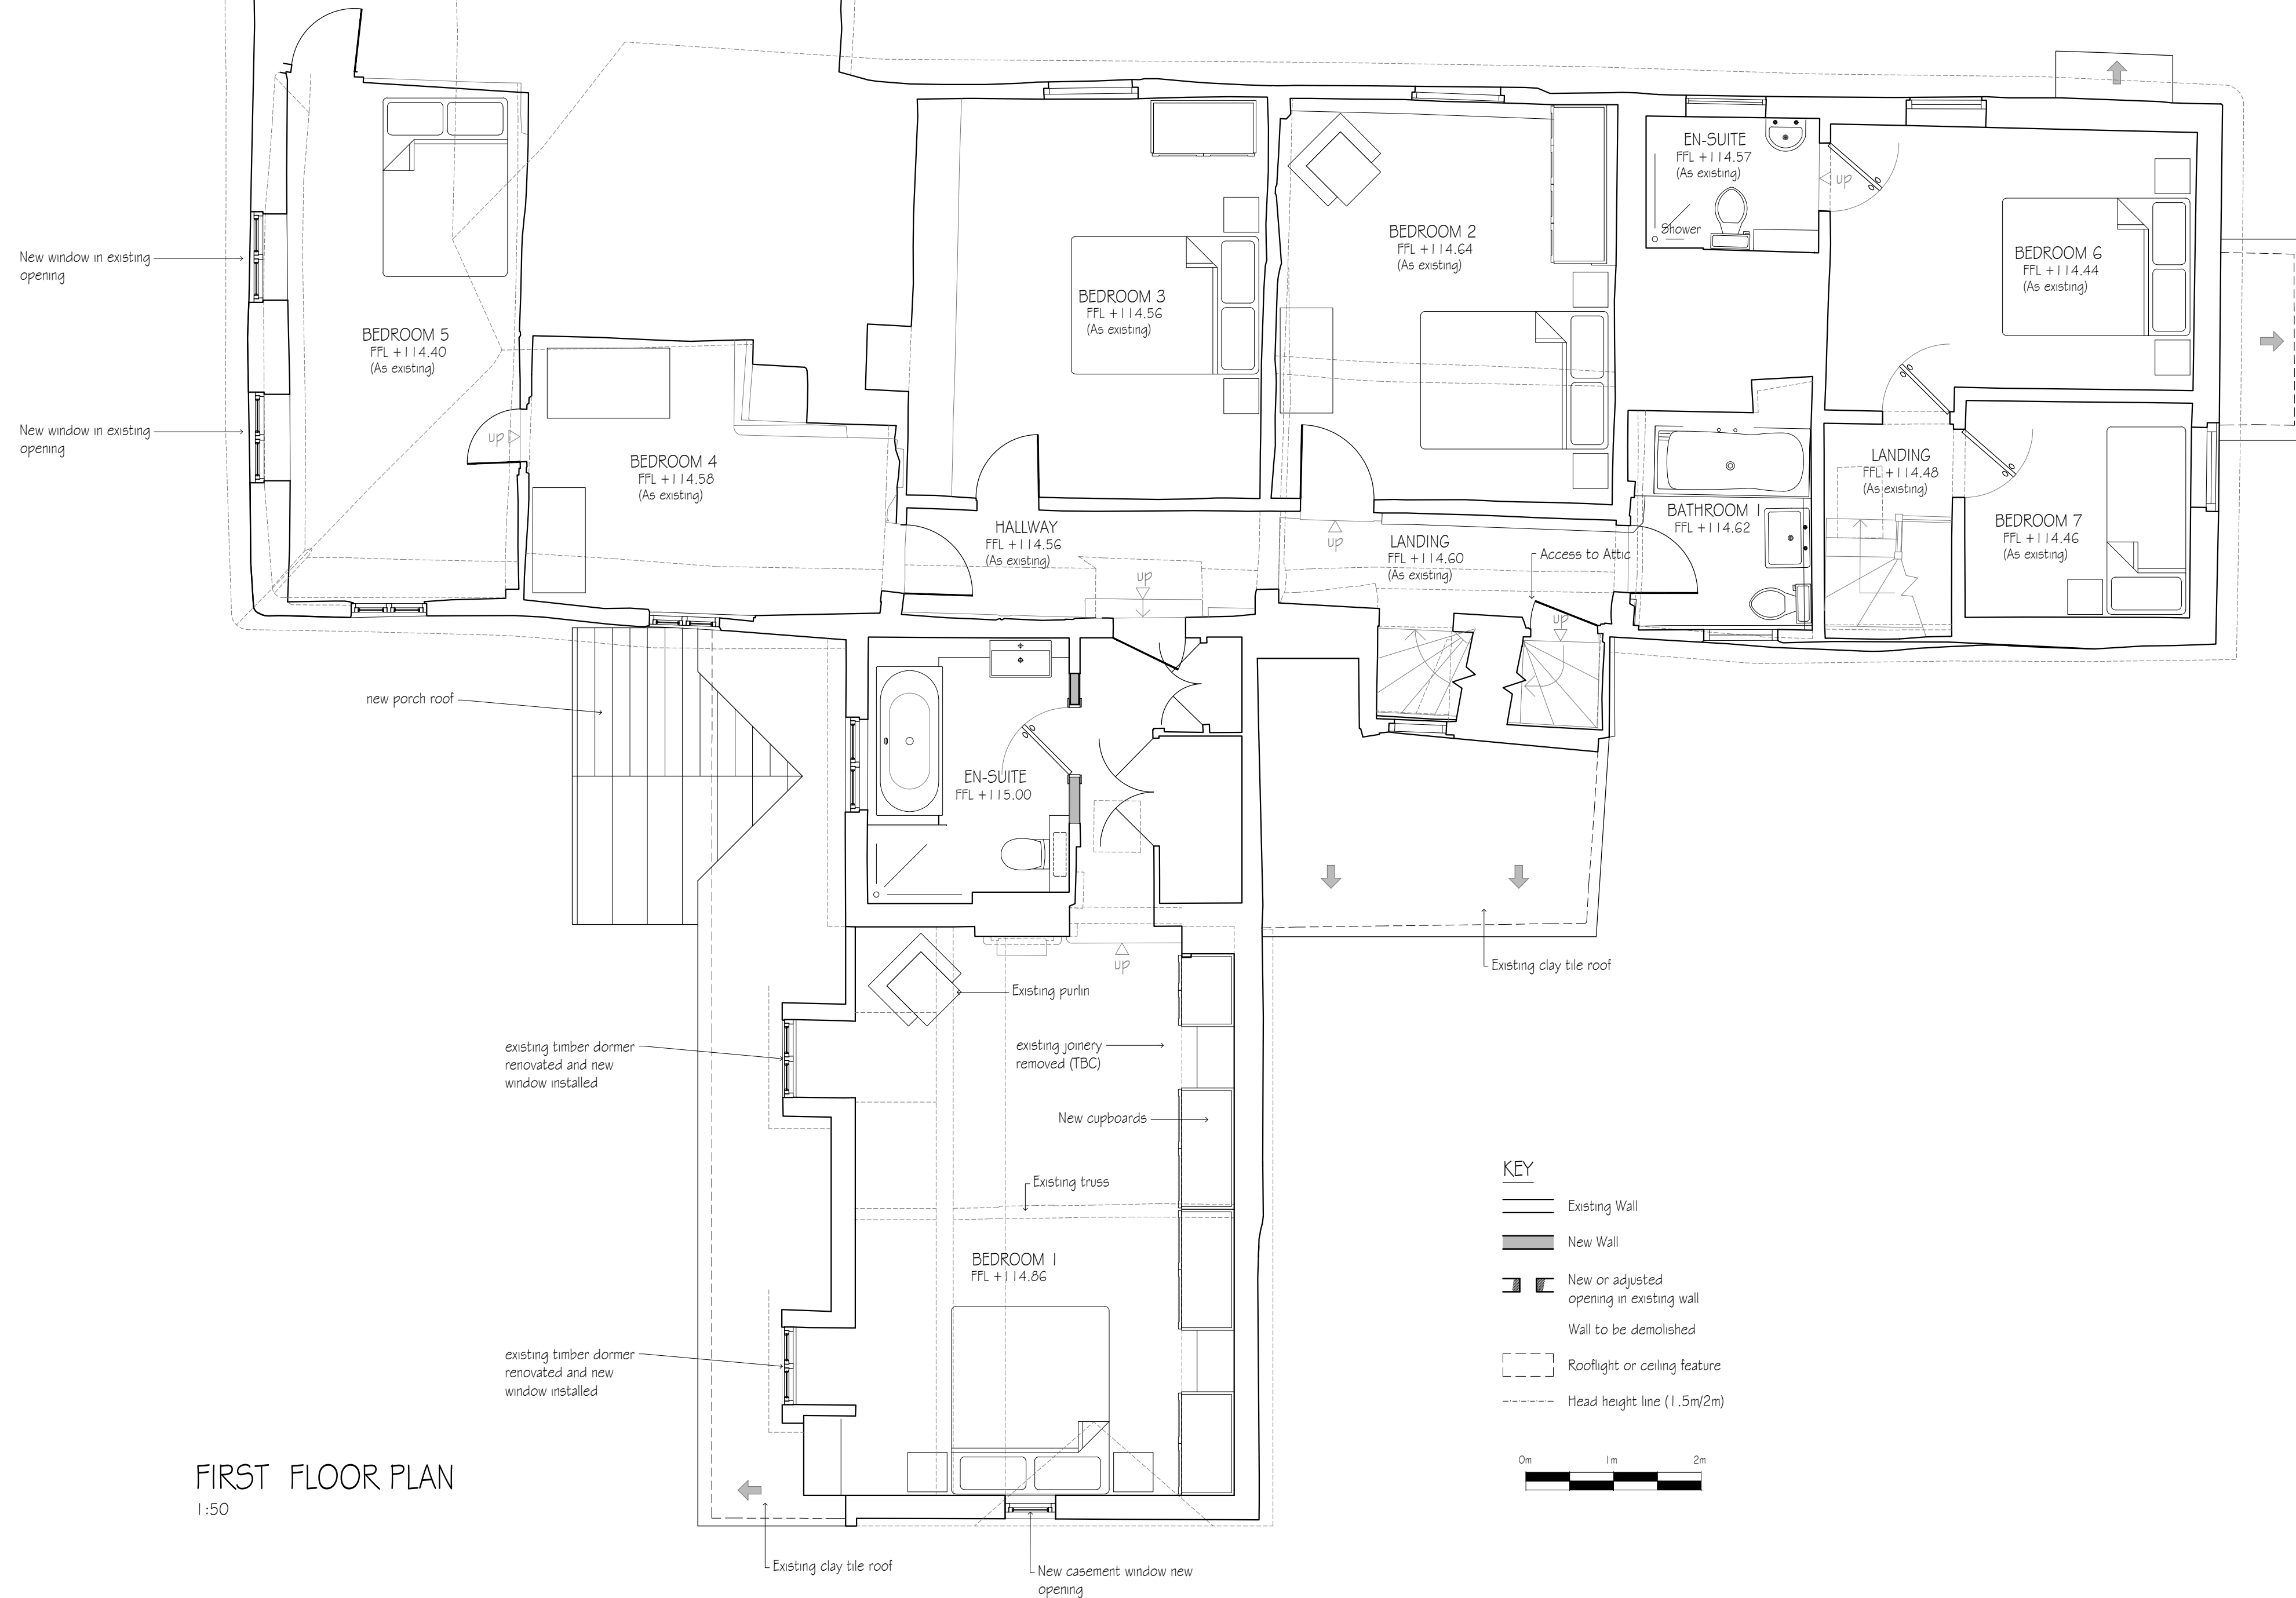


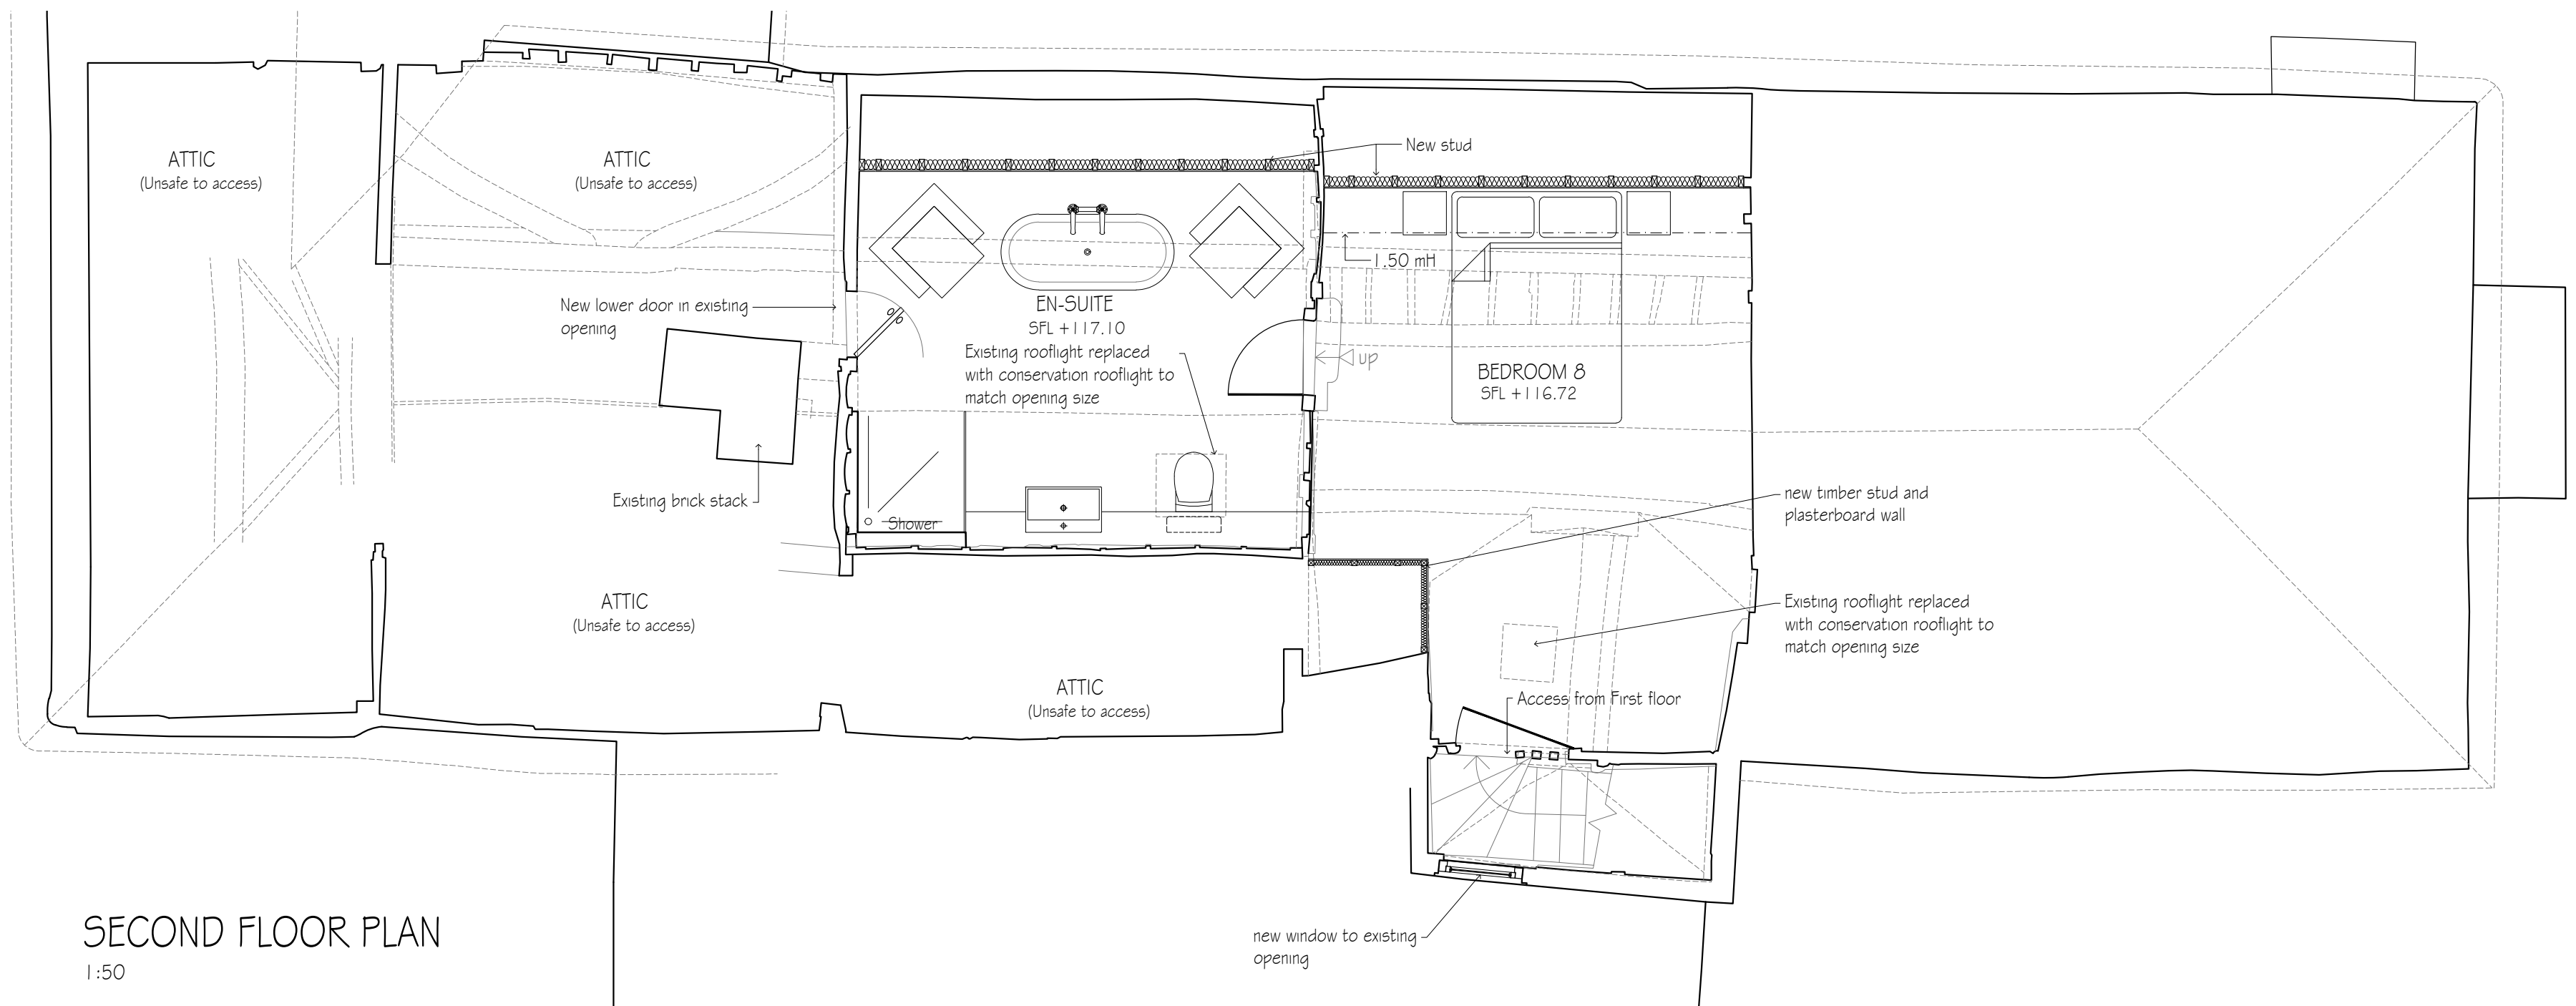

D	Client revisions added	DB	26.09.25
C	Client revisions added	DB	12.09.25
B	Design Scheme updated (JF 08.07.25)	-	08.07.25
A	Added clients's comments (JF 26.06.25)	-	30.06.25
revisions		initial	date

Contractors, Sub Contractors and Suppliers are to check all relevant dimensions and levels of site and buildings before commencing any shop drawings or building work.


This drawing is copyright and may not be reproduced in any part of form without the written consent of Fowler Architecture and Planning

project
WEST HOUSE
Ramsbury SN8 2QN

Proposed First Floor & Second Floor plans

scale 1:50 @A1 drawn by - date May'25

240510-03 drawing no

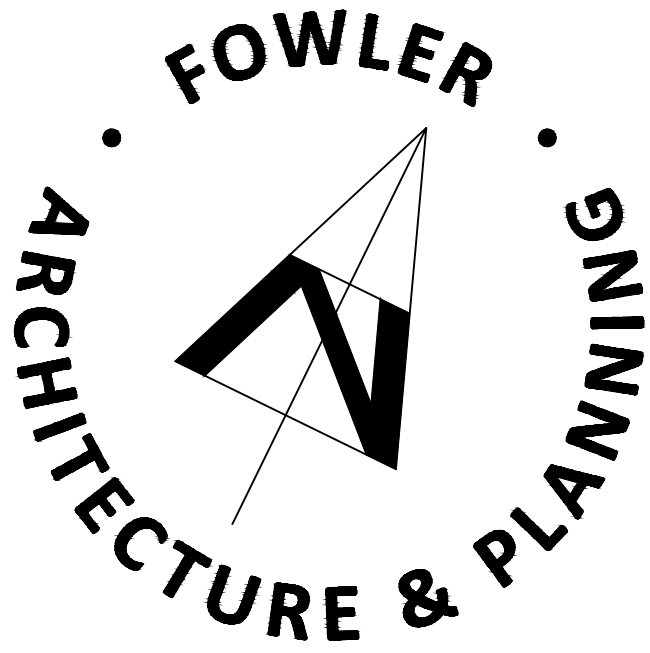

39 High Street
Pewsey
Wiltshire
SN9 5AF

tel (01672) 569444
fax (01672) 569488
enquiries@faap.co.uk