

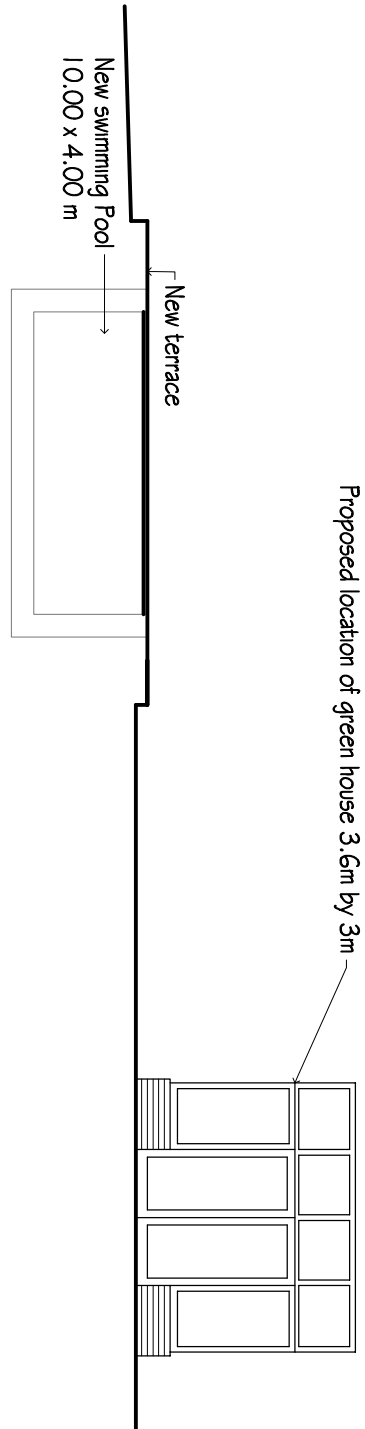
 


SECTION A
1:100

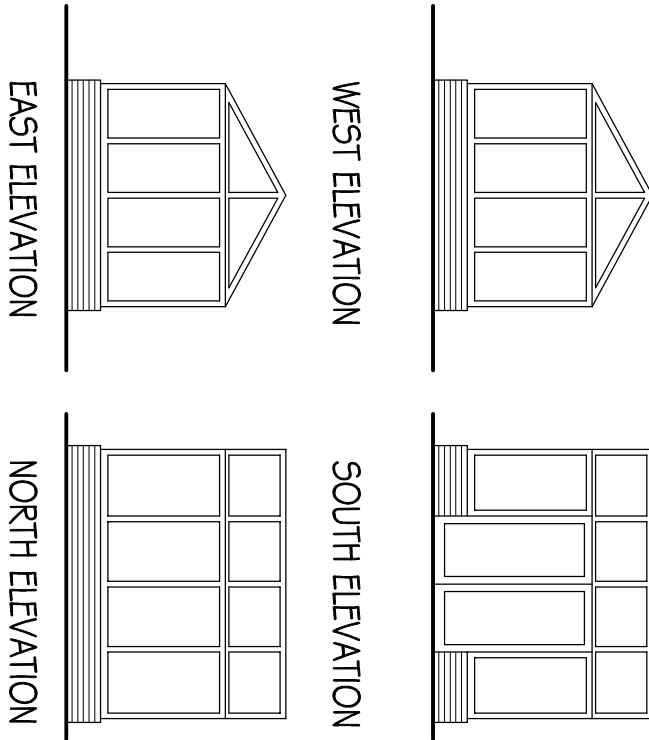



SECTION B
1:100

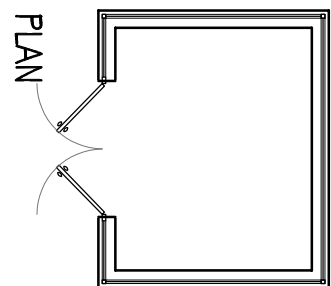

GREENHOUSE
1:100



SITE PLAN
1:200

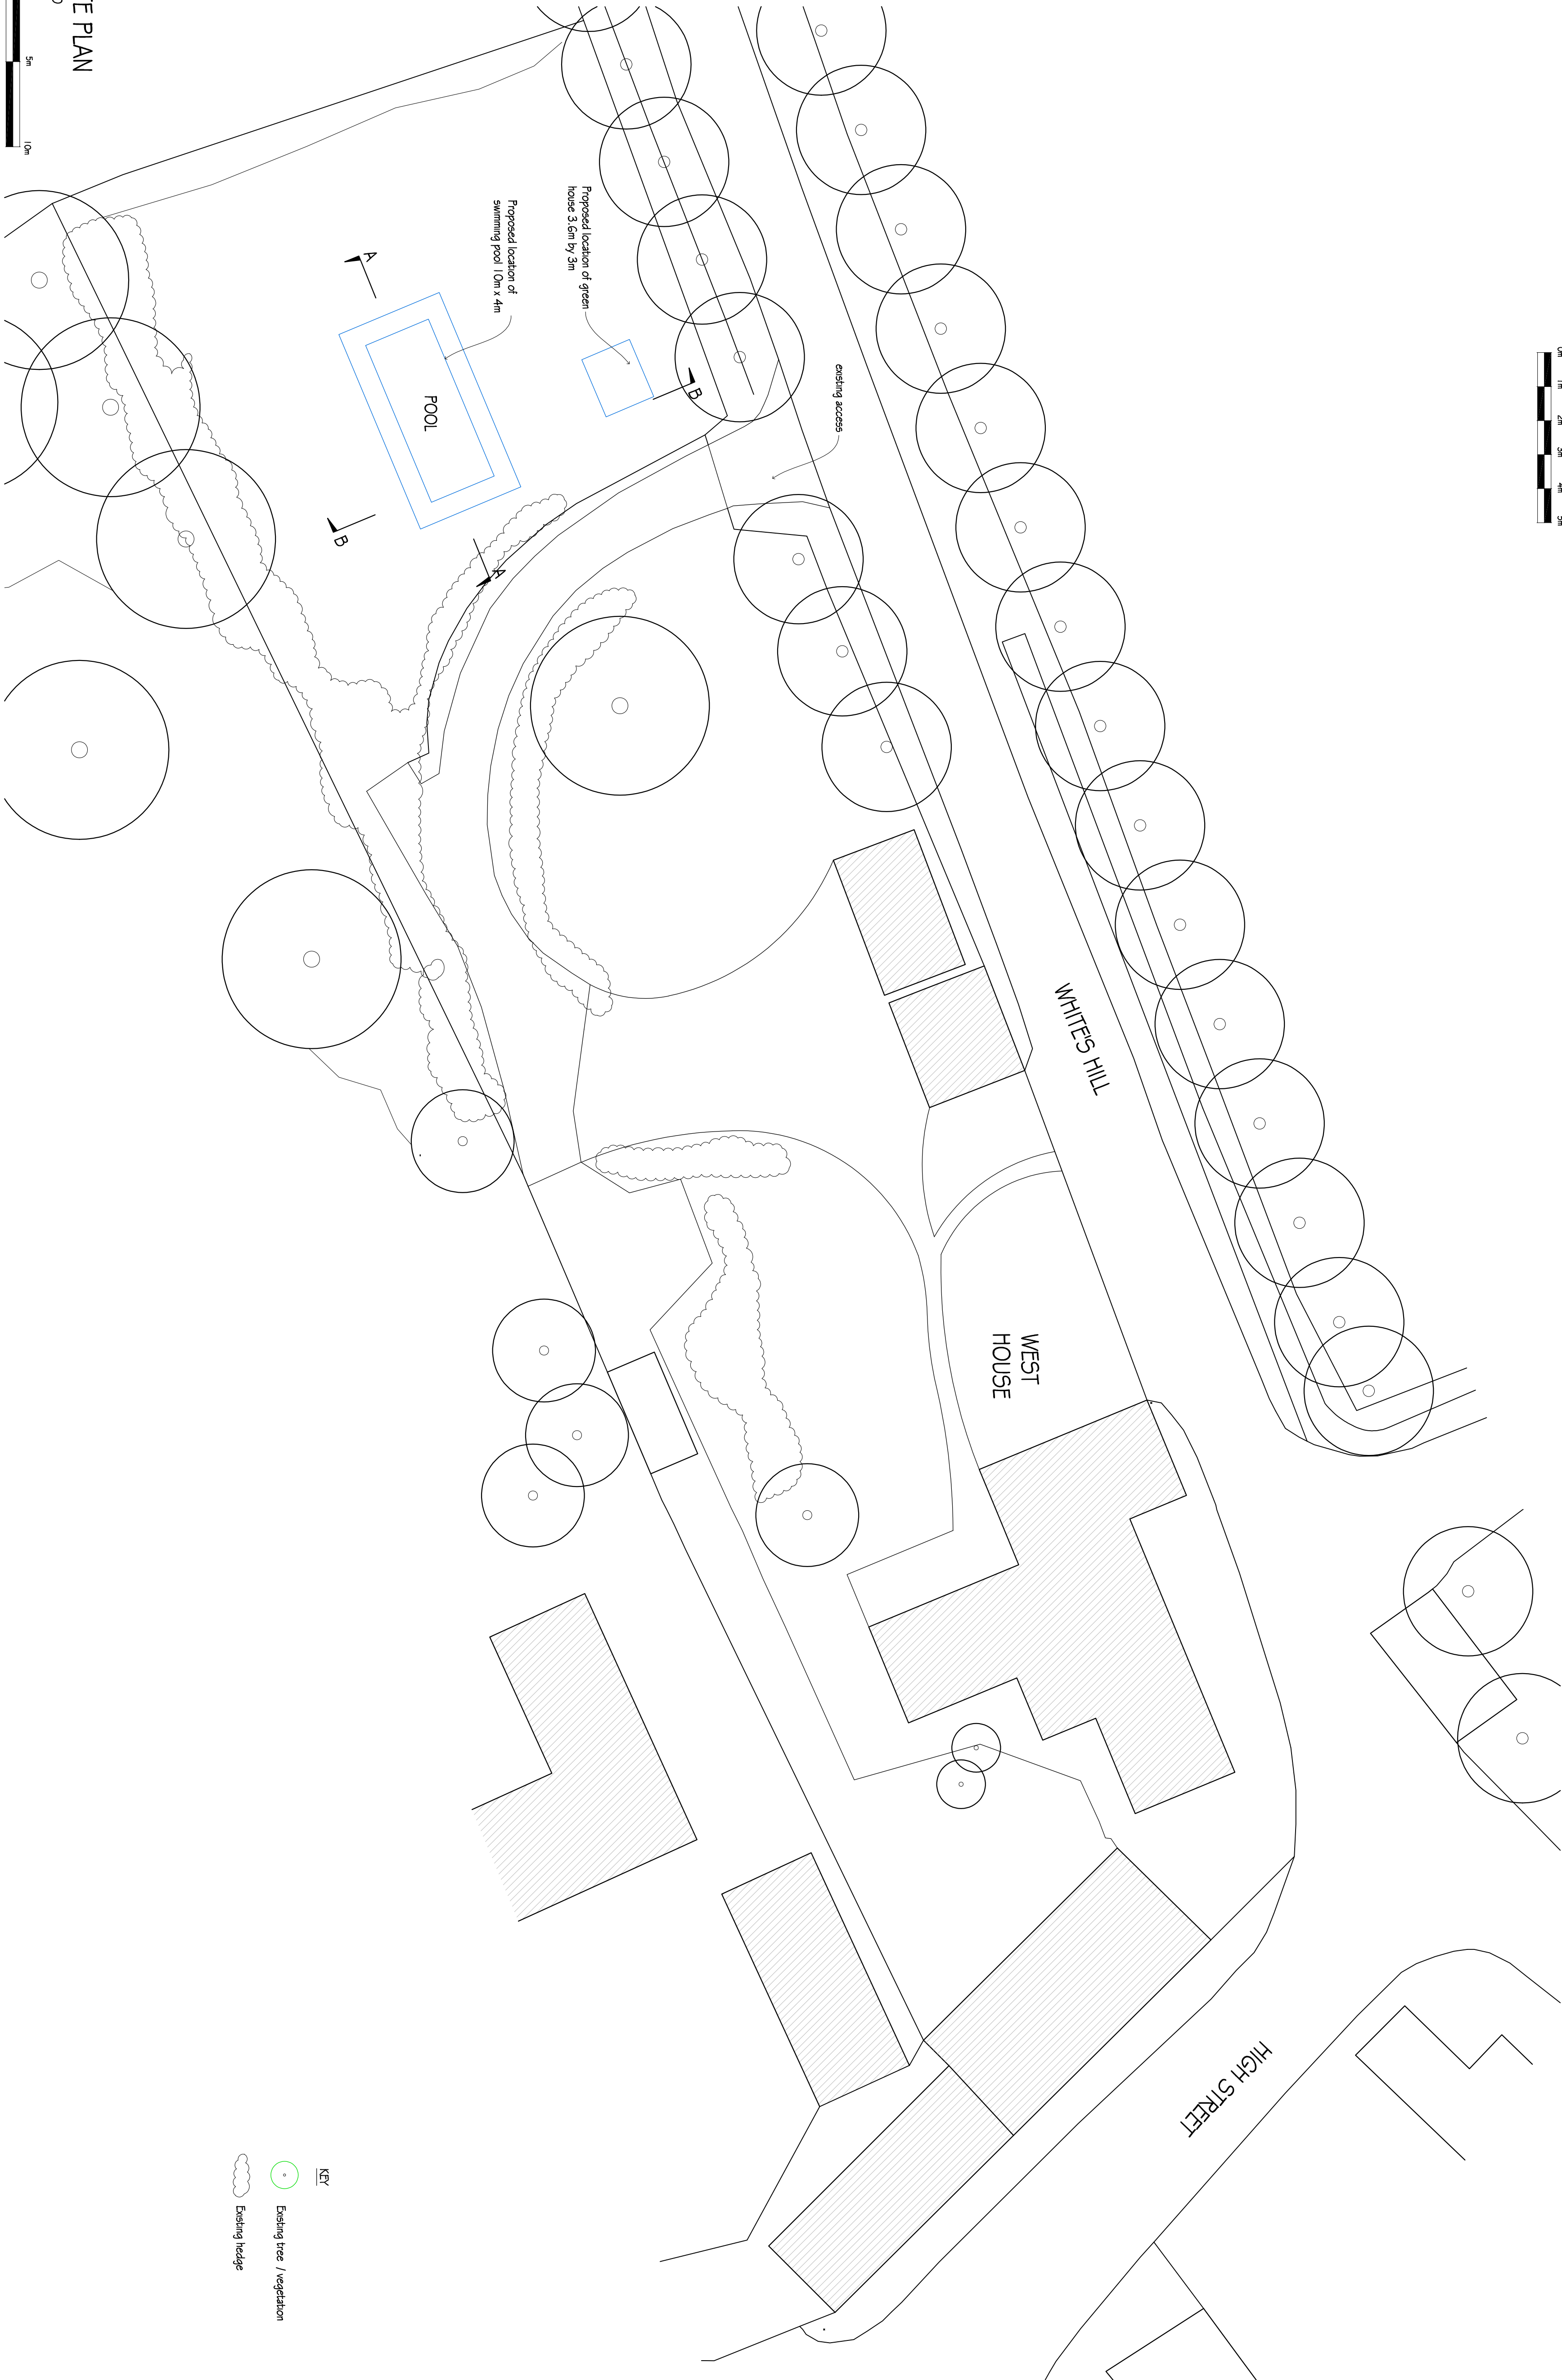 

revisions	initial	date
A Revised	DB	07.10.25


Contractors, Sub-Contractors and Suppliers are to check all dimensions, positions and levels of proposed buildings before commencing any shop drawings or building work.

This drawing is copyright and may not be reproduced in any part without the written consent of Fowler Architecture and Planning

Project
WEST HOUSE
Ramsbury SN8 2QN

Site Plan and Pool Details

scale	drawn by	date
1:200 / 1:100 @A1	-	Sept'25
drawing no	rev	
240510-70	A	

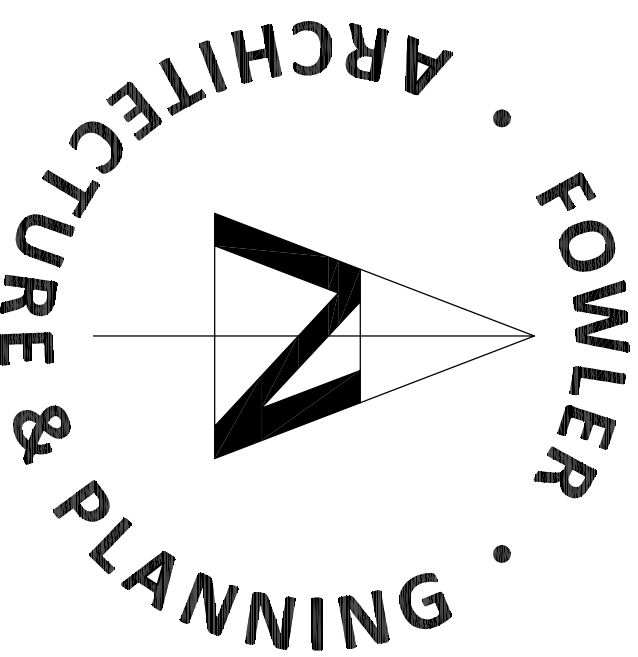

39 High Street
Pewsey
Wiltshire
SN9 5AF
tel (01672) 569444
fax (01672) 569488
enquiries@faap.co.uk