

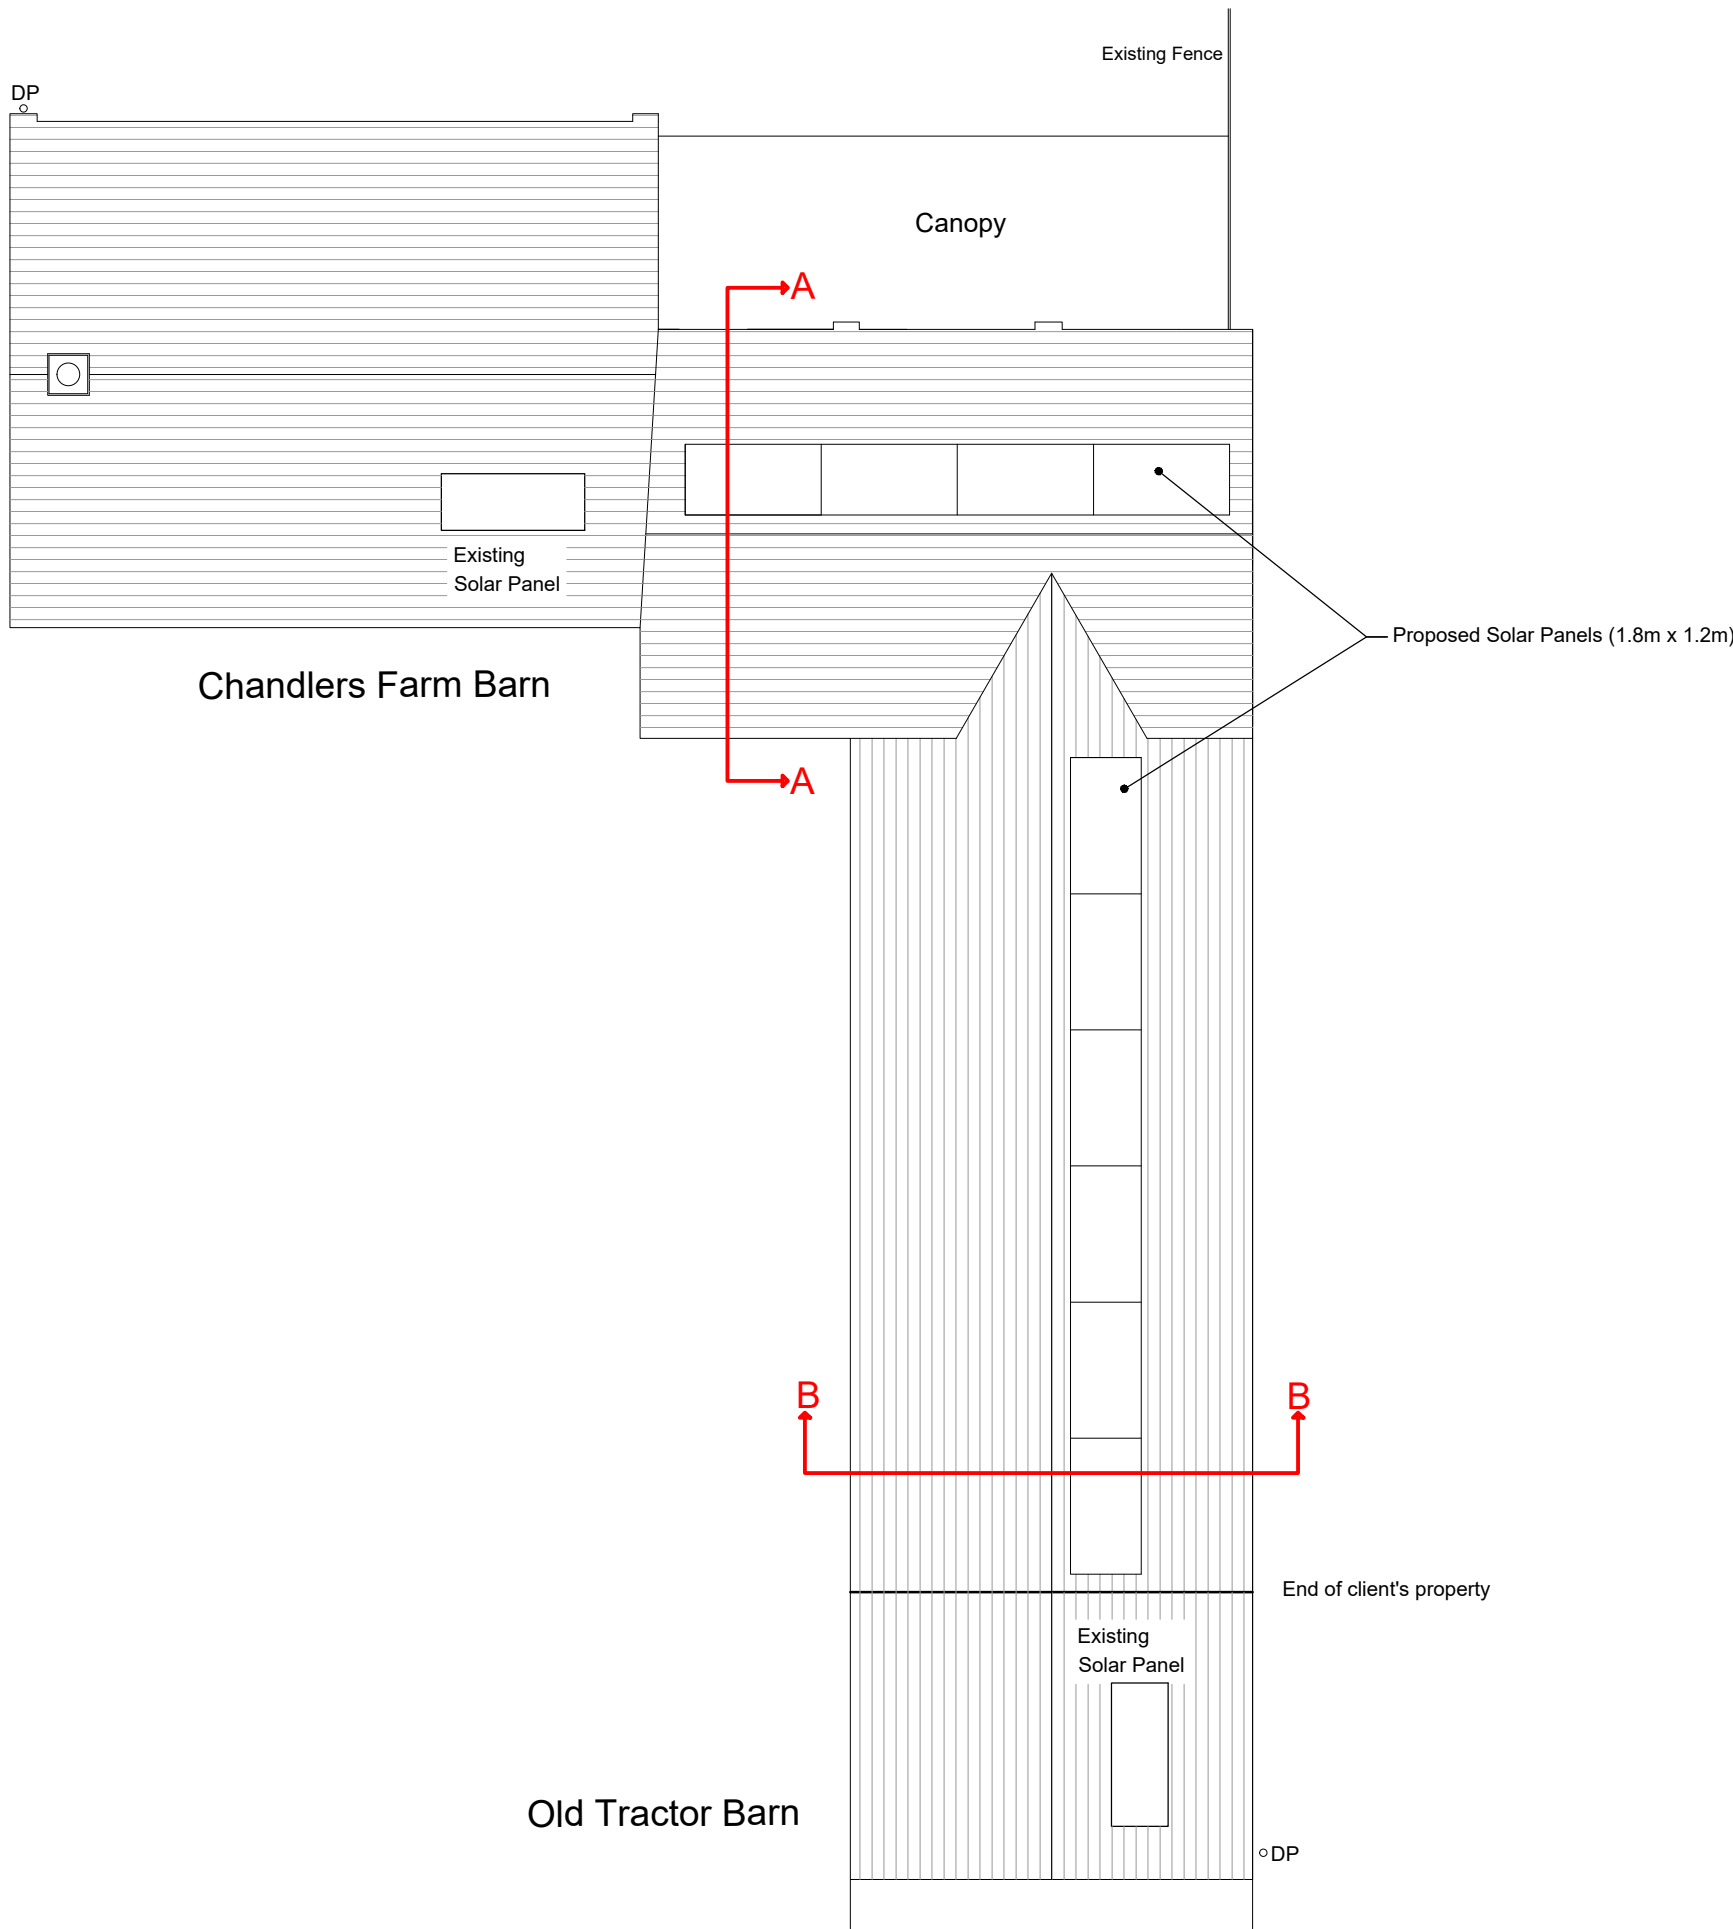


THIS DRAWING IS COPYRIGHT
Contractor must take site sizes


Any discrepancies between the
drawing and site conditions
should be reported to the
Principal Designer

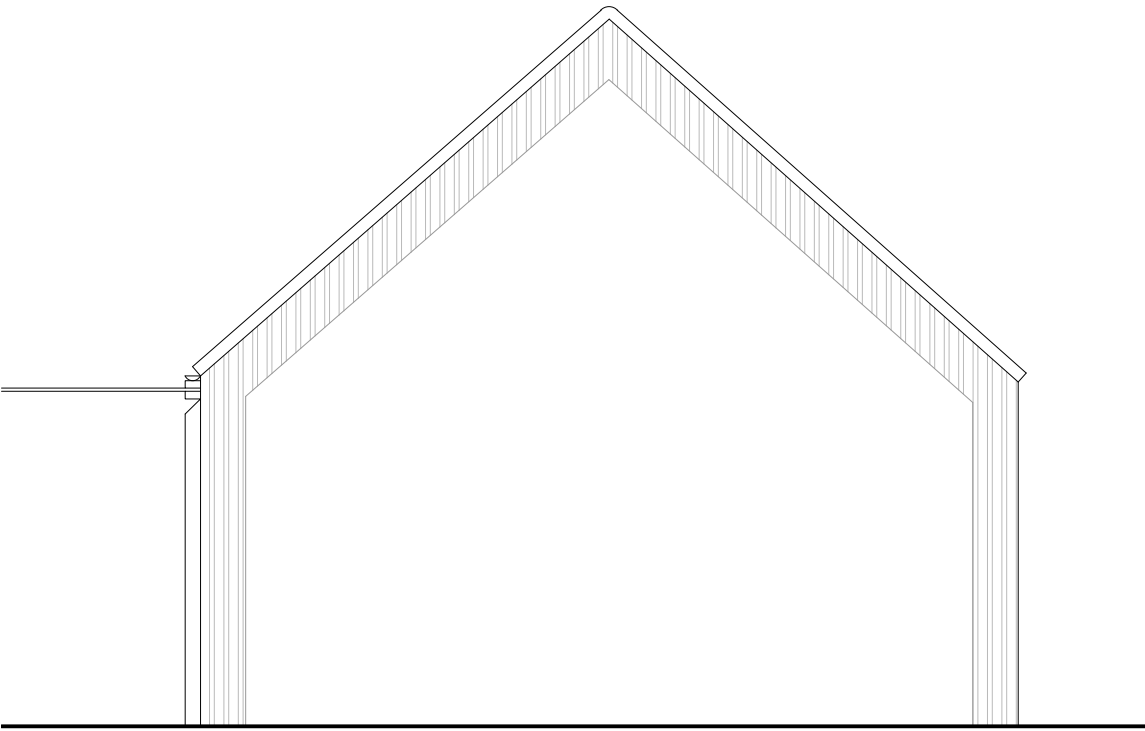


PROPOSED ROOF PLAN
Scale 1:100

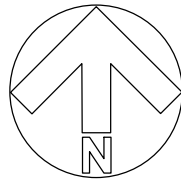


EXISTING SECTION A-A
Scale 1:50

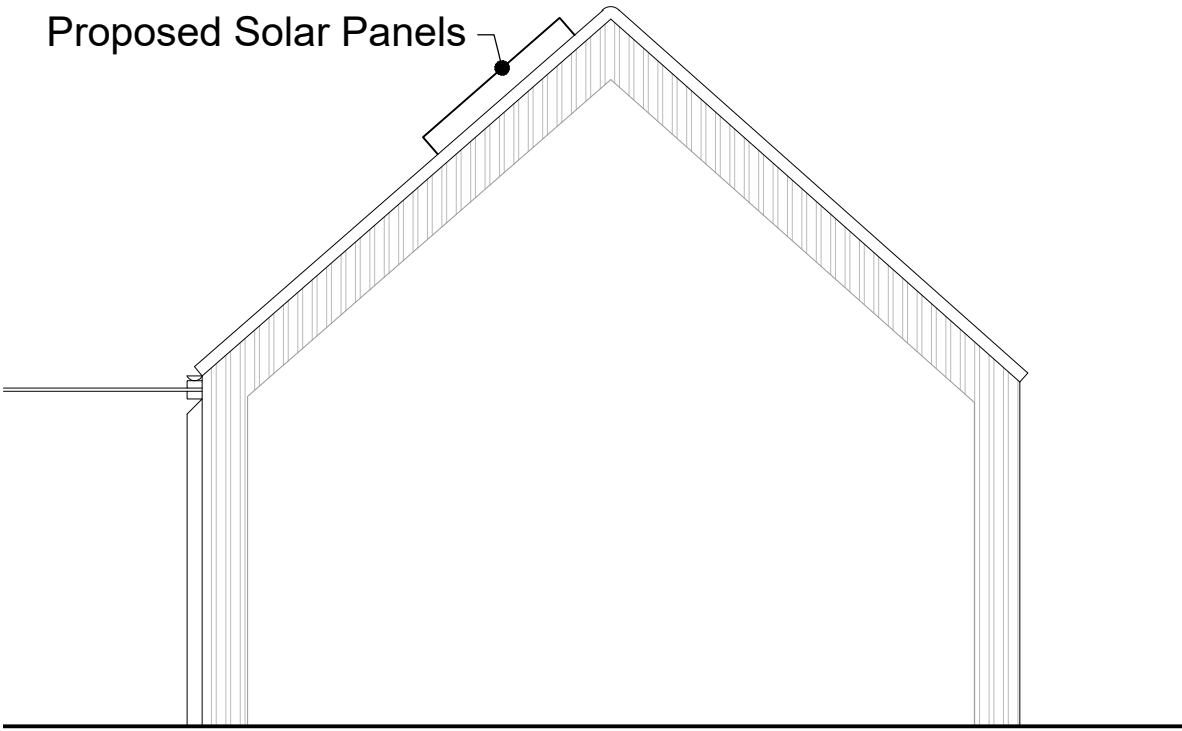


PROPOSED SECTION A-A
Scale 1:50

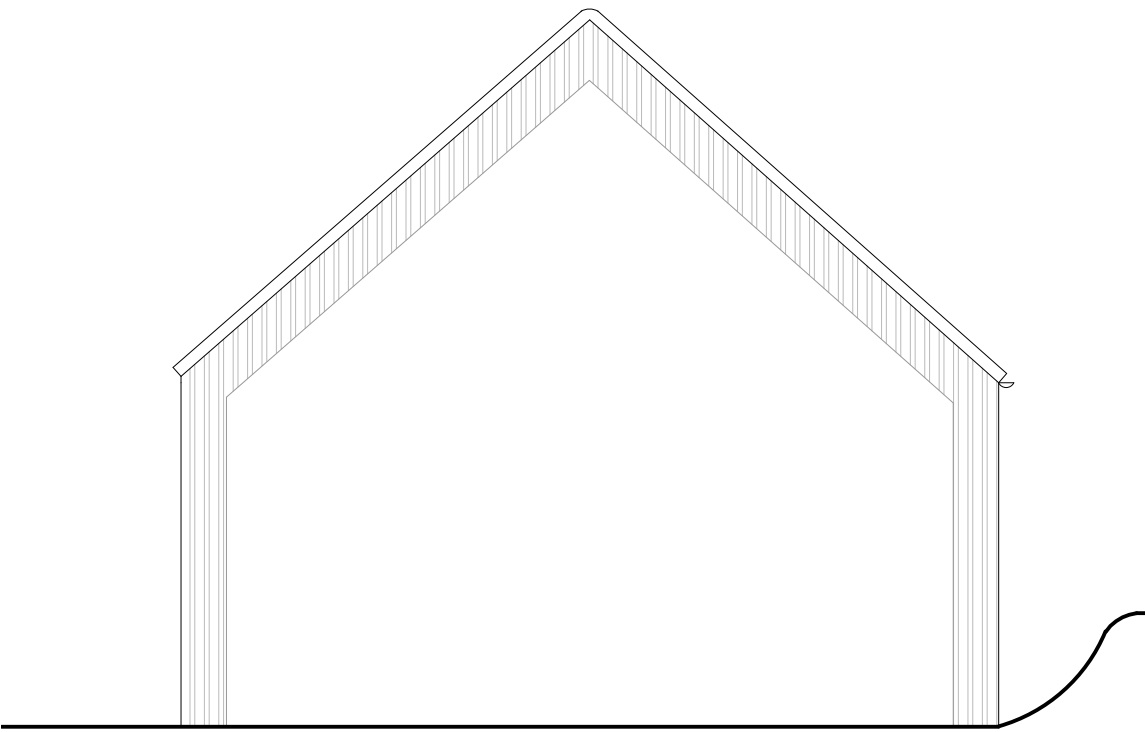

EXISTING SECTION B-B
Scale 1:50

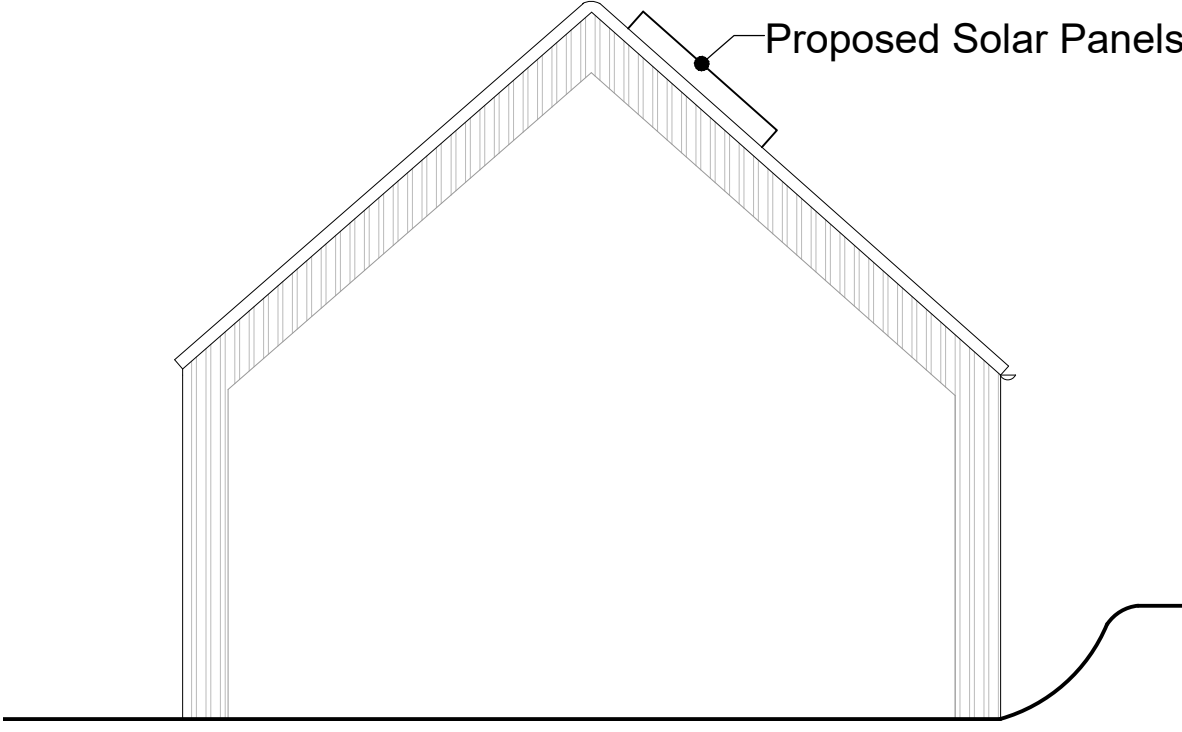

PROPOSED SECTION B-B
Scale 1:50

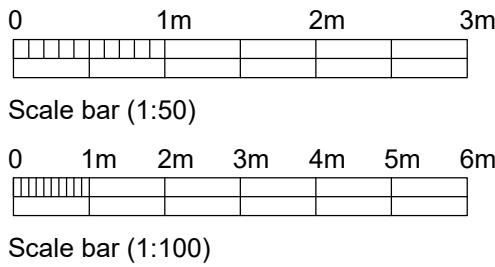

Client:	Mr C Butcher Chandlers Farm Barn, Chandlers Lane, All Cannings SN10 3PG		Drawing:		Existing & Proposed Sections
	Project:		Drawn:	Date:	
Proposed Solar Panels to Chandlers Farm Barn		Drawn:	JAG	13/10/2025	Scale: As stated @ A2
		Drawing number:	4436 - 03		Rev.

DOLMAN		ARCHITECTURAL DESIGNERS	BUILDING SURVEYORS
COST CONSULTANTS		CDM PRINCIPAL DESIGNERS	
Sussex House Bath Road Devizes Wiltshire SN10 2AF		Tel: 01380 729456 Web: www.dolmansurveyors.co.uk Email: info@dolmansurveyors.co.uk	