





Front Elevation

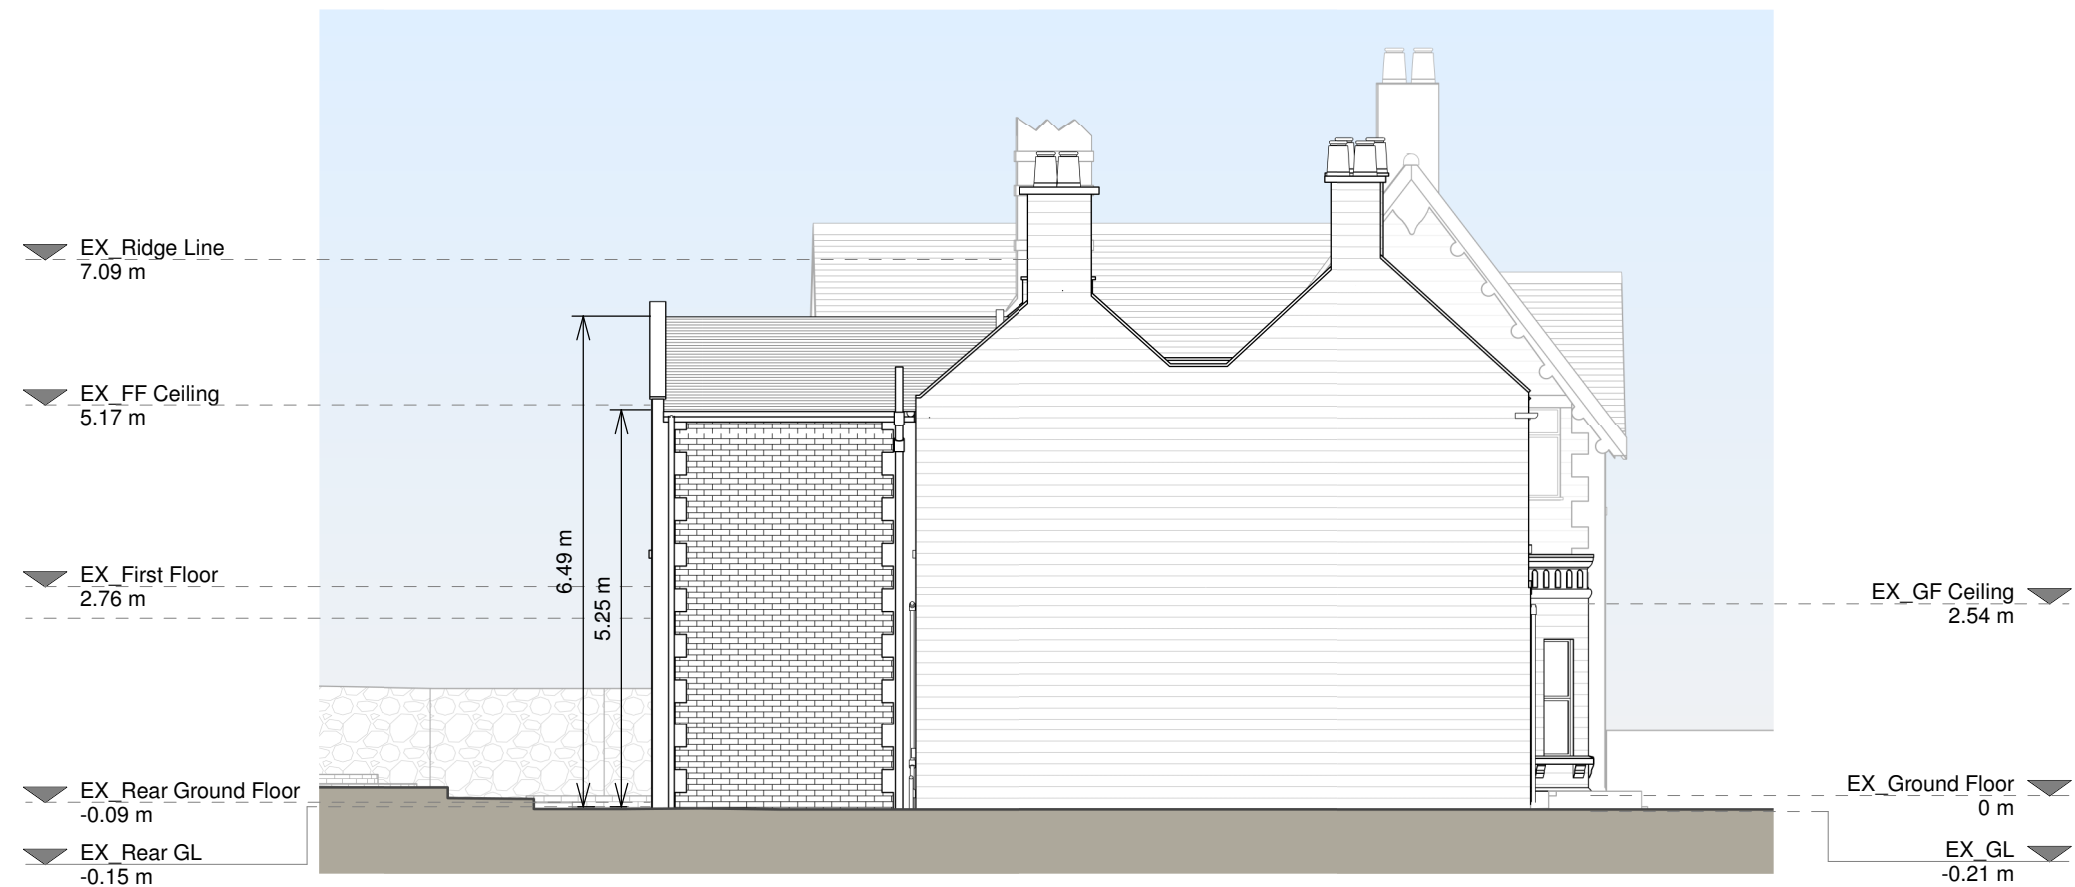


Left Side Elevation

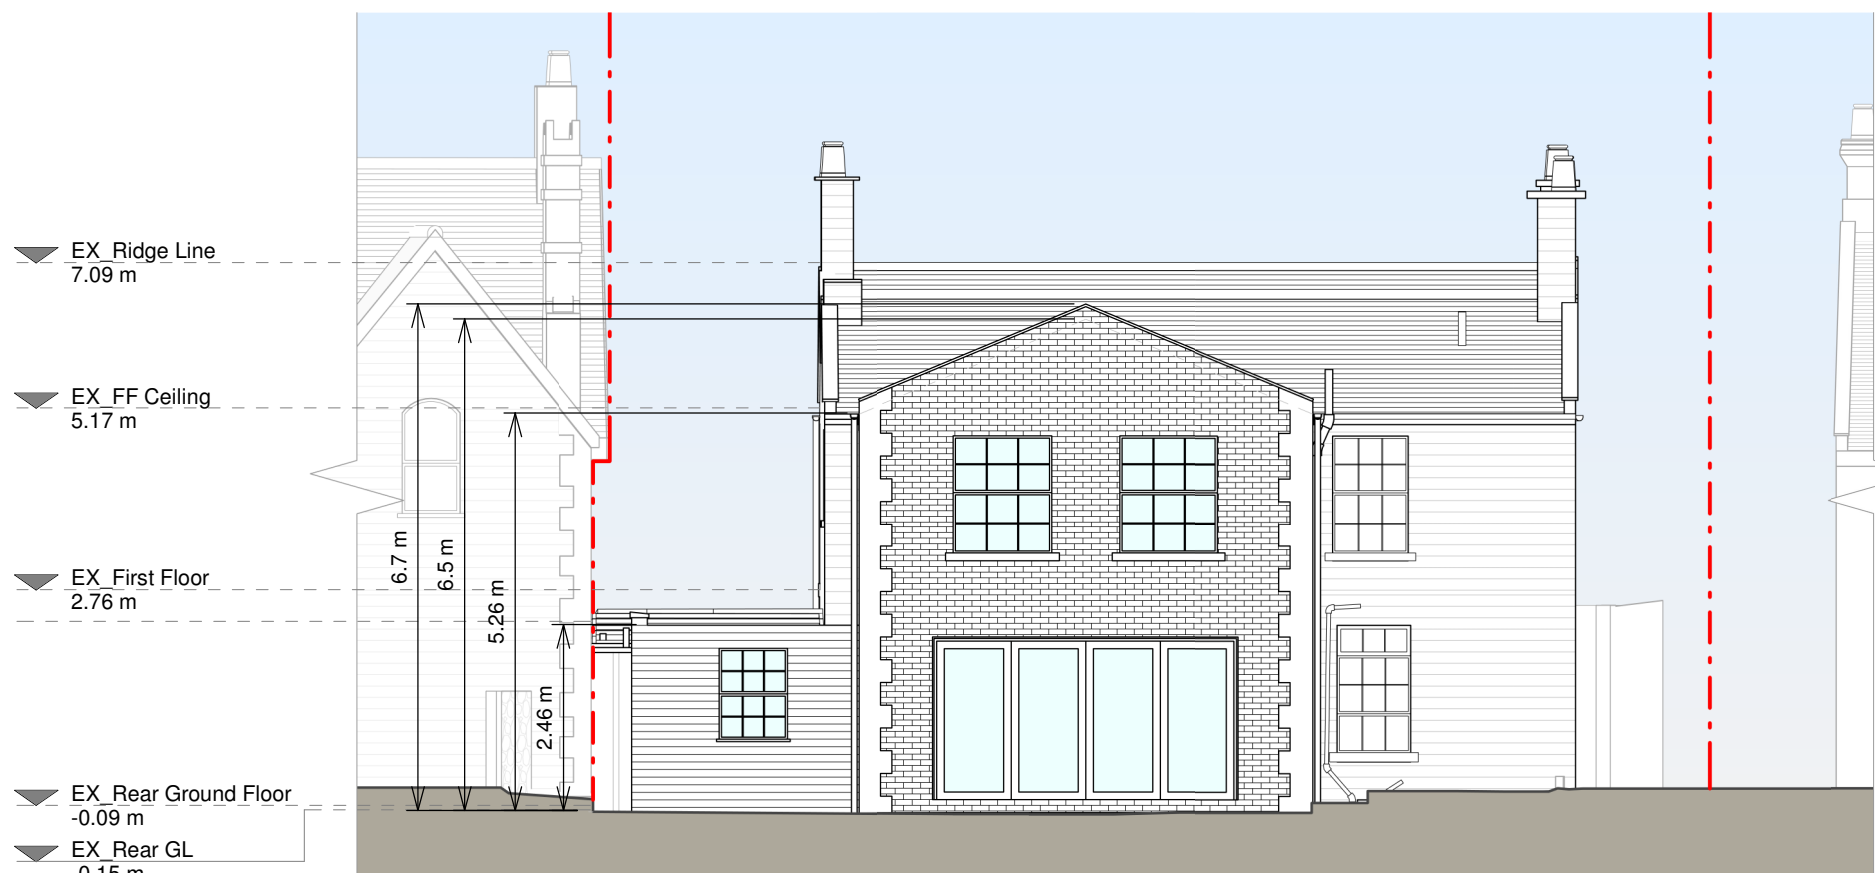


Rear Elevation



Right Side Elevation

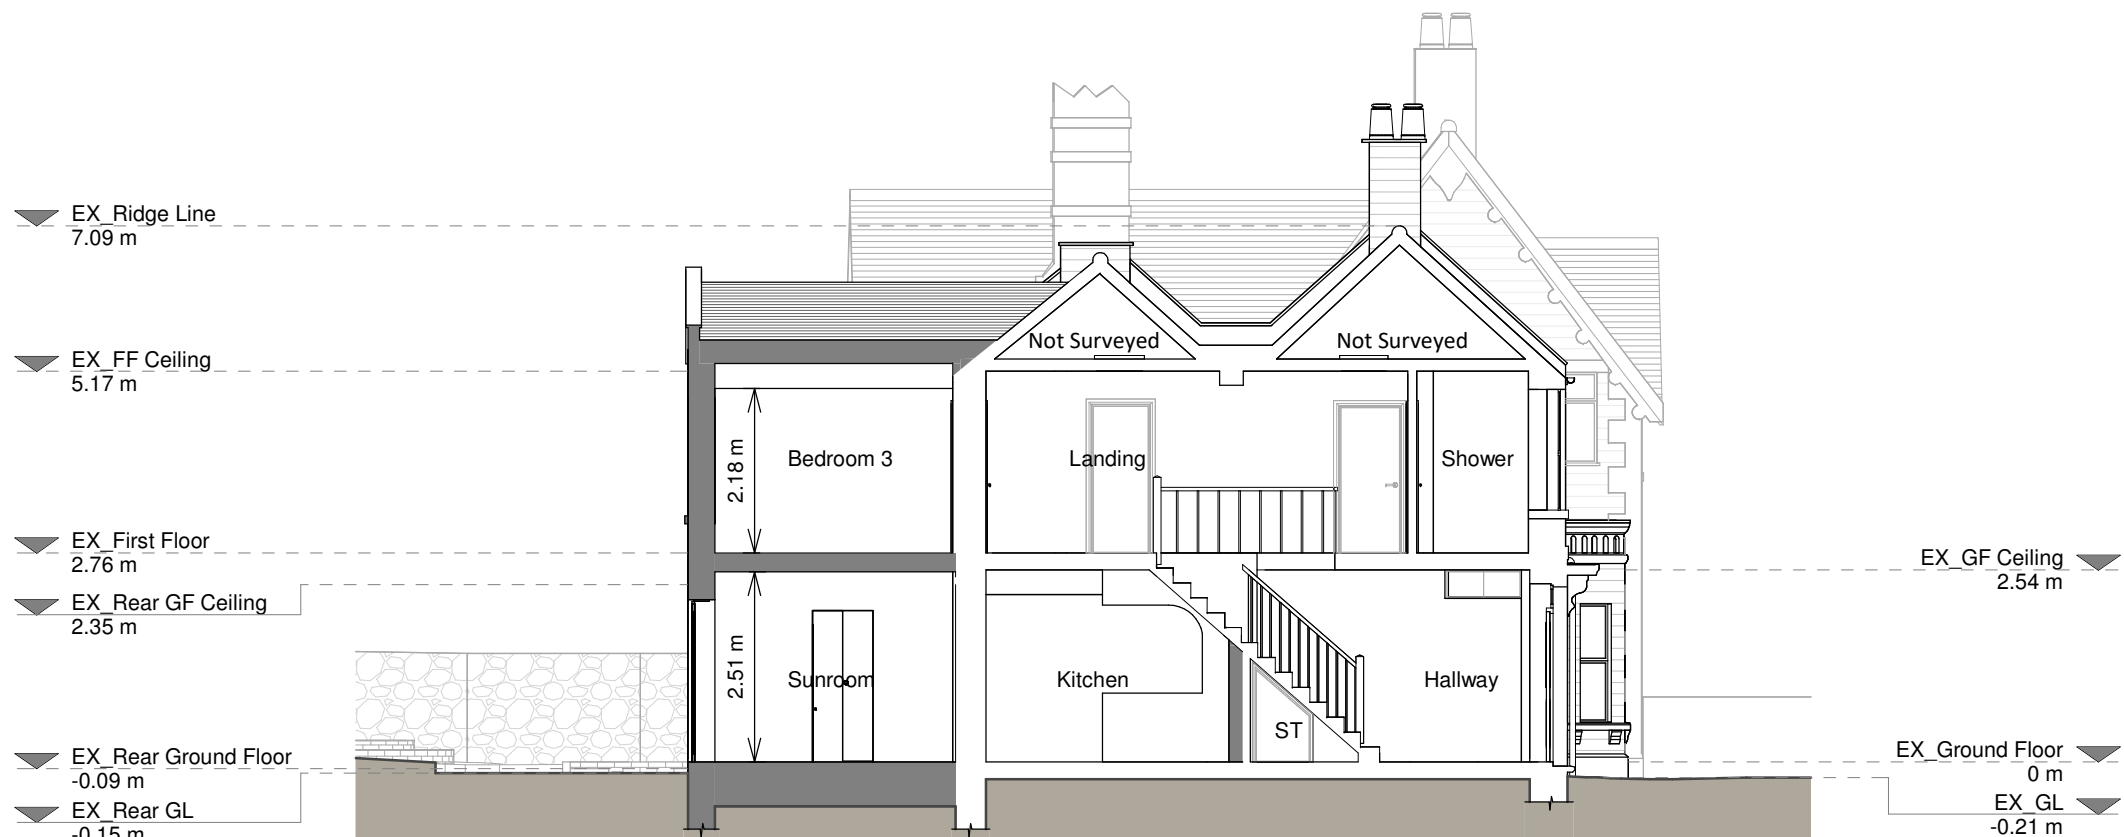

Section A - A

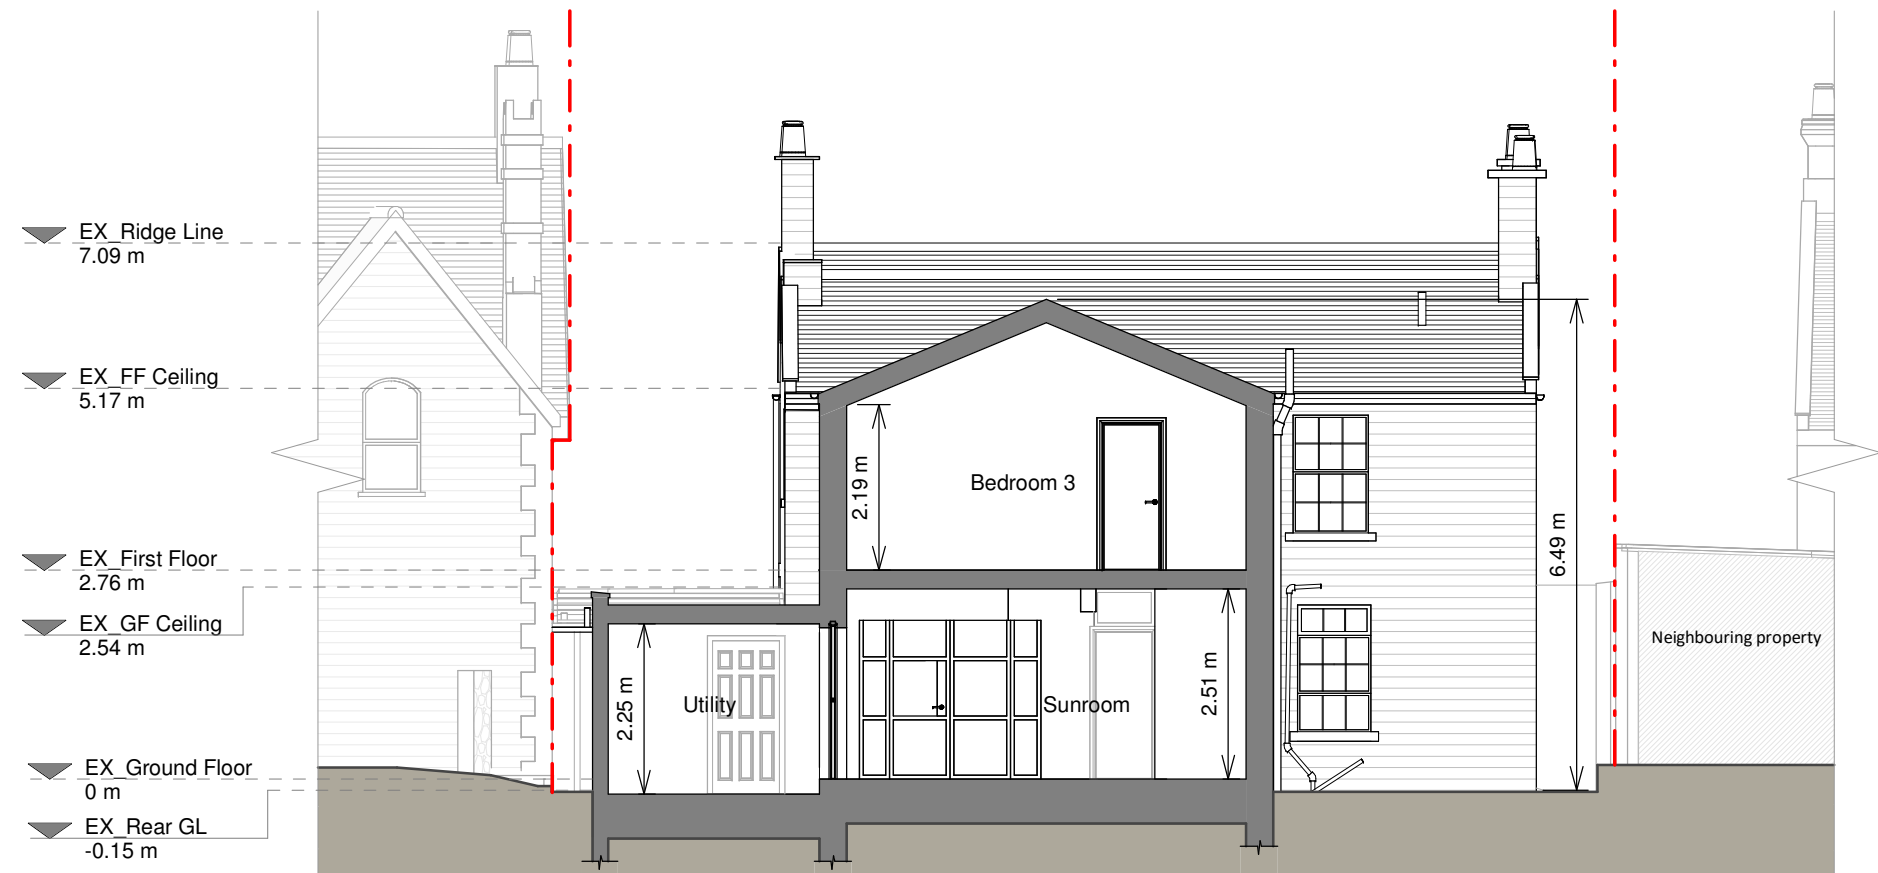

Section B - B

Copyright in the design and this drawing is the property of RESI. Reproduction in whole or in part is forbidden without written sanction of RESI. This drawing must be read in conjunction with all other relevant documentation and drawings.

RESI accepts no liability for any expense, loss or damage of whatever nature and however arising from any variation which has not been referred to them and their approval obtained.

RESI do not advise using planning drawings for the construction stages. All dimensions to be cross-checked on-site prior to manufacture and construction. Any discrepancies to be reported to RESI immediately.

Proposed Materials:
Brickwork / walls - Cotswolds stone, painted timber cladding
Pitched roof - Slate tiles to match existing
Flat roof - Fibreglass
Windows - Windows to match existing
Doors - Glazed doors to match existing
Roof / Gutters / Fascias - White uPVC downpipes and guttering to match existing, white painted timber fascias to match existing

- KEY**
- Existing walls
 - Proposed walls
 - Proposed furniture
 - Proposed staircase
 - Proposed windows
 - Proposed rooflight
 - Boundary line
 - Proposed beam
 - Proposed drainage
 - Existing removed
 - 1.5m head height
 - 1.8m head height

Revision		
Rev	Notes	Date
A	Planning Issue	30/10/2025

resi

Job Title
Proposed part single, part two storey rear extension, floor plan redesign and all associated works at Villa Rosa, London Road, SN13 8LY

Drawing Status
Planning Drawings

Client
Craig Morey

Drawing Title
Proposed Elevations and Sections

Scale 1:100 @ A1	Drawn AR
Date Oct 2025	Checked DS
Drawing No. 8262214-3200	Rev A

