




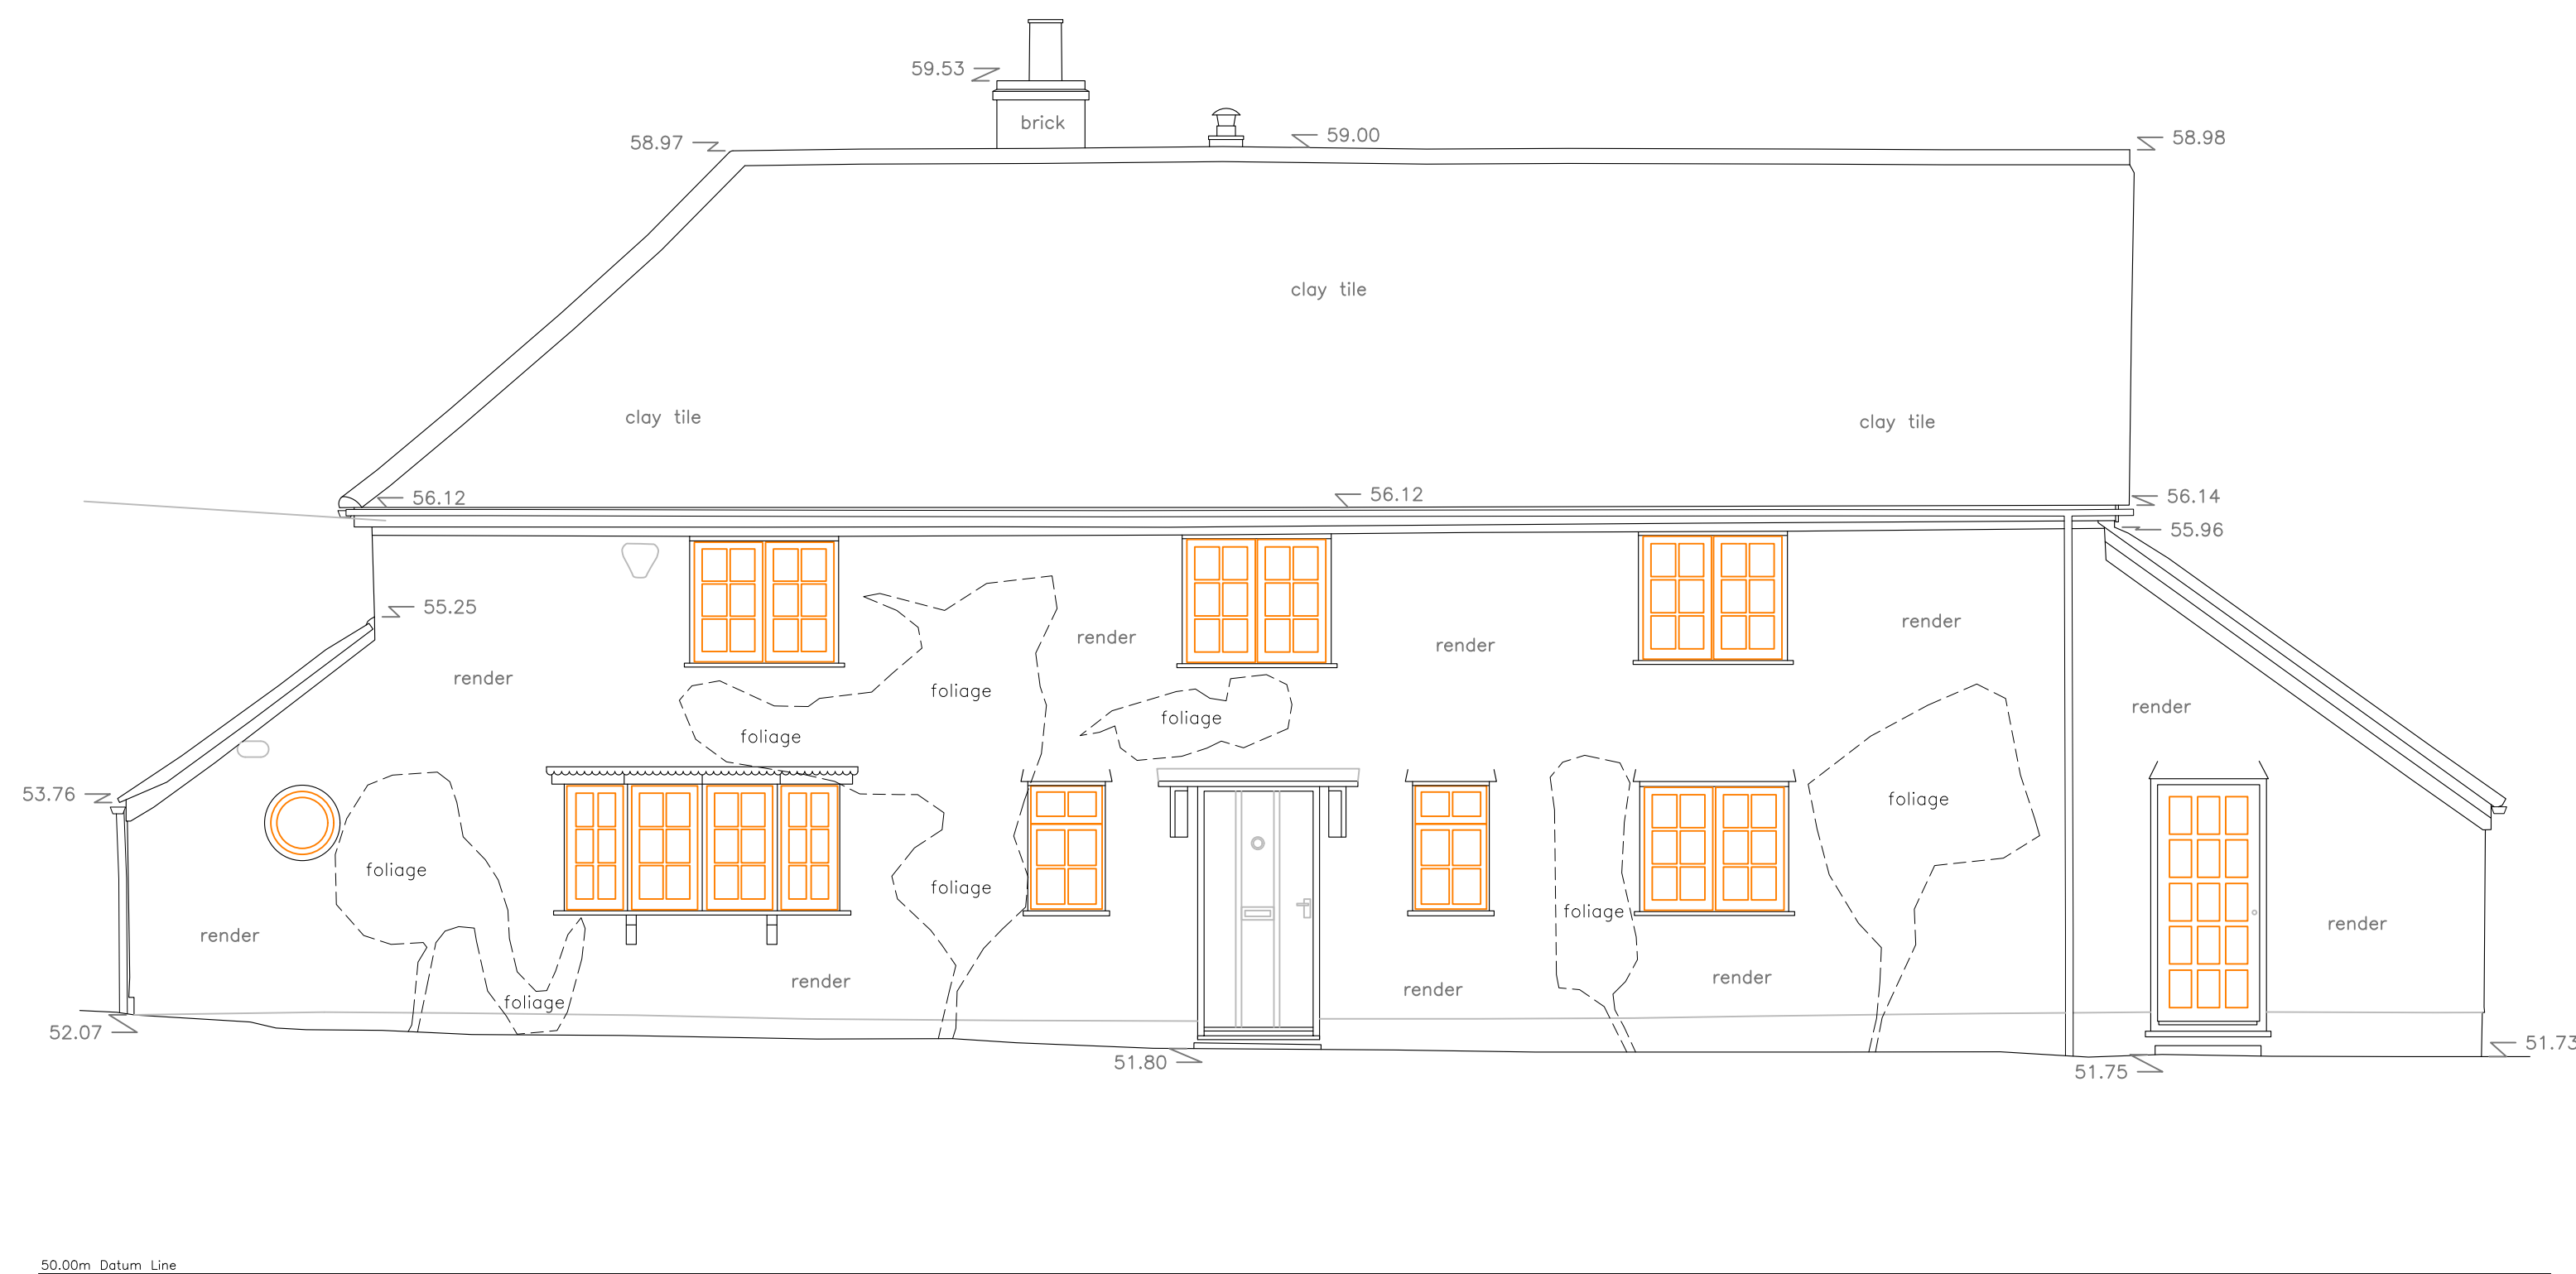


SOUTHWEST ELEVATION

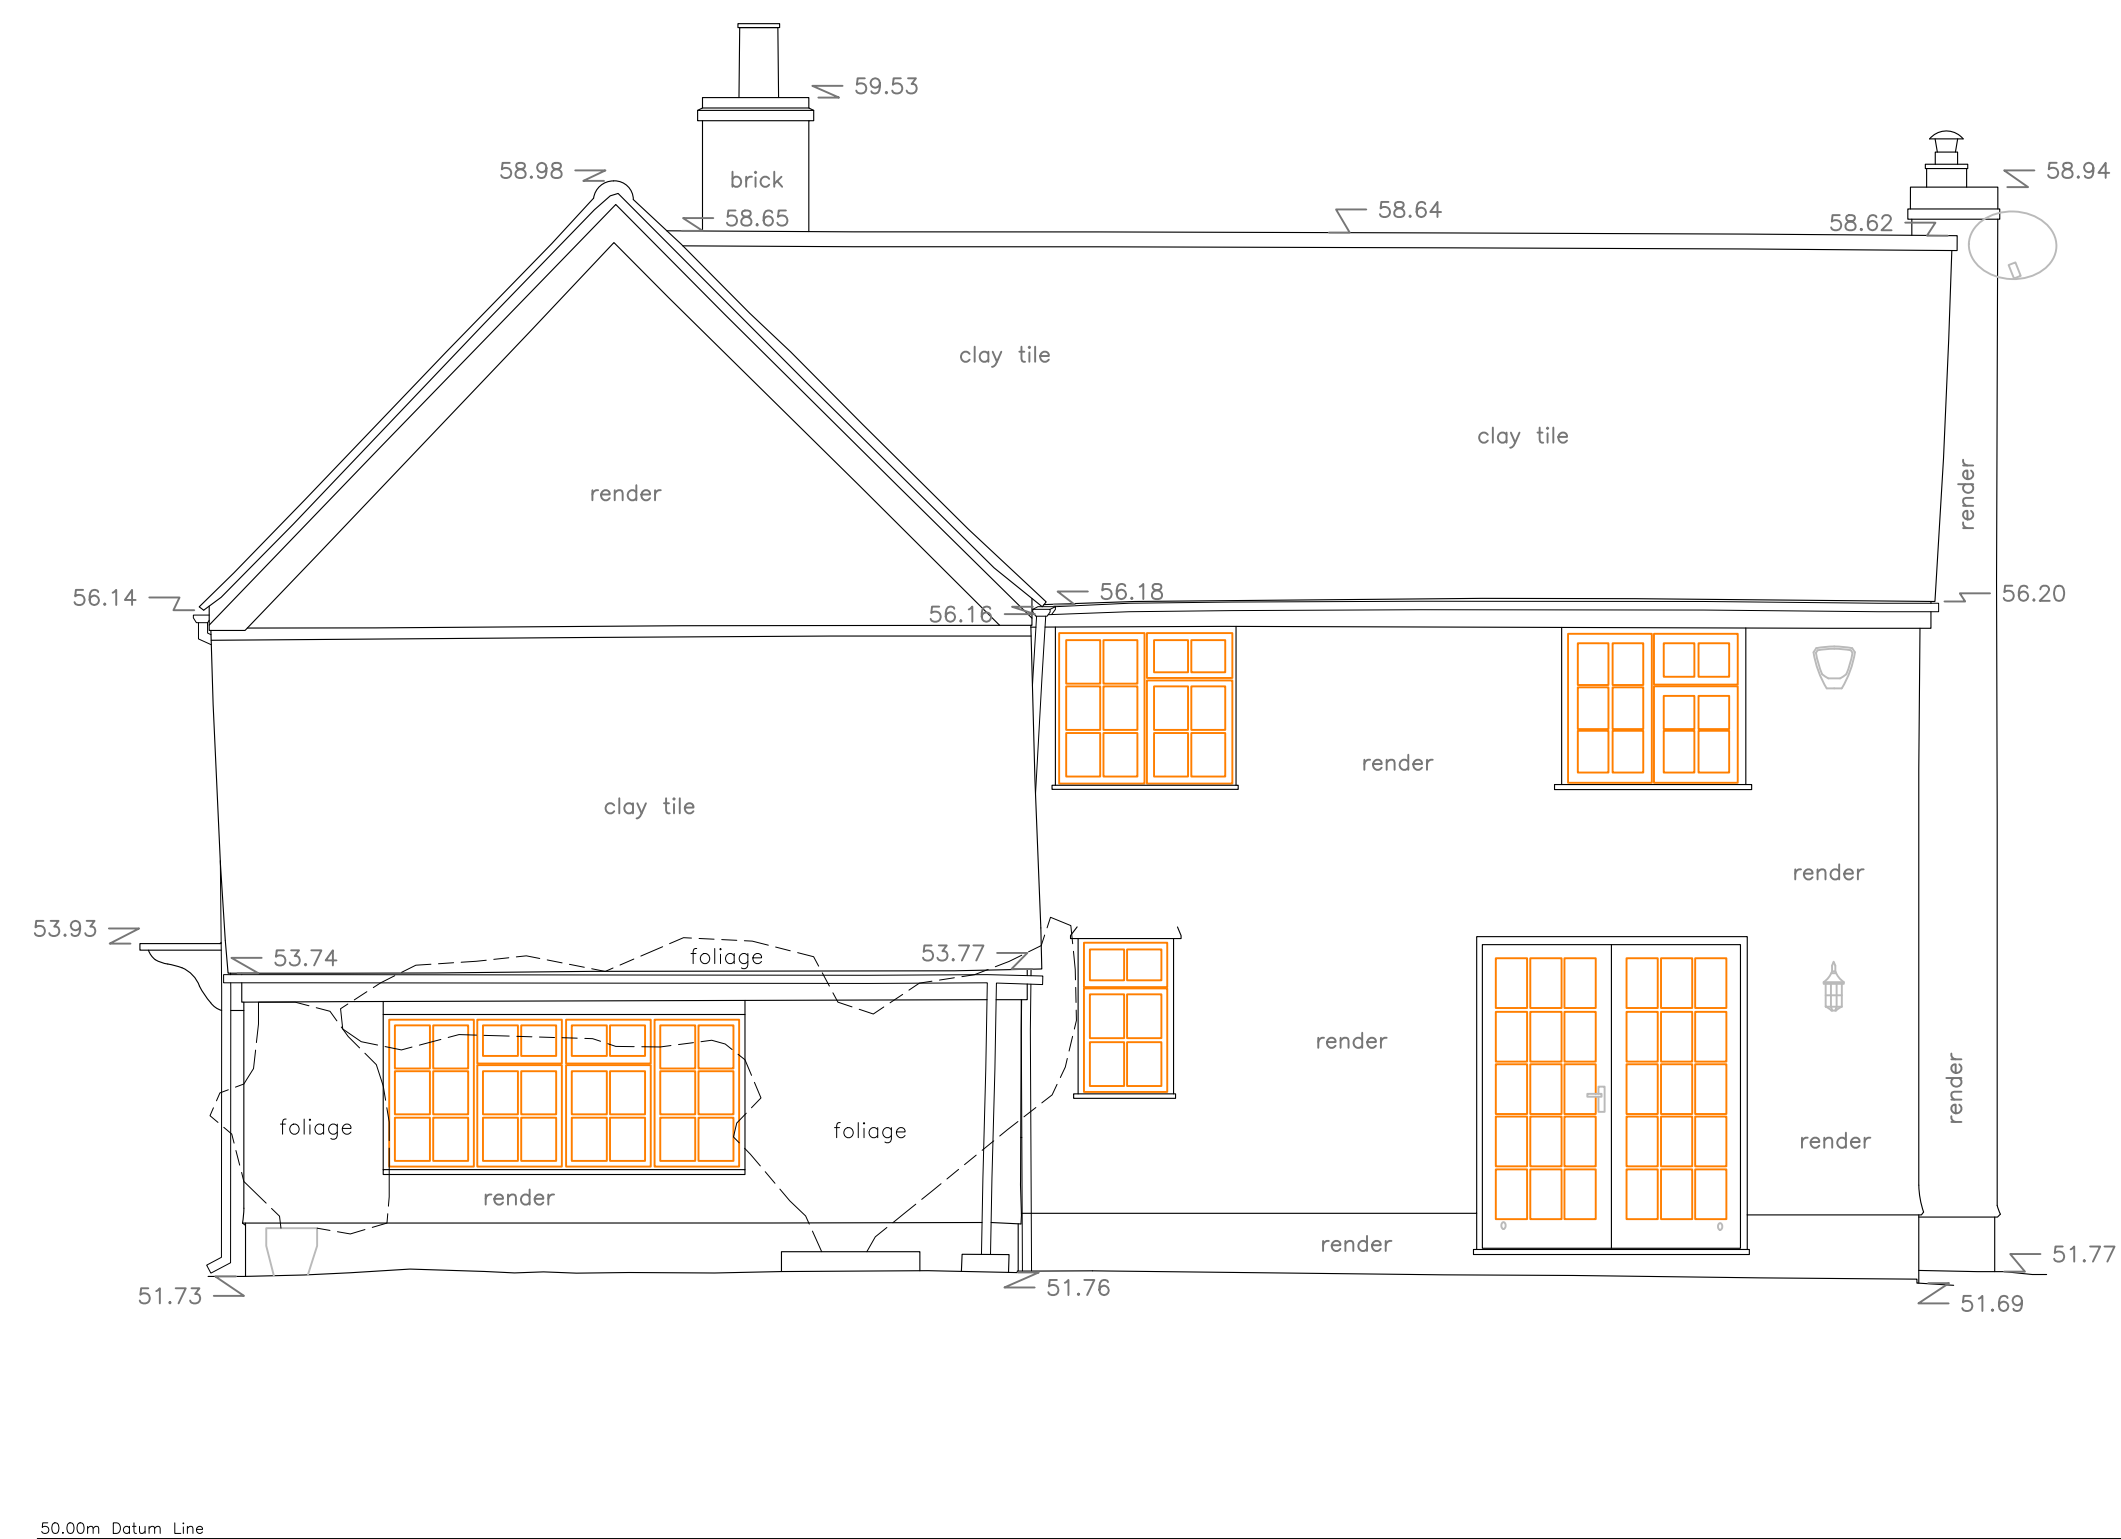




SOUTHEAST ELEVATION

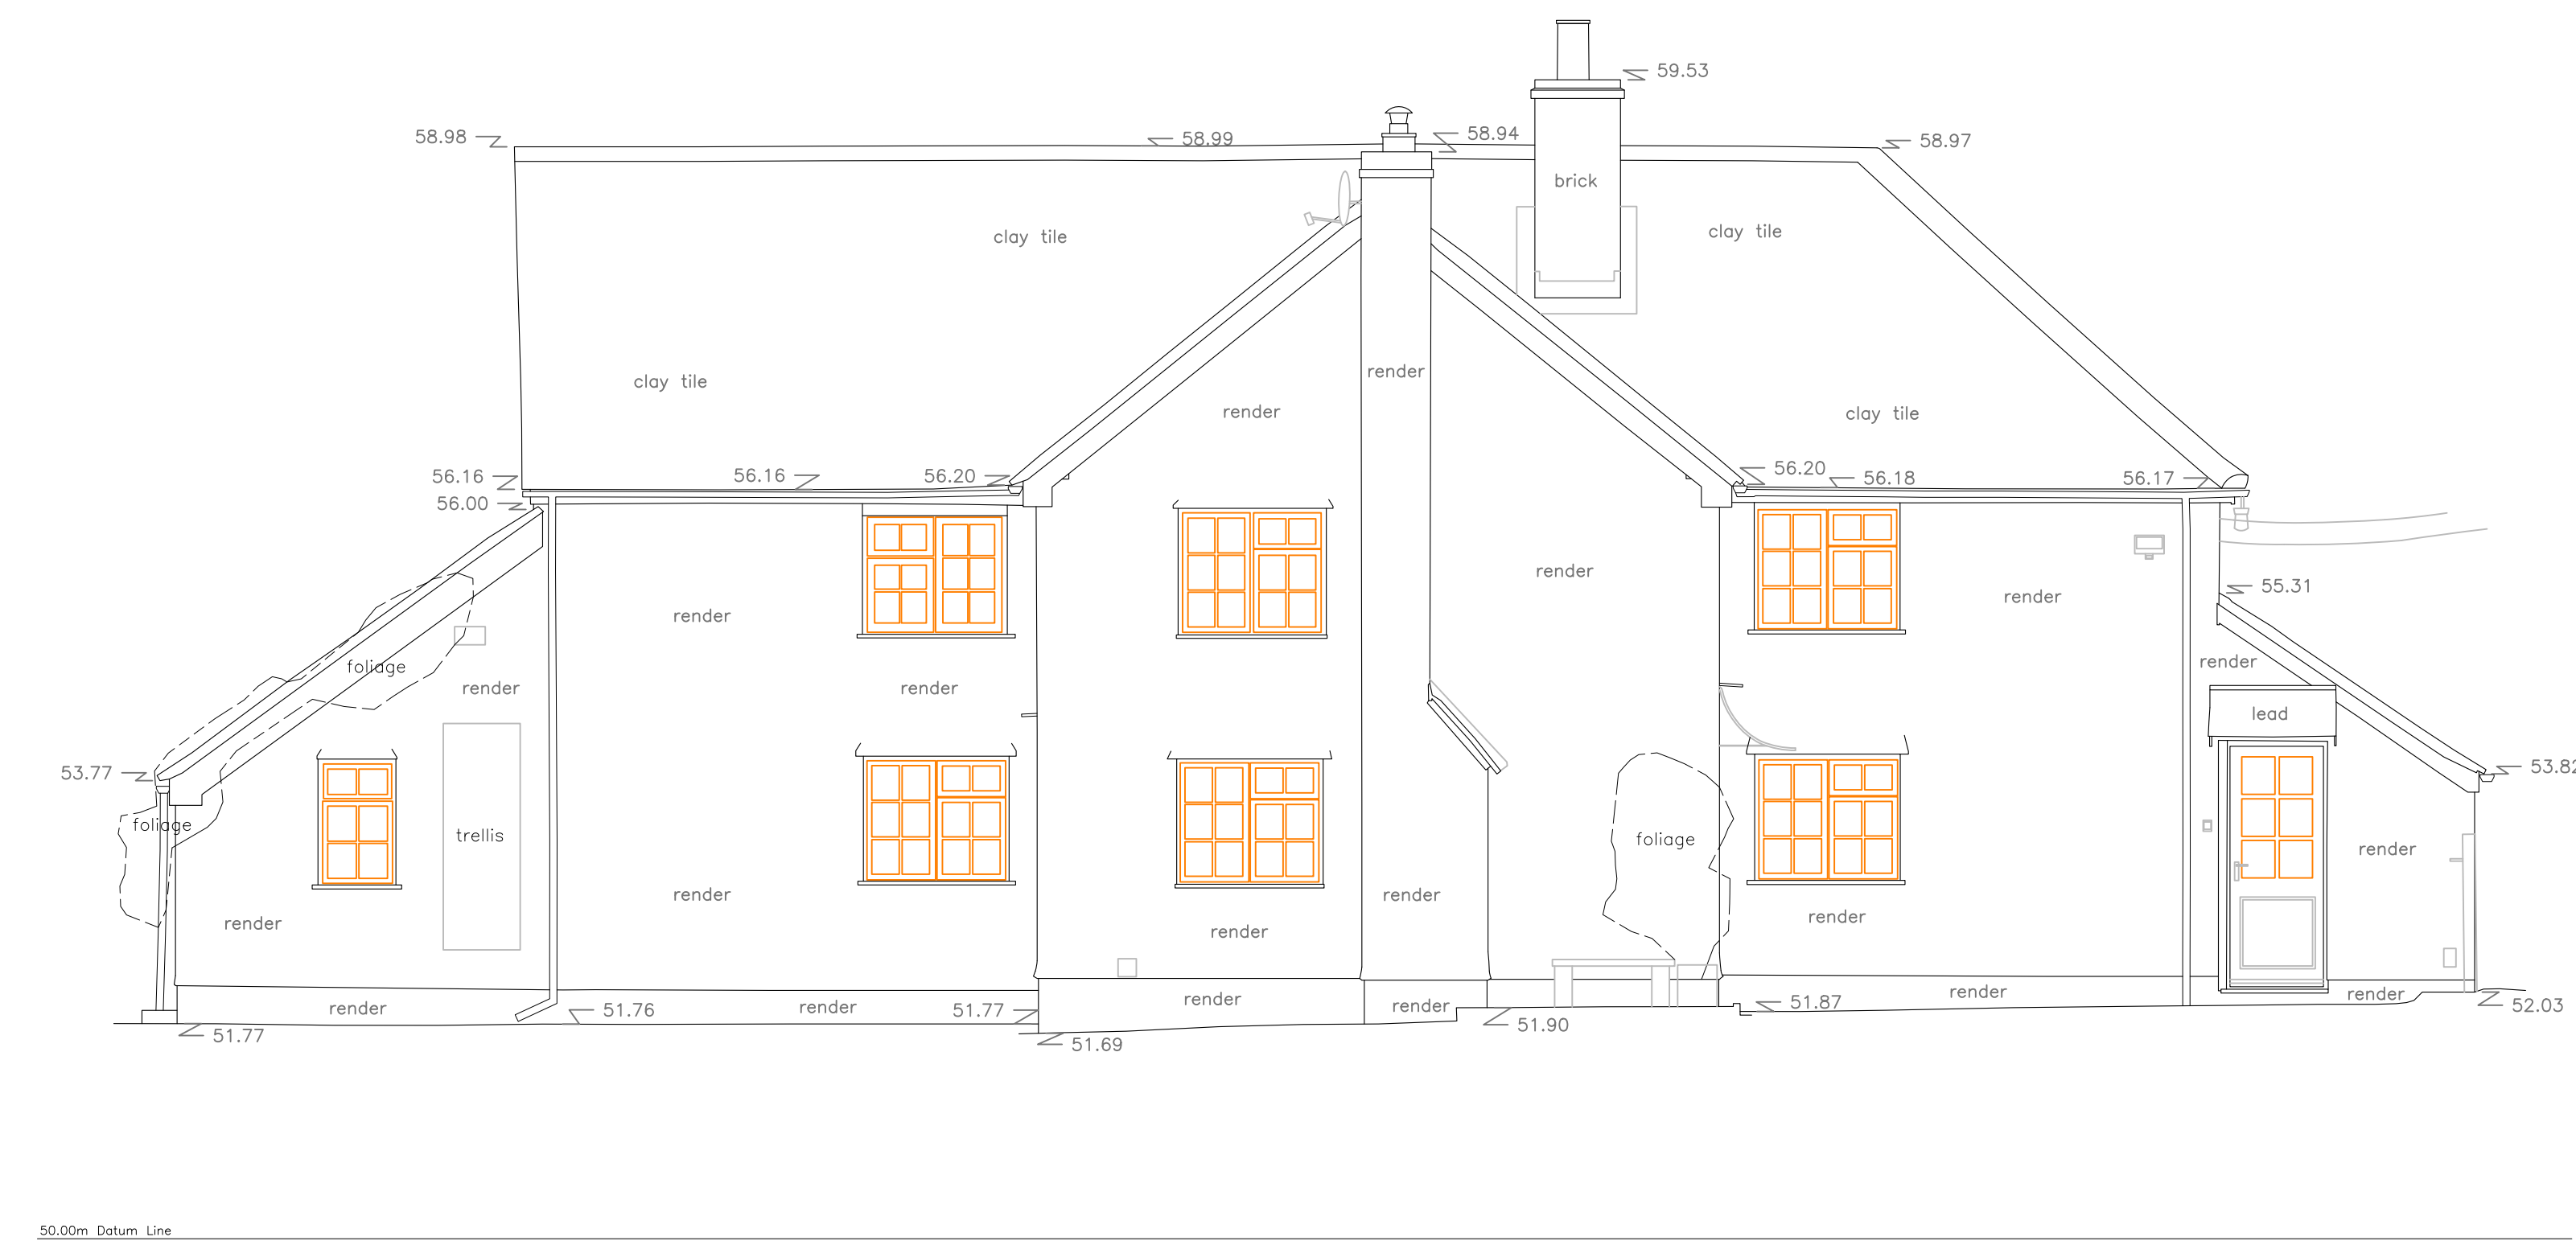

NORTHEAST ELEVATION

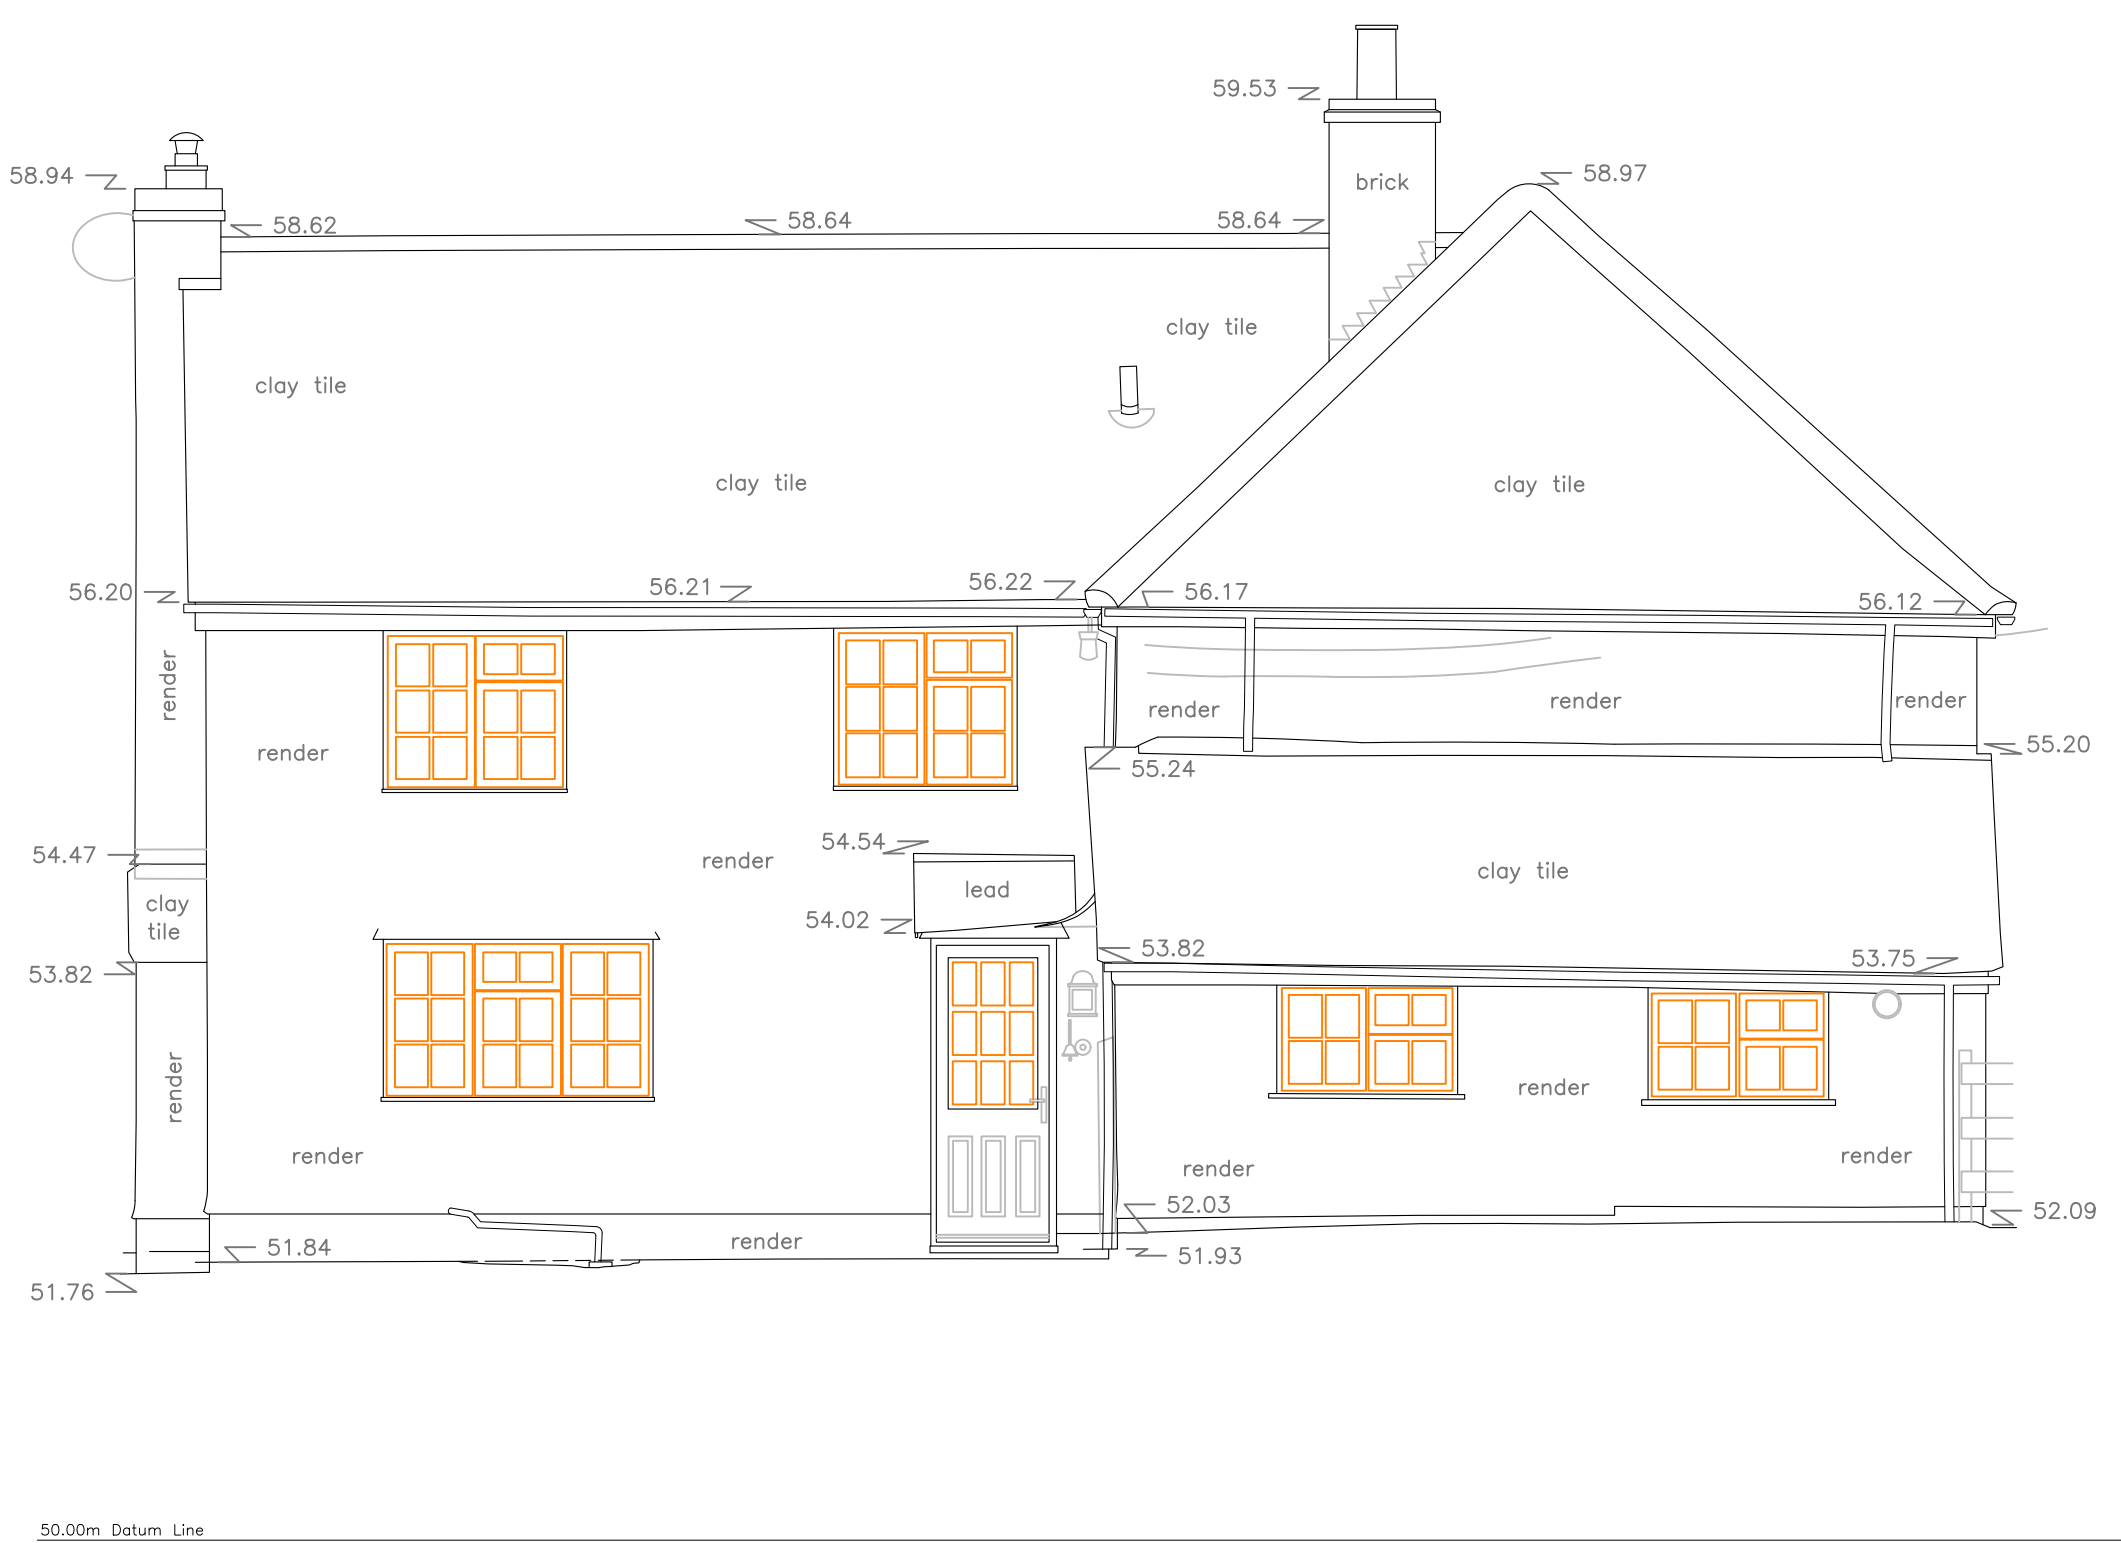

NORTHWEST ELEVATION

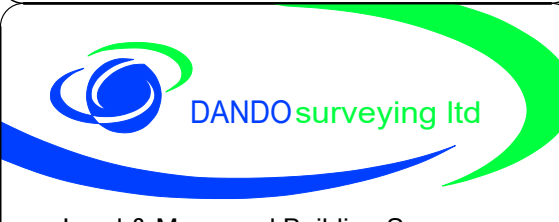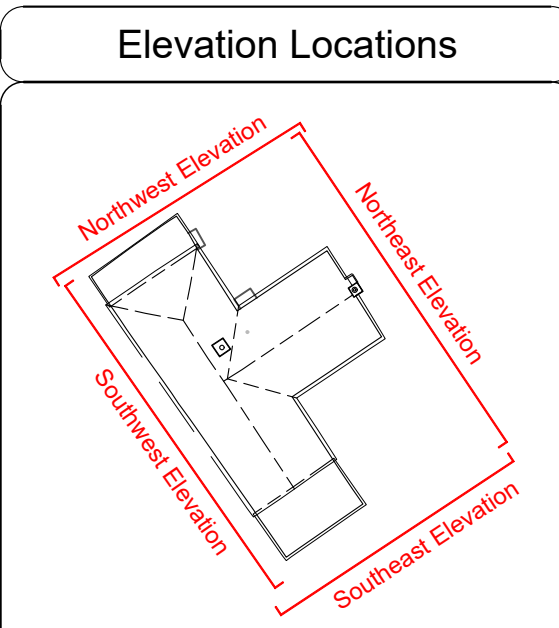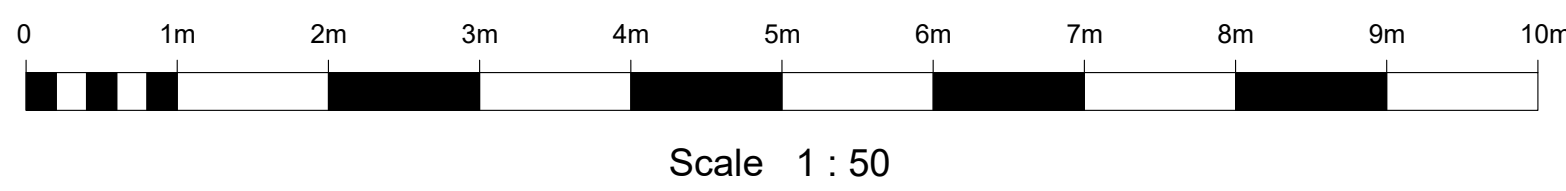

Land & Measured Building Surveyors
27-29 New Street
Charfield
Wotton under Edge
South Glos.
GL12 9ES

Project Name:
The Old Farmhouse
9 Mill Lane, Poulshot, Wiltshire SN10 1SA

Drawing Title:
Existing Elevations

Client:
Agent:
Fowler Architecture & Planning

Date: 14th October 2025
Grid Orientation
North (GPS)

Scale: 1:50 @ A0
Sheet ID
Rev
None

Site Level Datum
Surveyed By
DR GPS

