


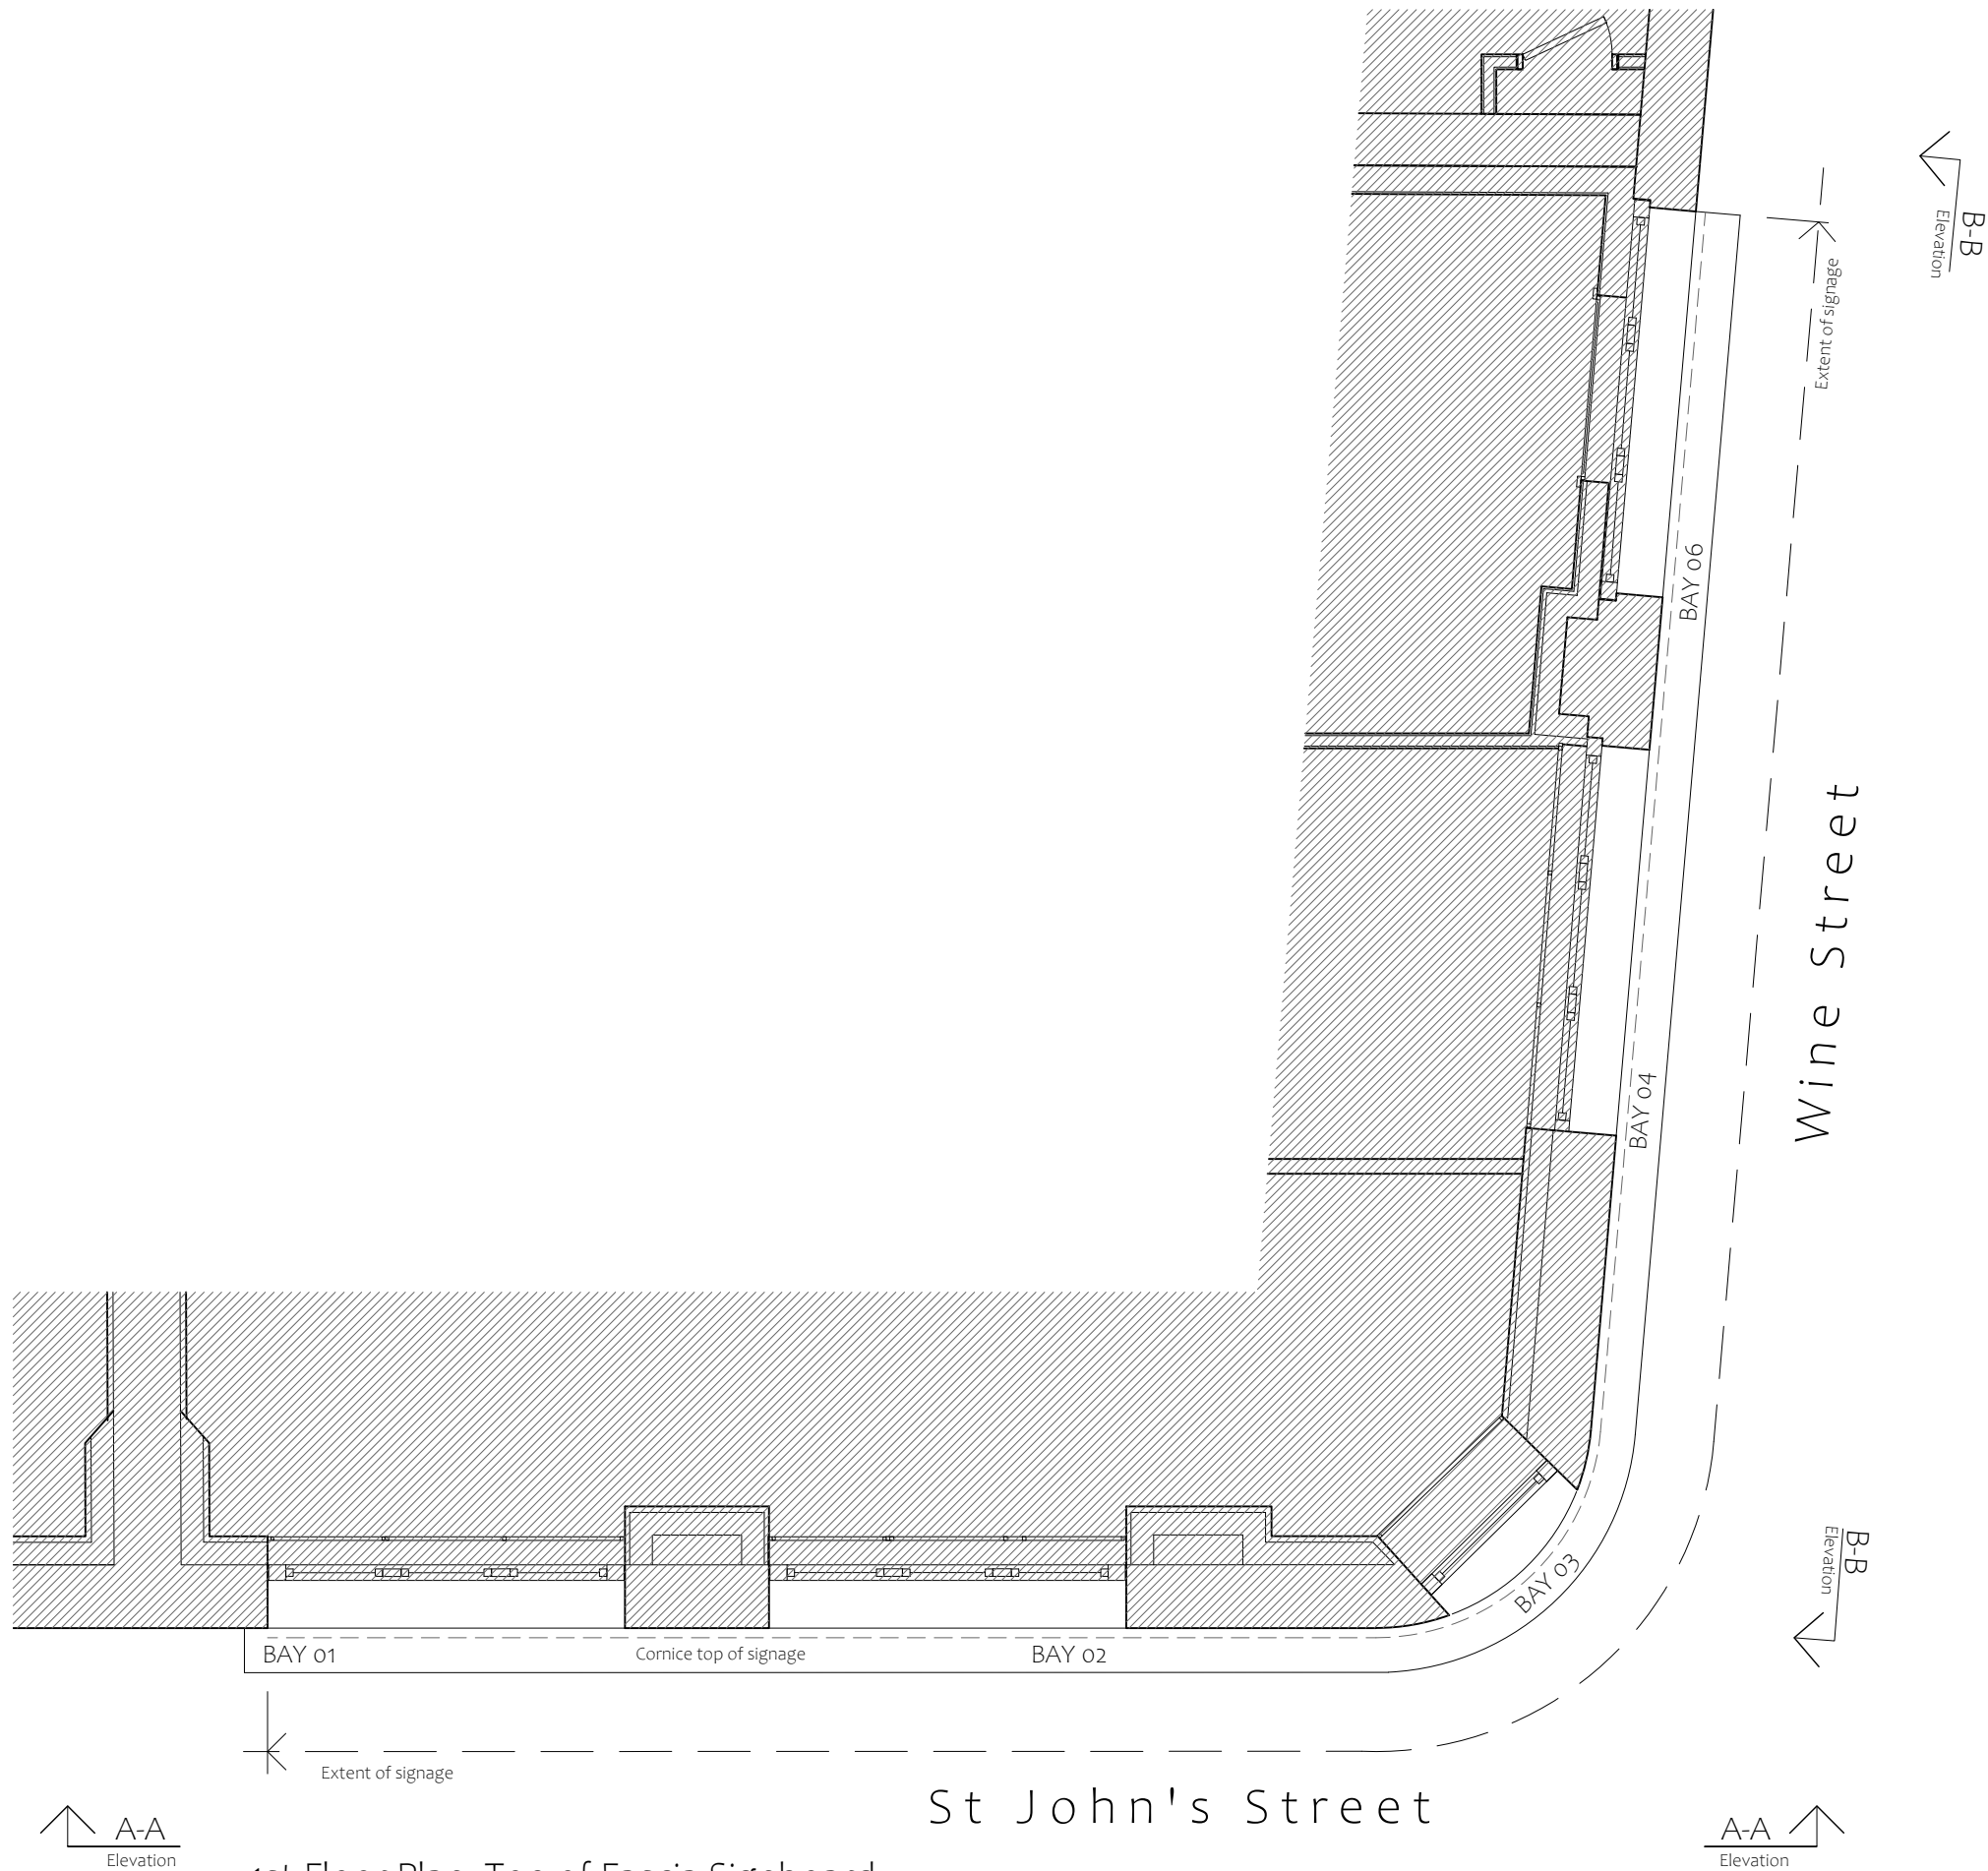

1st Floor Plan -Top of Fascia Signboard

WILTSHIRE
express

4 St John's Street, SN10 1BQ, Devizes

Contact: Tharmalingham Jeyantham

Drawing Status:

- ☒ For Comment
- ☐ Planning Issue

Project:

Application for Conservation Area Advertising Consent

Drawing Title:

1st Floor Top of Fascia Plan

1:50

1m 0 1m 2m 3m 4m 5m

ADM

Planning Consultants

Tel: 0208 8861 0400
Mob: 07950 685397
Em: admtraining58@gmail.com

Proj. No:

ADM-11-25A

Scale:

1/50 @ A3
GA-01

Dwg No:

Date

Nov04 2025

Page:

A3