


* This drawing is copyright of Open plan man design©. All rights reserved. do not scale this drawing. check all dimensions on site. this drawing is only to be used on the site for which designed all materials specified are subject to confirmation on site prior to works commencing.

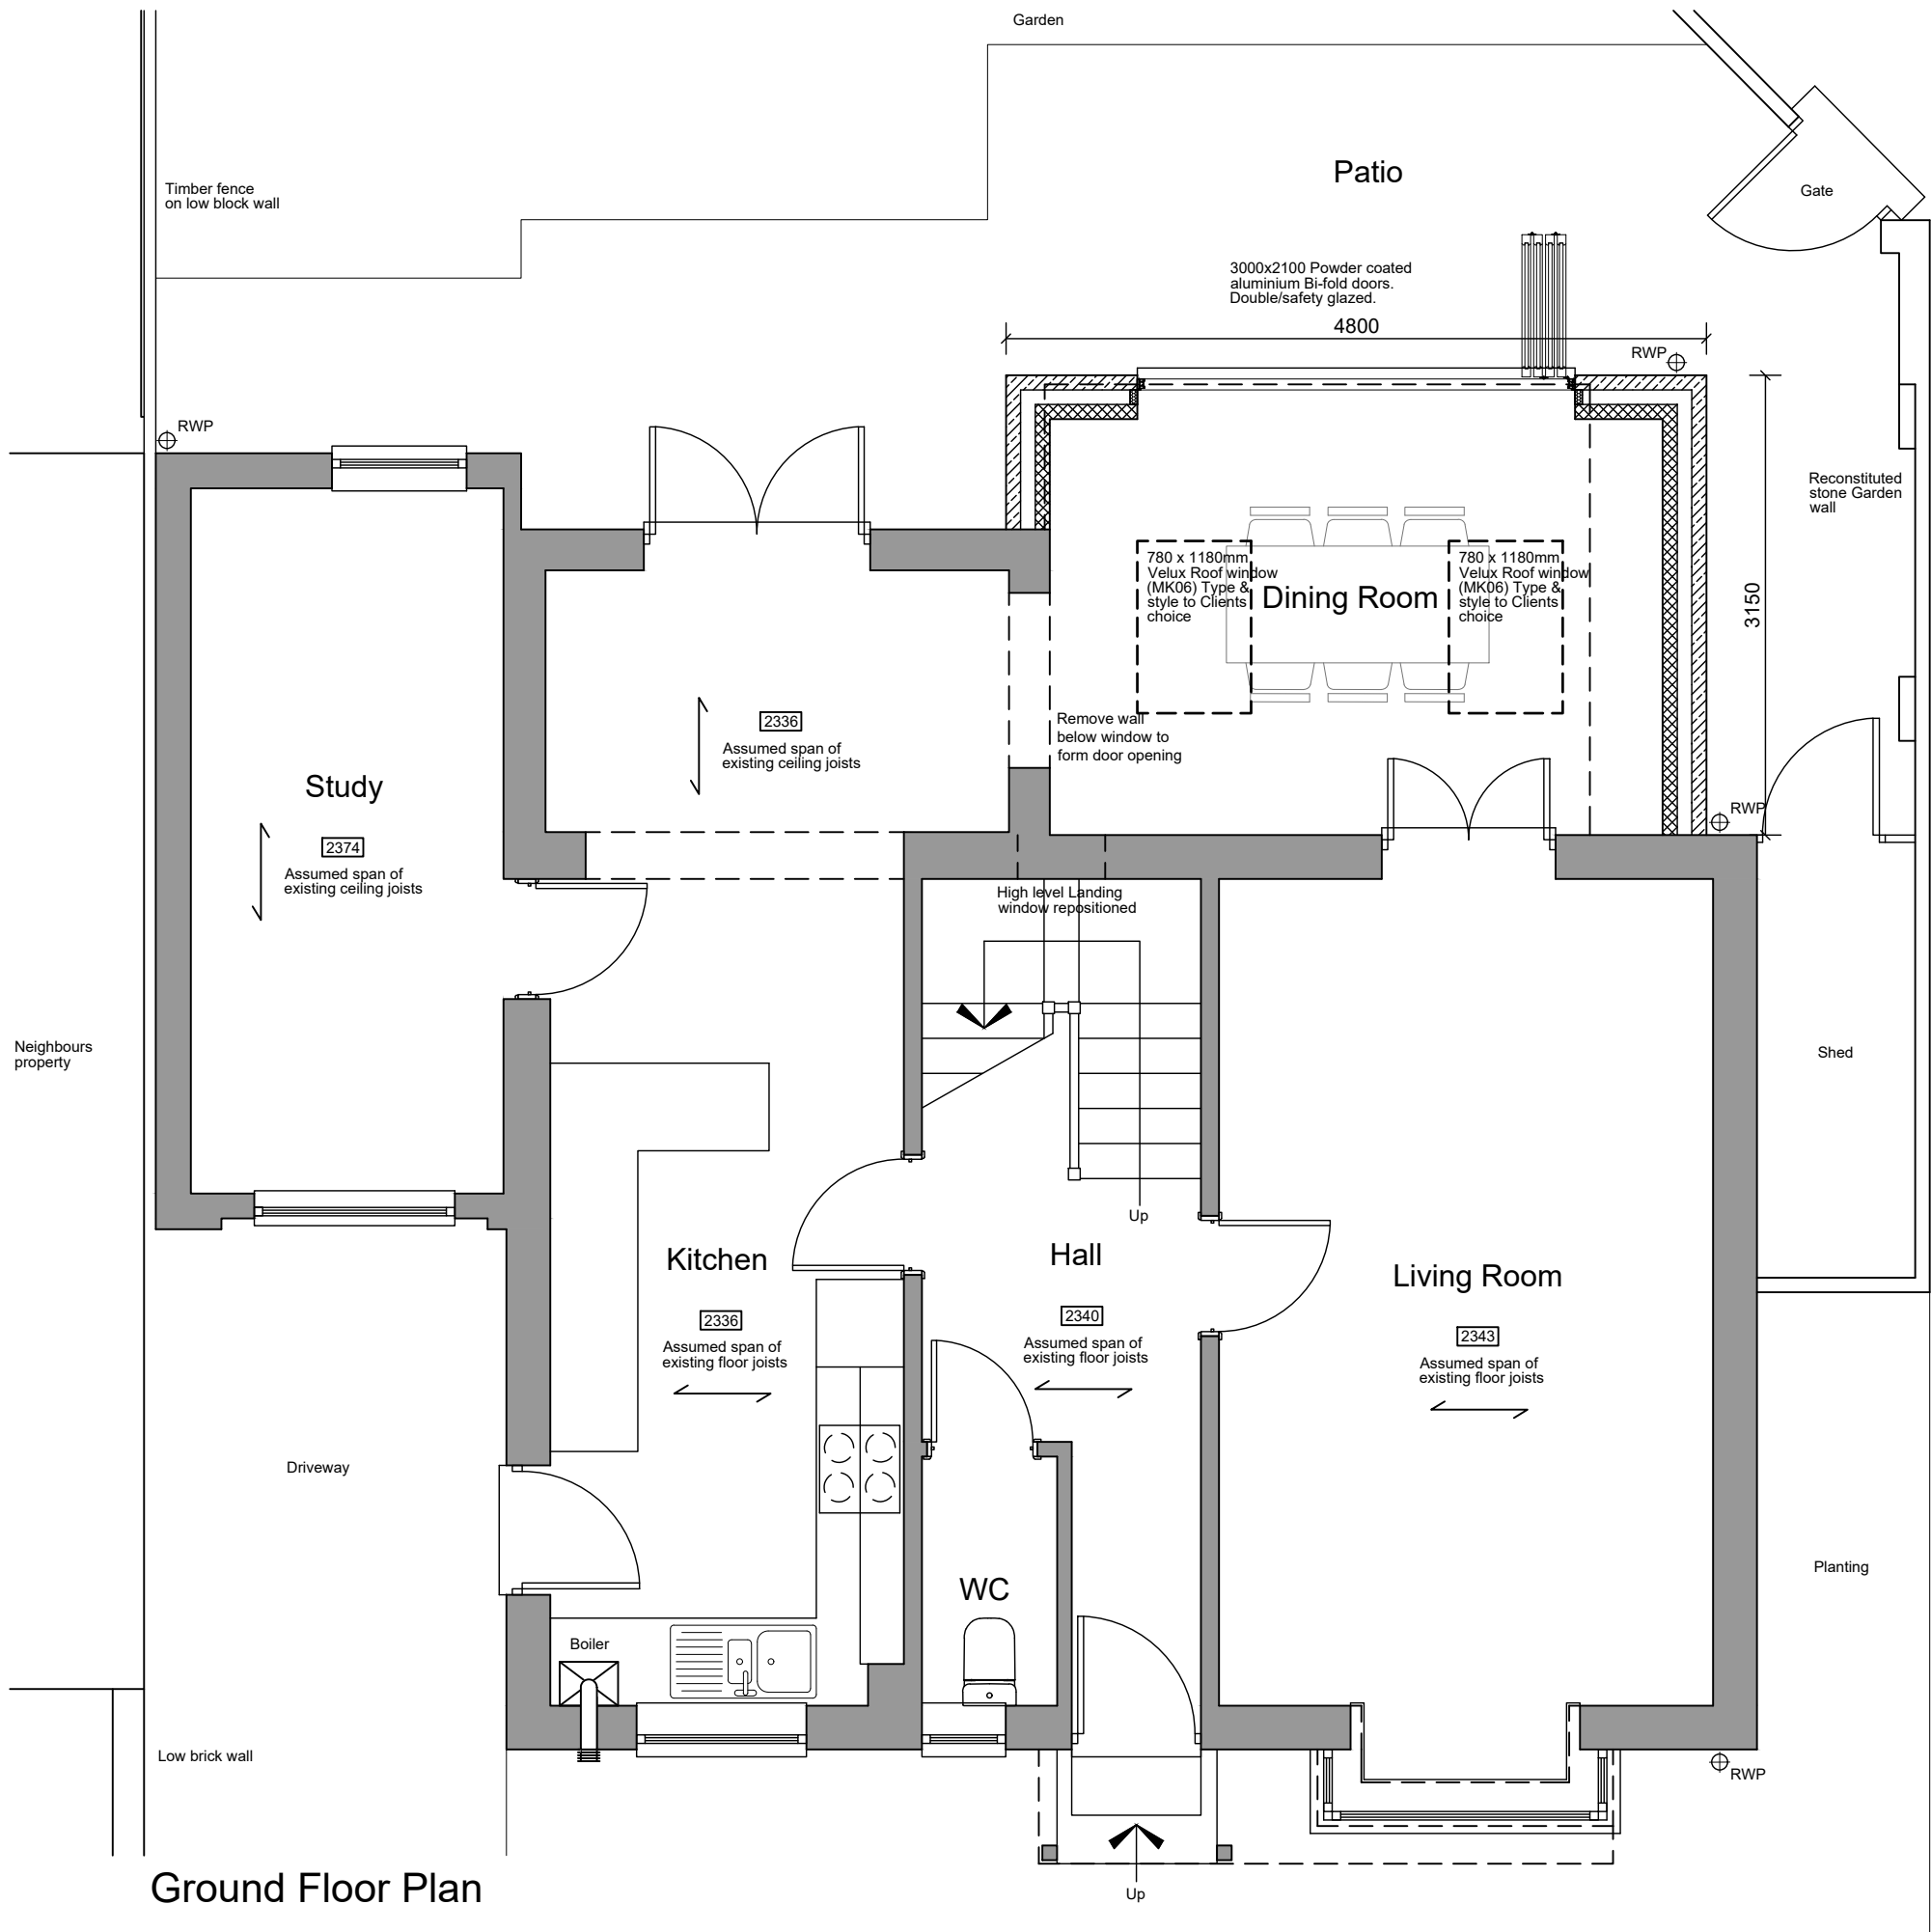

For Planning

Rev.	Description.	Date.	Initial.
OPEN PLAN MAN[®] DESIGNlimited 18 Bewley Crescent Lacock Wiltshire SN15 2PL Info@opmdesign.co.uk			
Client:	Mr & Mrs Sims		
Project:	Proposed Single Storey Rear Extension At 1 Bright Close, Chippenham, Wiltshire, SN15 3PU		
Drawing Title:	Proposed Ground Floor Plan		
Scale:	1:50@A3	Date:	Nov 25
Drawn:	JLG	Checked:	JH
Drawing No:	SBC/24/1100		Revision:

