

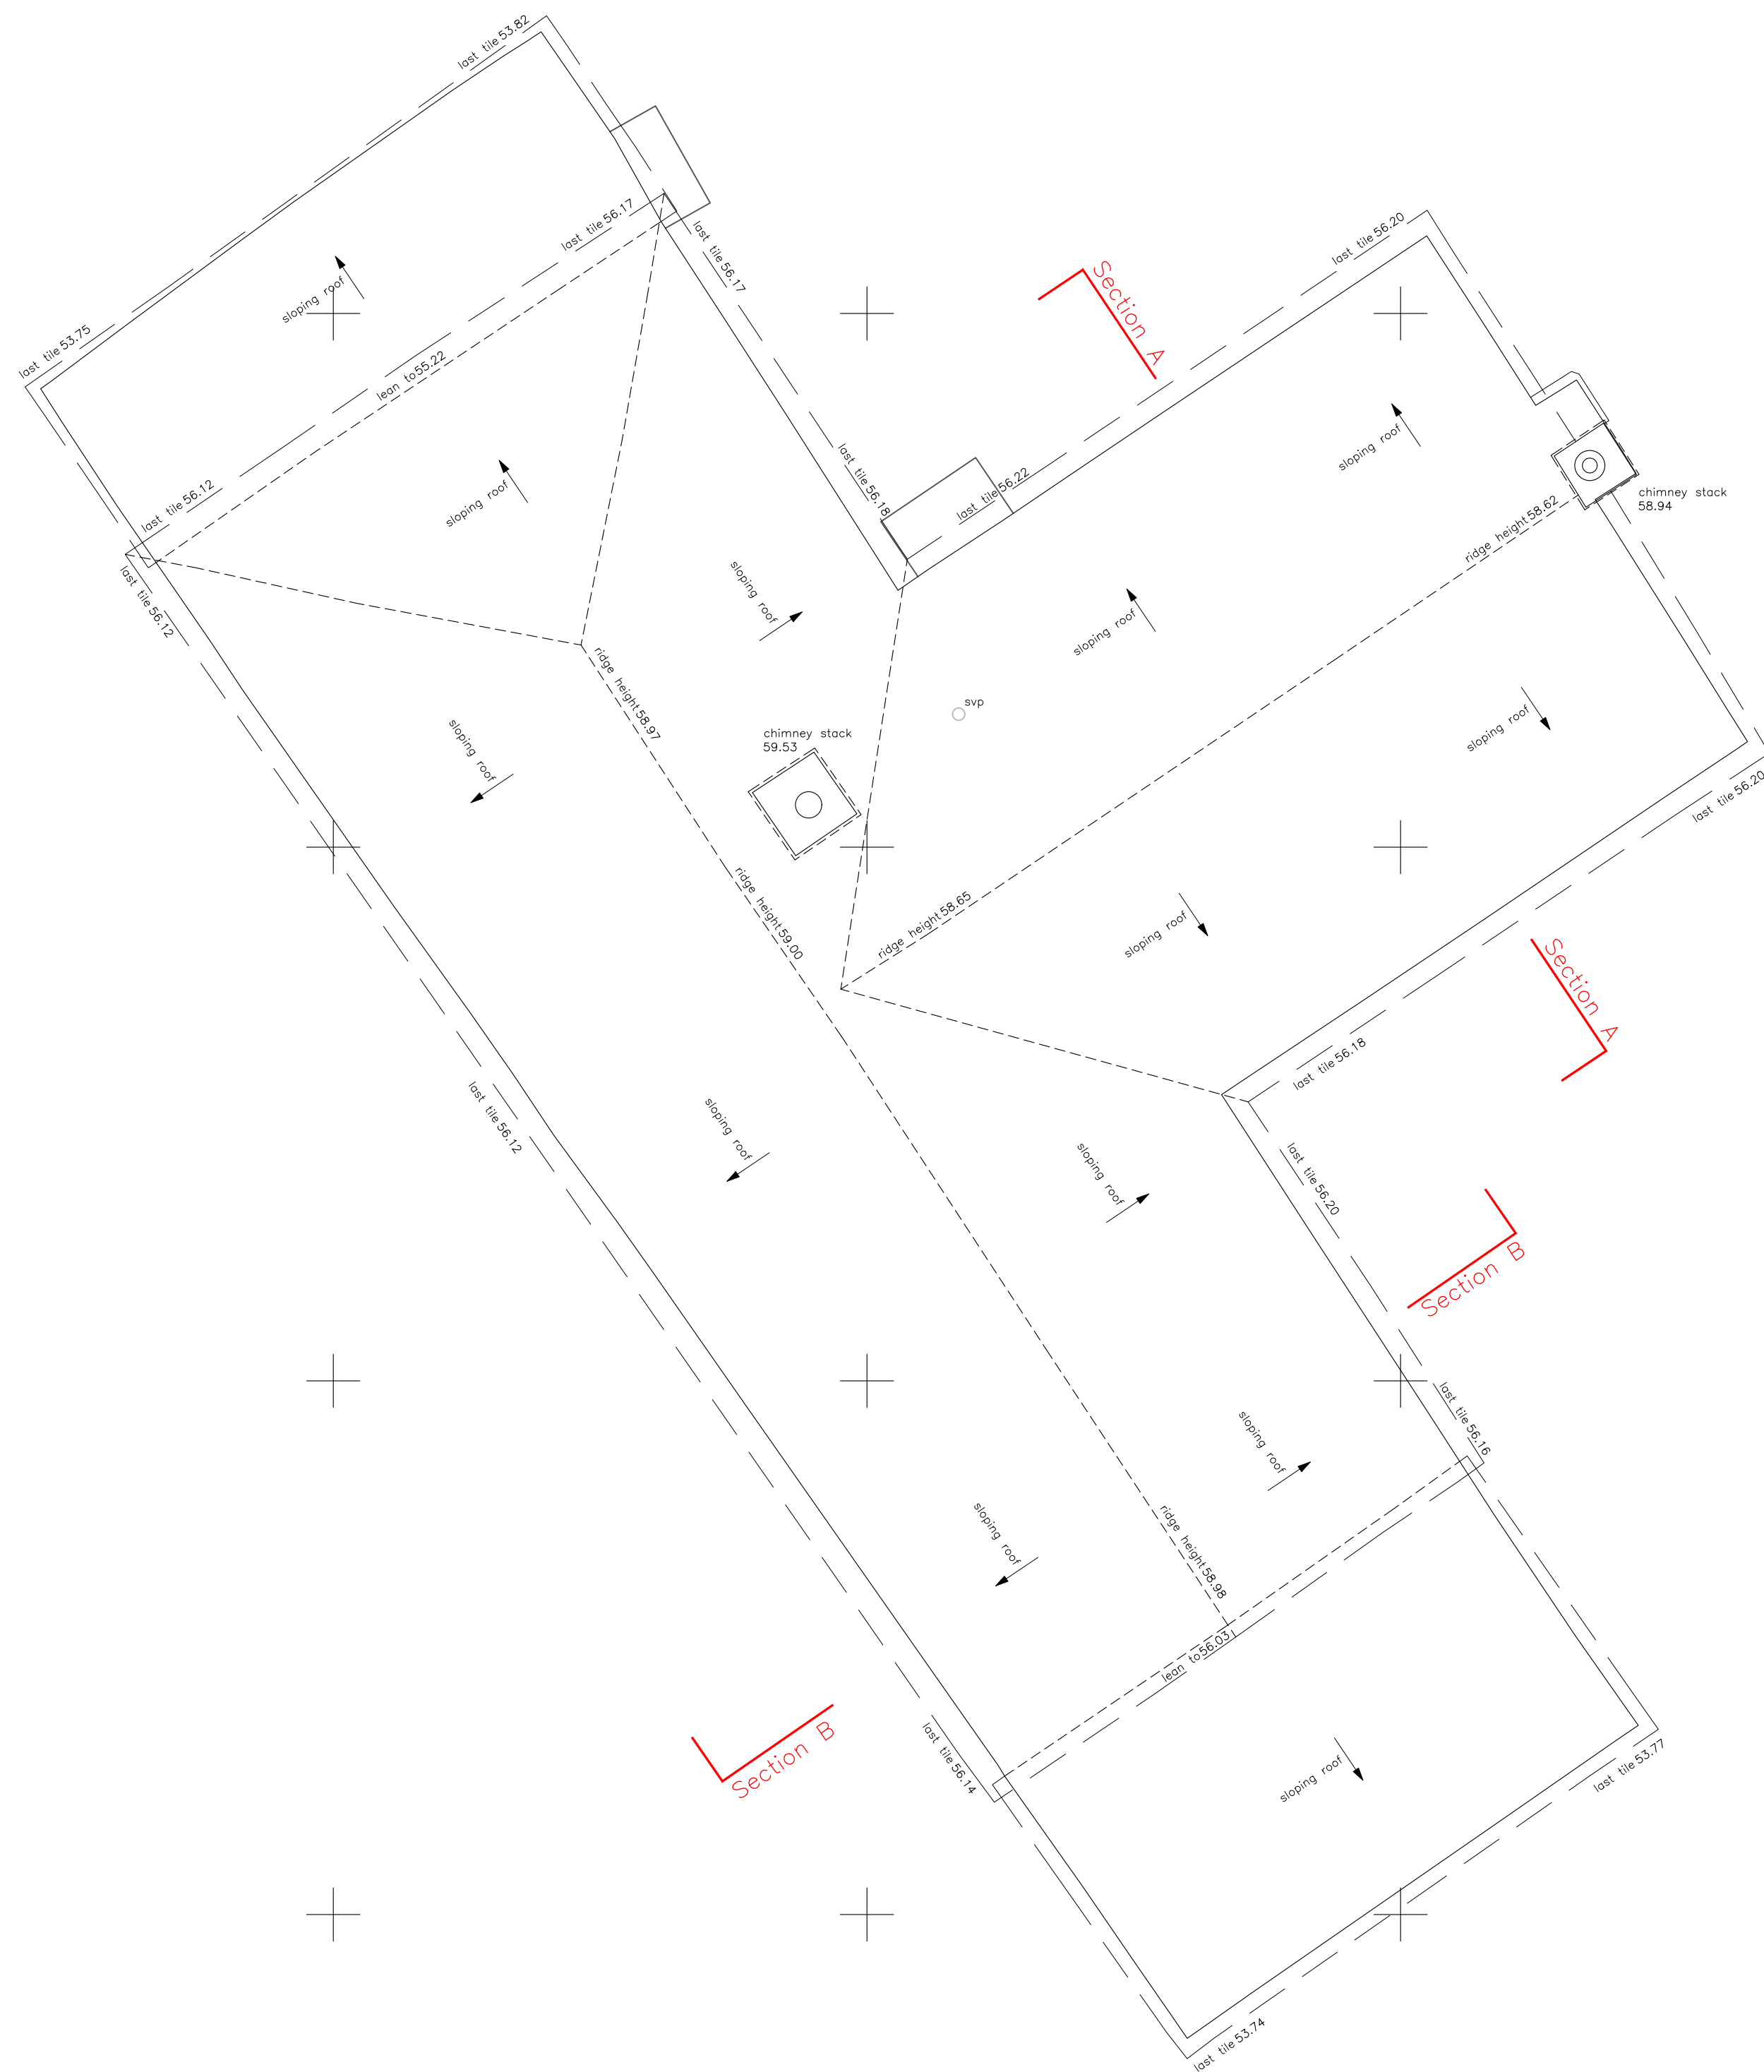


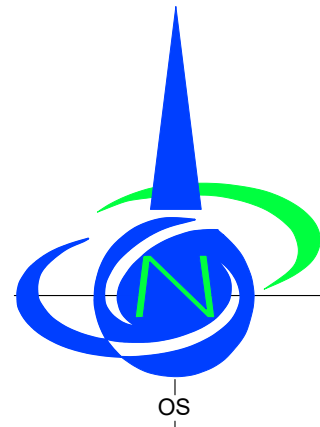

Scale 1 : 50

Key	
cl = ceiling level	o/h = overhead
dc = door cill	u/s = underside of
dh = door head	u/sb = underside of beam
fl = floor level	wh = window head
gl = ground level	wc = window cill

Linetypes	
Beam overhead	----
Building overhead	- - - - -
Ceiling	=====
Cupboard/Shelf	=====
Door	=====
Duct/Boxing	=====
Roof Edge/Last Tile	=====
Level	147.87
Manhole	□ ○
Pipe	=====
Ridge	-----
Step	=====
Wall	=====
Window	=====
Window overhead	- - - - -
Grid Cross	+

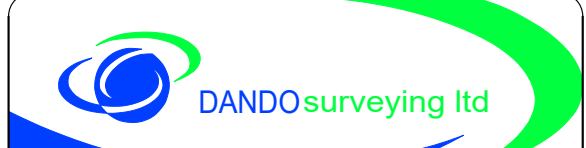

DANDOSurveying Ltd

Land & Measured Building Surveyors

27-29 New Street
Charfield
Wotton under Edge
South Glos.
GL12 8ES

Tel: 01453 845360
www.dandosurveying.co.uk
enquiries@dandosurveying.co.uk

Project Name:
The Old Farmhouse
9 Mill Lane, Poulshot, Wiltshire SN10 1SA

Drawing Title:
Existing Roof Plan

Client:
Fowler Architecture & Planning

Date: 14th October 2025		Scale: 1:50 @ A1	
Grid Orientation North GPS		Sheet ID MF04dmpouRP	Rev None
Site Level Datum OS GPS		Surveyed By SP	Drawn By EK
			
			