






1/100 - Existing Roof plan

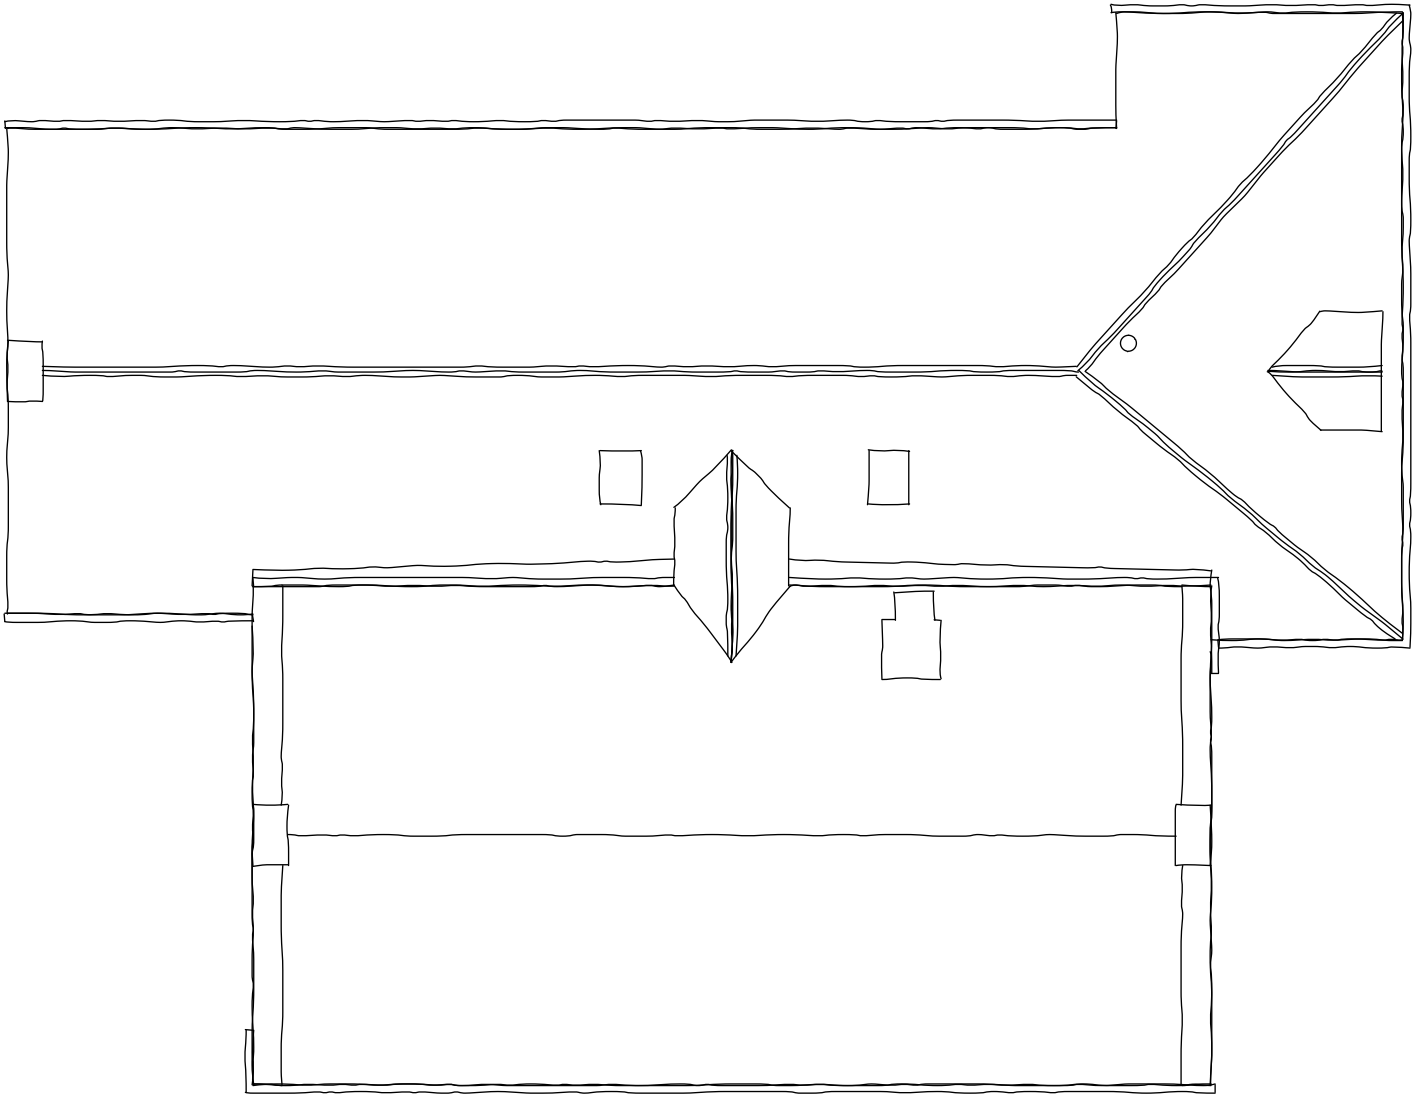

1/100 - Existing West Elevation

 

1/100 - Existing South Elevation

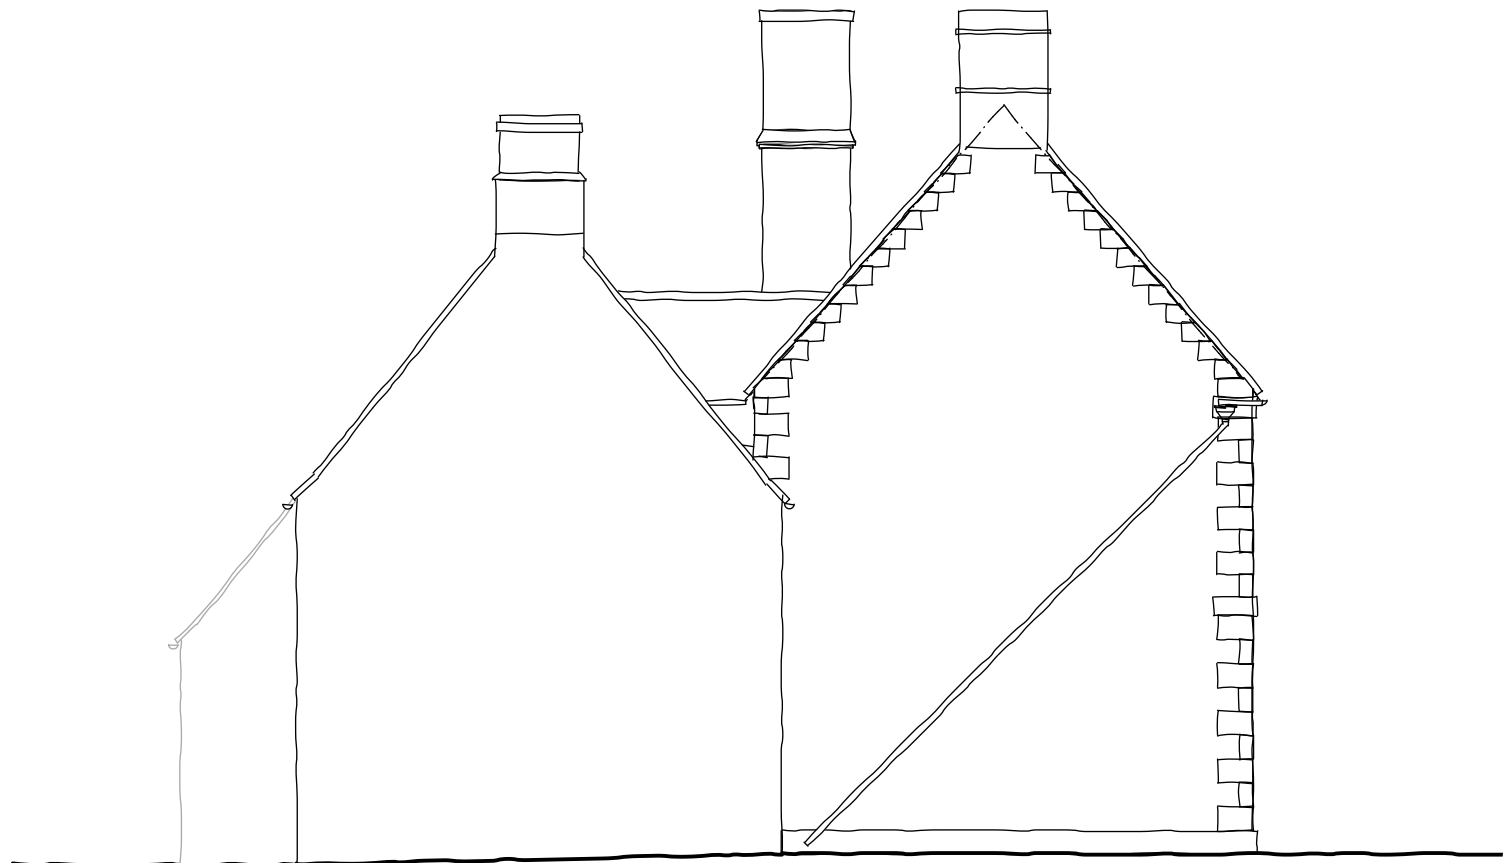

1/100 - Existing North Elevation



1/100 - Existing East Elevation



Existing South East birds eye view.



Existing South West birds eye view.



Existing North West birds eye view.

This drawing is the copyright of PKA Architects Ltd.
Registered in England and Wales No 8605083.
Do not rely on Scaled Dimensions - work to figured dimensions only. If in doubt - ASK.
All dimensions to be checked on site by contractor
Work to existing building features where appropriate
Any OS copyright data on this drawing is reproduced under license

Date	No.	Revision	Notes
------	-----	----------	-------



PKA Architects Ltd
Featherbrook, Whitley Road, Potters, Devizes, Wiltshire SN10 5TD
tel 01380 725688 tom@pka-architects.com www.pka-architects.com

Project Title

Roof Works

Address

Baldham House, Seend, SN12 6PW.

Client

Hannah Gay

Sheet Title

Existing GA Drawings

Scale

1:100 @A1

Drawn By

SW

Date

05/11/2025

Project ID

2156

Stage

EX-001

Sheet No.

Revision

Status

PRELIMINARY

File Name

GA Drawings.vwx

Stage Key

EX - Existing

SK - Sketch

PL - Planning

WD - Working

DR - Drawings

BR - Building

Regulations

TN - Tender

CN - Construction

AB - As Built