




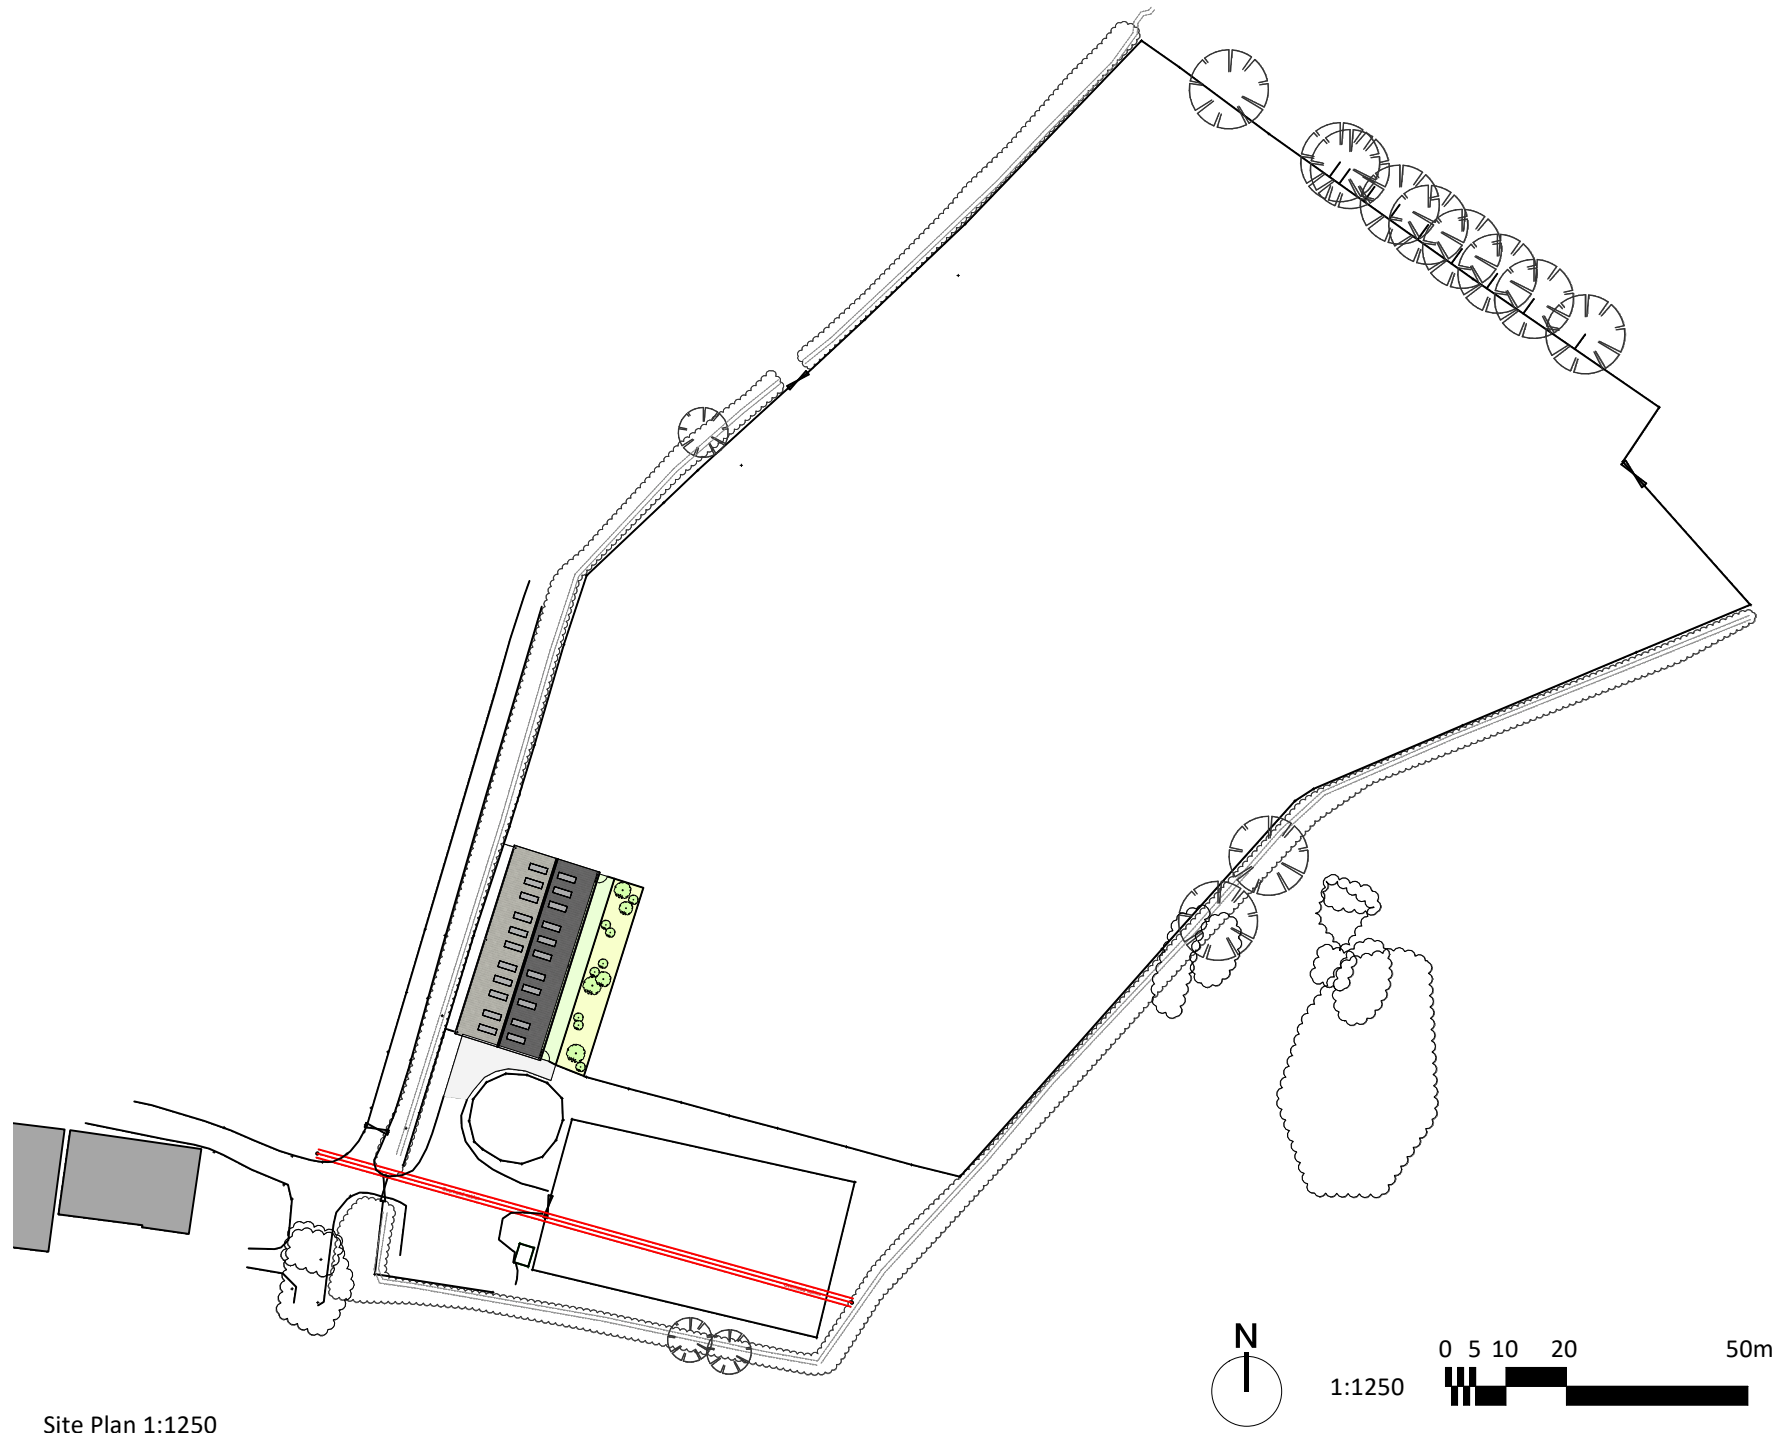


Site Plan 1:1250

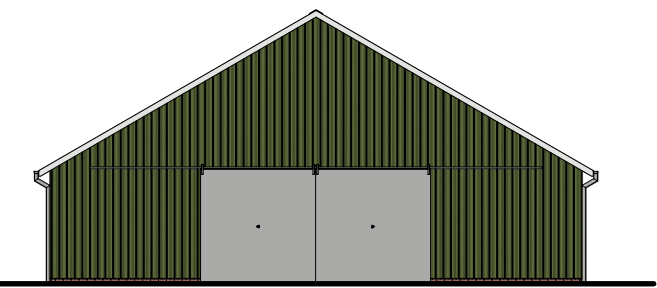


South Elevation 1:200

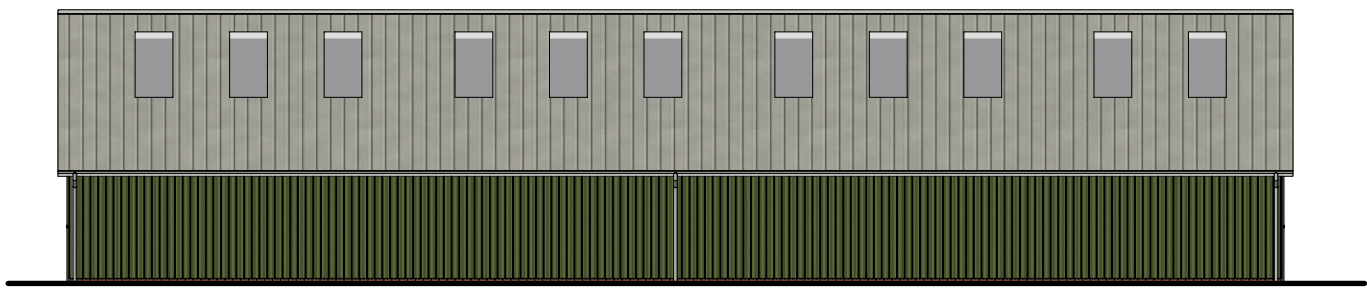


West Elevation 1:200

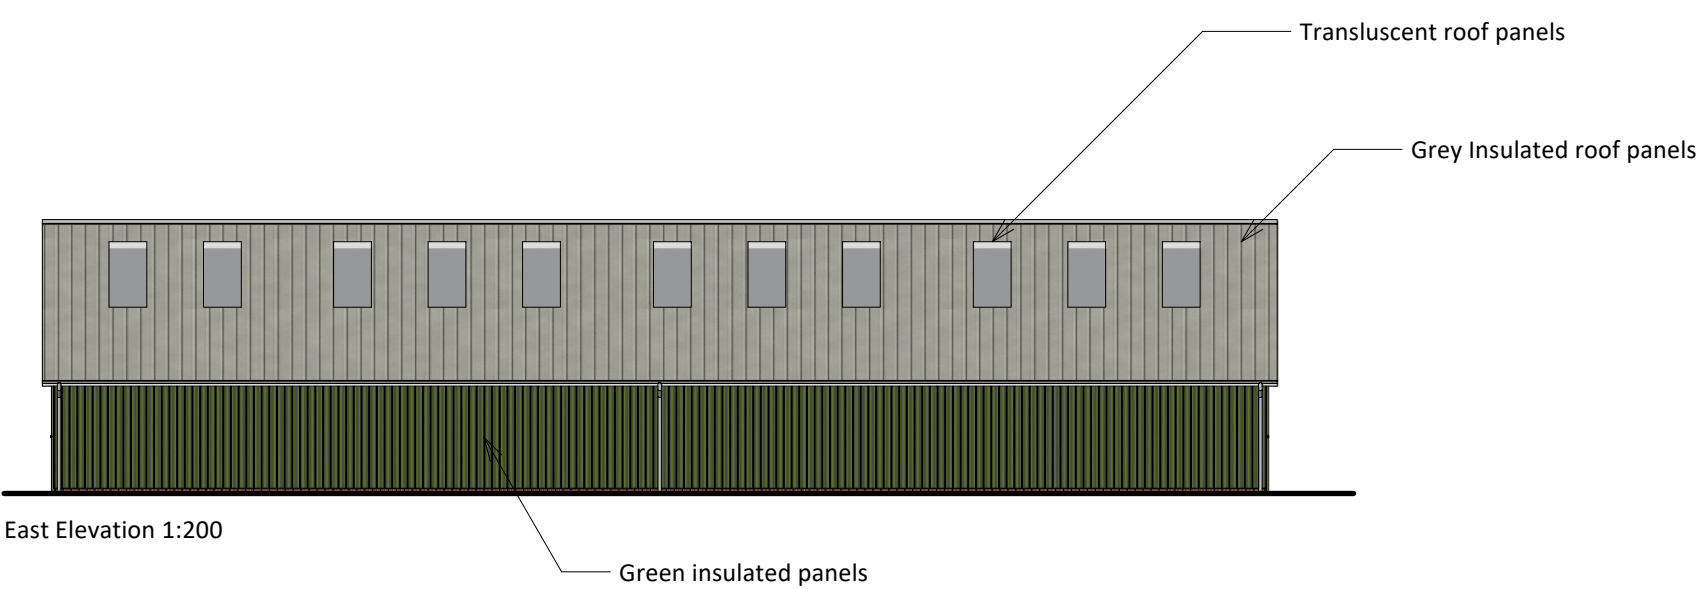

East Elevation 1:200

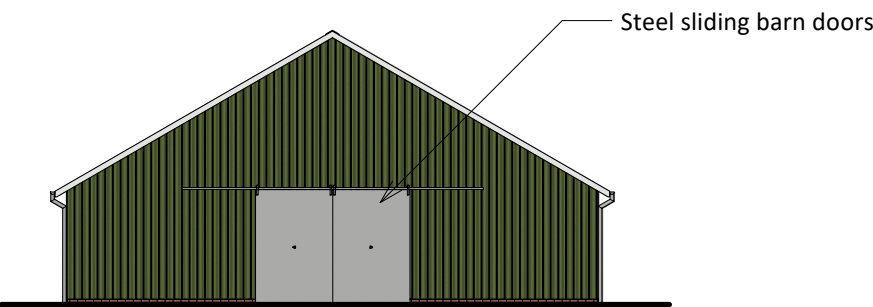

North Elevation 1:200

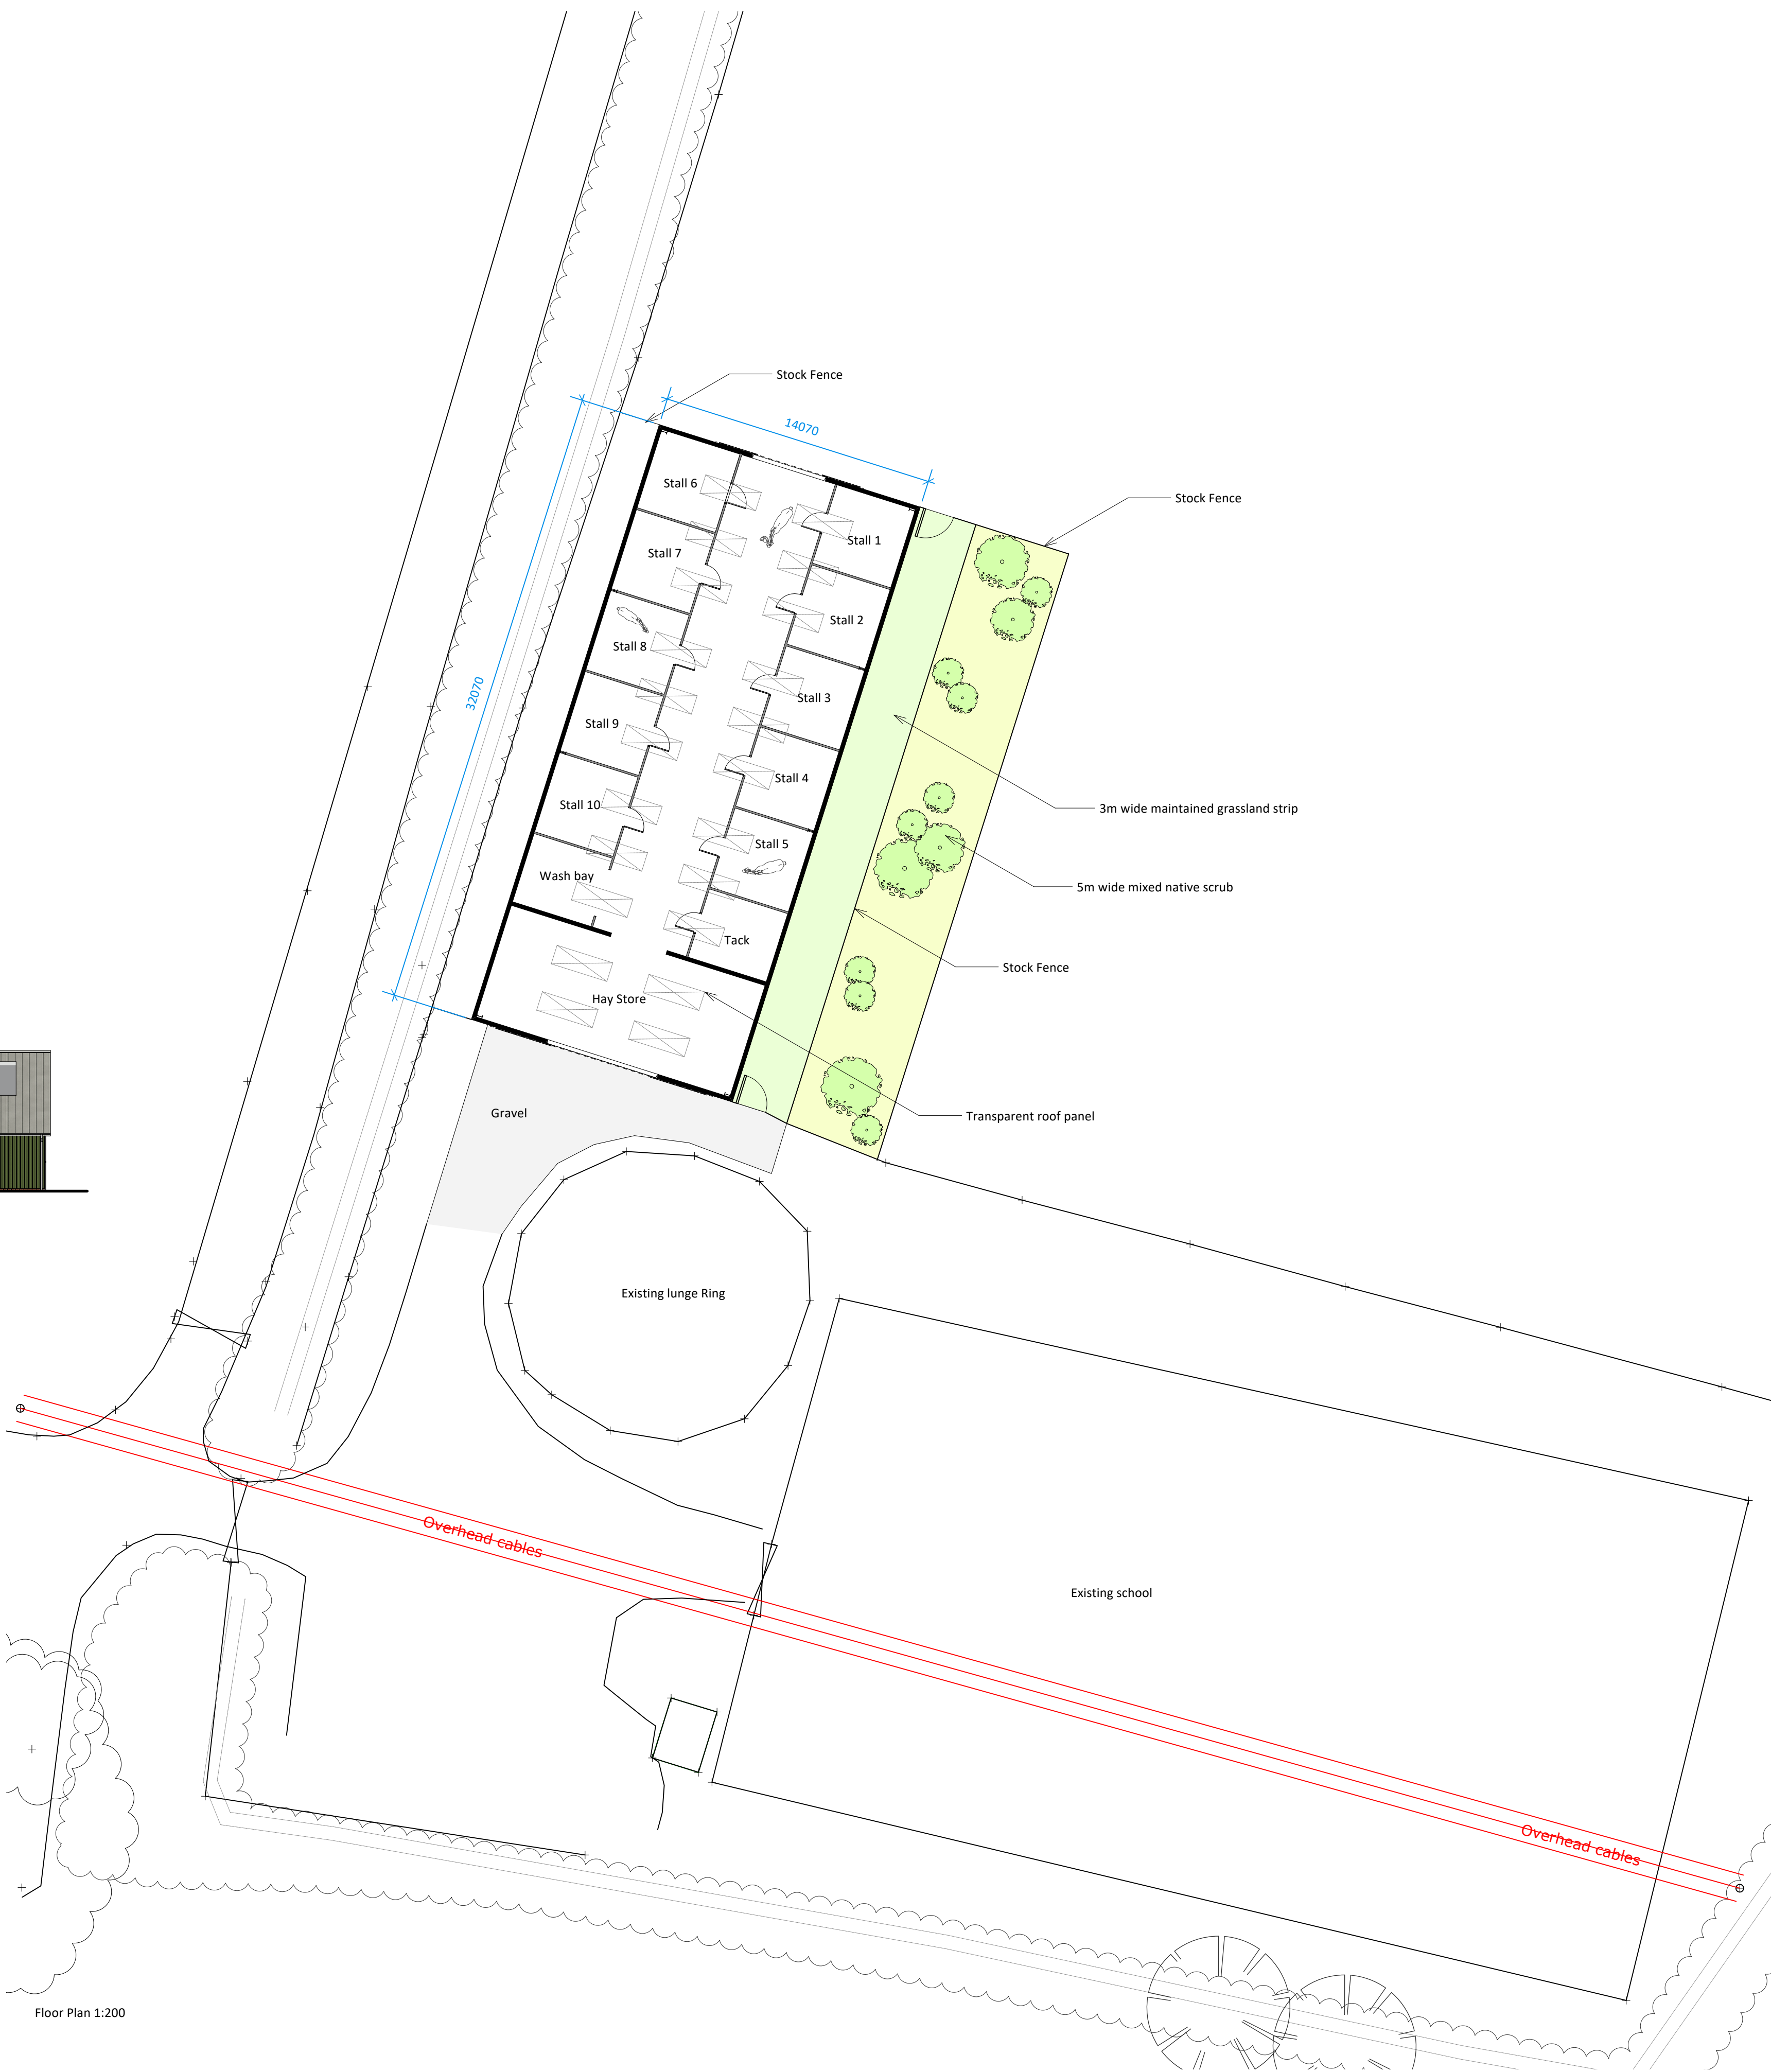

Floor Plan 1:200



This drawing is the copyright of PKA Architects Ltd.
Registered in England and Wales No 8605083.
Do not rely on Scaled Dimensions - work to figured dimensions only. If in doubt - ASK.
All dimensions to be checked on site by contractor
Work to existing building features where appropriate
Any OS copyright data on this drawing is reproduced under license

Date	No.	Revision Notes
28/10/2025	A	Dimensions and materials added

PKA
ARCHITECTS

PKA Architects Ltd
Featherbrook, Whitley Road, Potters, Devizes, Wiltshire SN10 3TD
tel 01380 725688 tom@pka-architects.com www.pka-architects.com

Project Title
American Barn

Address
Mill Farm, Blackland, Calne SN11 8PR

Client
Mr and Mrs Raven

Sheet Title
Proposed Design

Scale
1:1250/1:200 @A1

Drawn By
tk

Date
15/10/2025

Project ID
2152

Stage
PL-001

Revision
A

Status
PRELIMINARY

File Name
2152 - DESIGN.vwx

Stage Key
EX - Existing
SK - Sketch
PL - Planning
WD - Working
DR - Drawings
BB - Building
Regulations
TR - Tender
CN - Construction
AB - As Built