




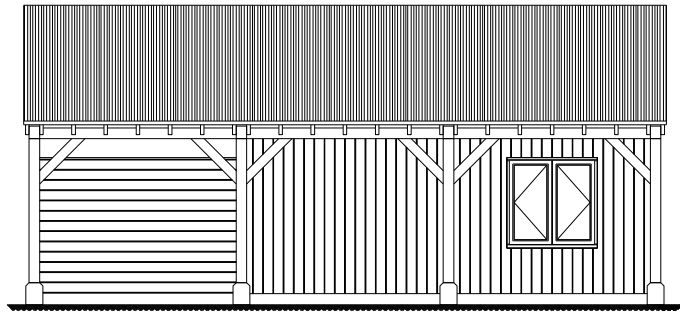


EAST ELEVATION

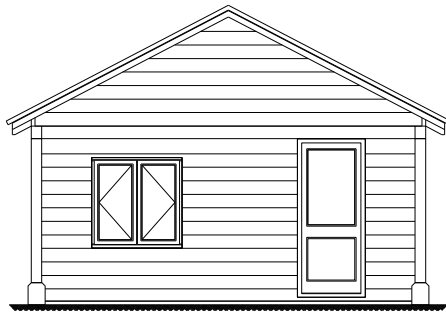



SOUTH ELEVATION

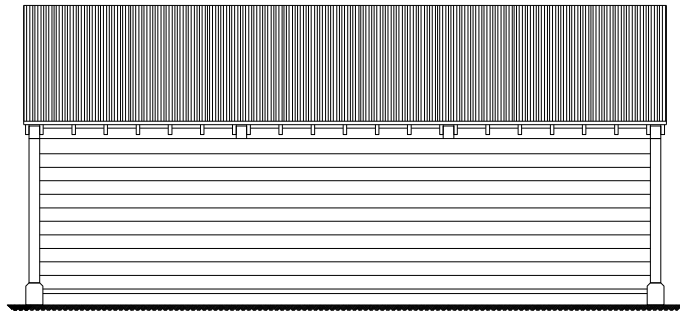

WEST ELEVATION

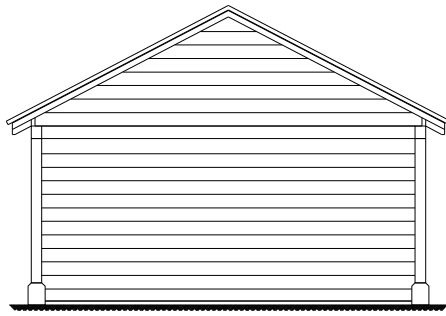

NORTH ELEVATION

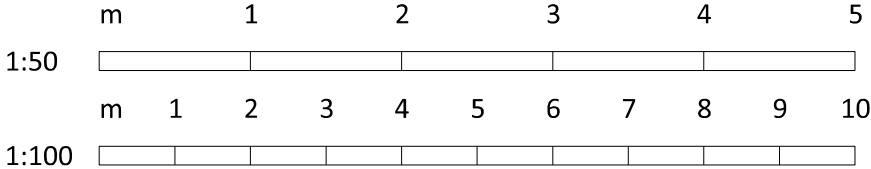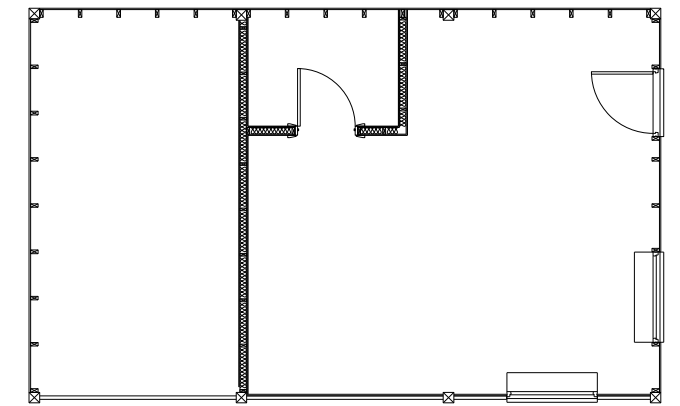

E	
D	
C	
B	
A	
Rev Date	Notes



TOWN AND COUNTRY PLANNING DEVELOPMENT CONSULTANTS

LPC (TRULL) LTD.,
TRULL, TETBURY, GLOUCESTERSHIRE GL8 8SQ
Tel: 01285 841433 email: admin@lpctrull.com

Client Mr S Pethers	
Project Proposed Extension to Garage Manor Lodge Leigh Road Holt	
Drawing As Existing	Scale 1:100 @ A3
Drawing Number LPC 3512 EX 03	