




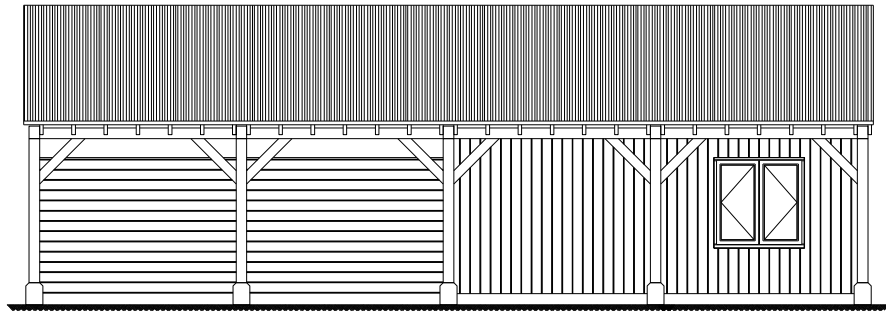


EAST ELEVATION

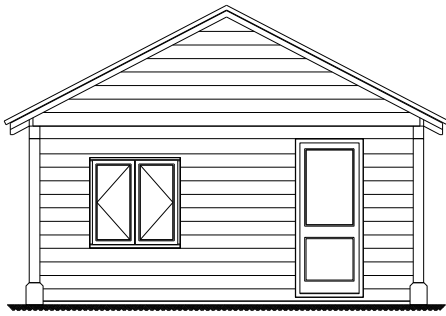



SOUTH ELEVATION

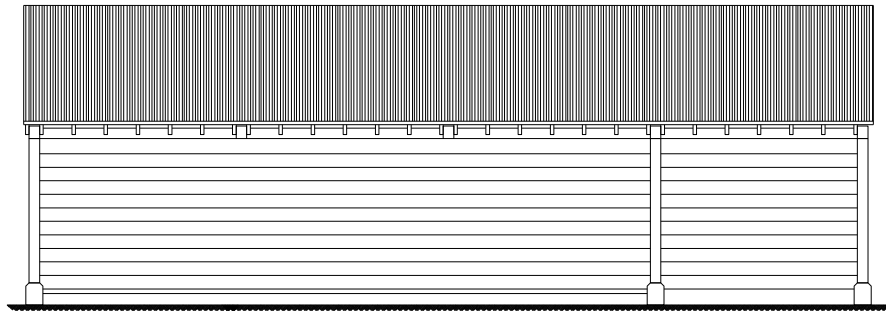

WEST ELEVATION

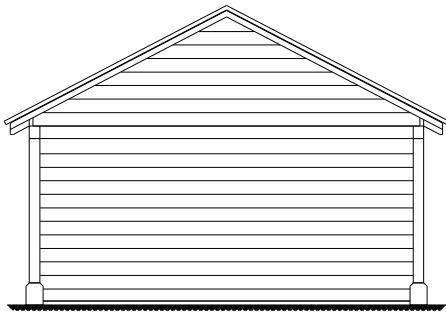

NORTH ELEVATION

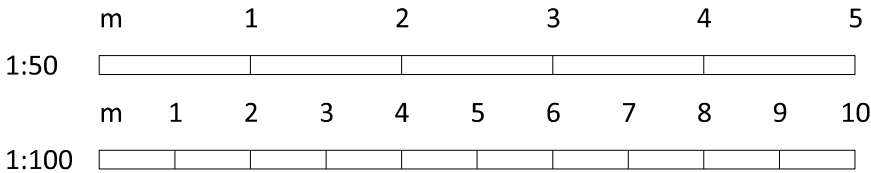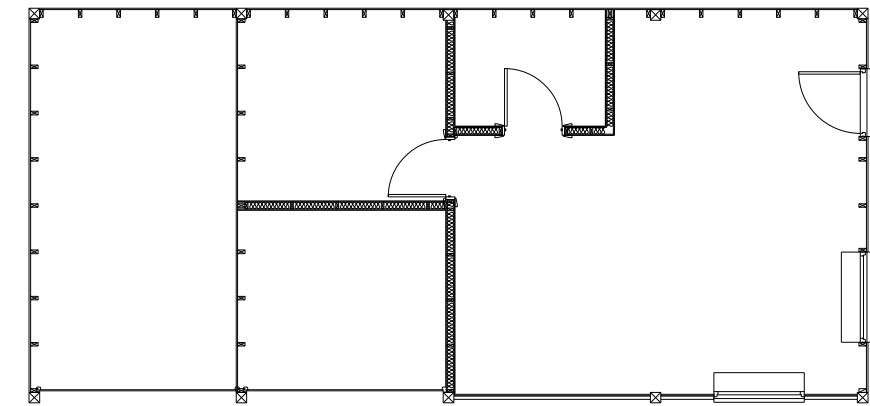

E	
D	
C	
B	
A	
Rev Date	Notes
 TOWN AND COUNTRY PLANNING DEVELOPMENT CONSULTANTS LPC (TRULL) LTD., TRULL, TETBURY, GLOUCESTERSHIRE GL8 8SQ Tel: 01285 841433 email: admin@lpcrull.com	
Client Mr S Pethers	
Project Proposed Extension to Garage Manor Lodge Leigh Road Holt	
Drawing As Proposed	
Date Sept 25	Scale 1:100 @ A3
Drawing Number LPC 3512 PR 03	