

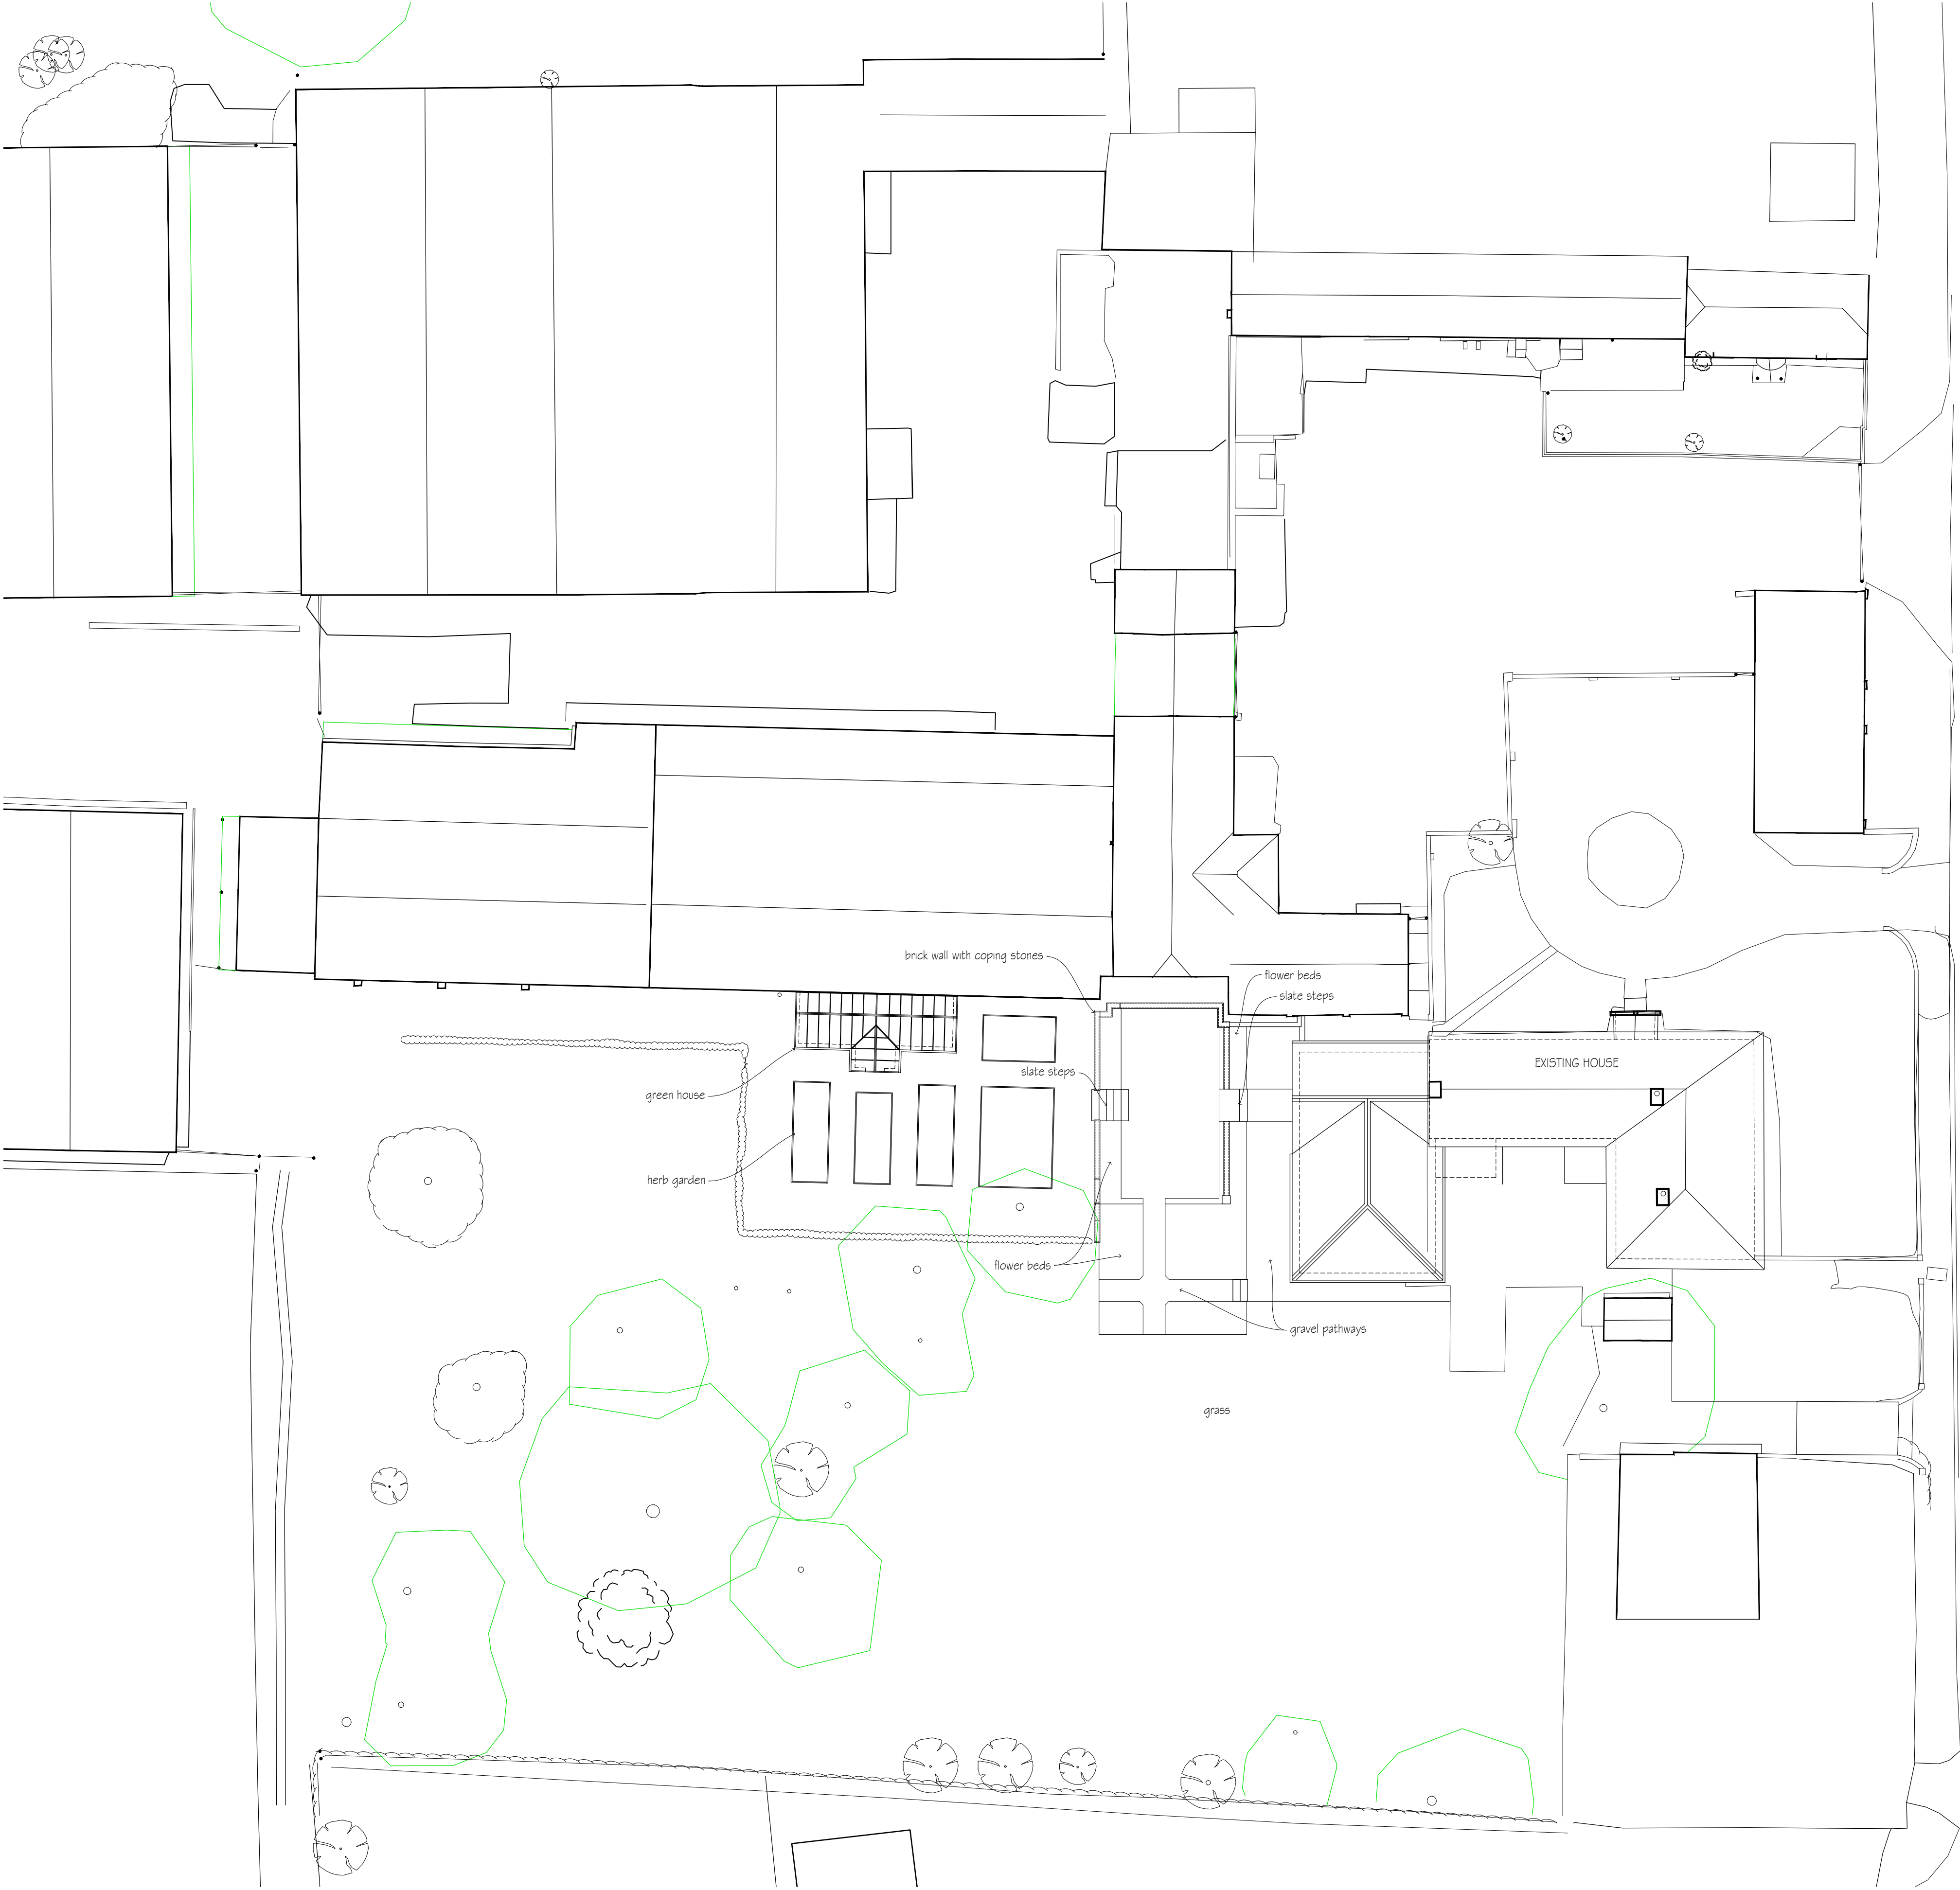


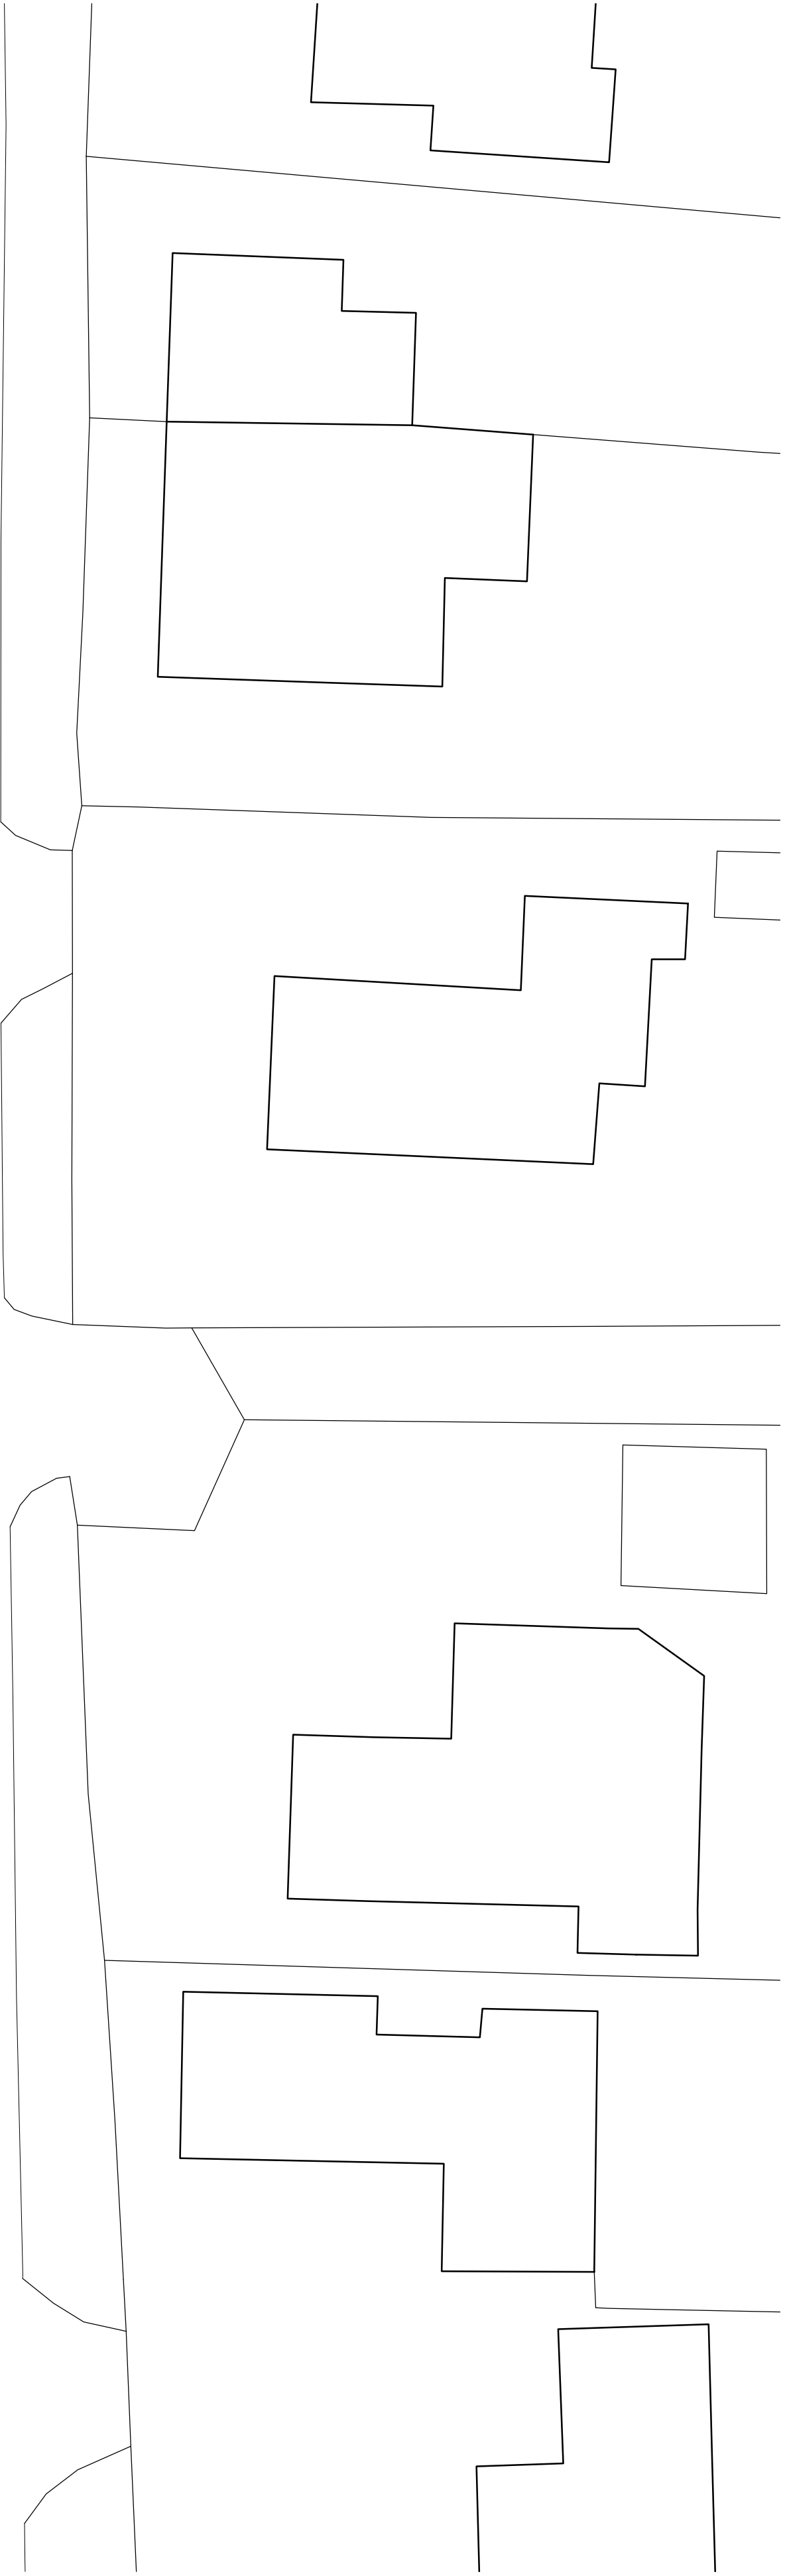

SITE PLAN
1:200

 

revisions	initial	date
-----------	---------	------

Contractors, Sub Contractors and Suppliers are to check all relevant dimensions and levels of site and buildings before commencing any shop drawings or building work.

This drawing is copyright and may not be reproduced in any part of form without the written consent of Fowler Architecture and Planning

project
MANOR FARM
Chirton

drawing
Site Plan
Greenhouse and
New Terrace

scale
1:200 @A1


drawn by
DB

date
Nov '25

221208-135

drawing no

rev

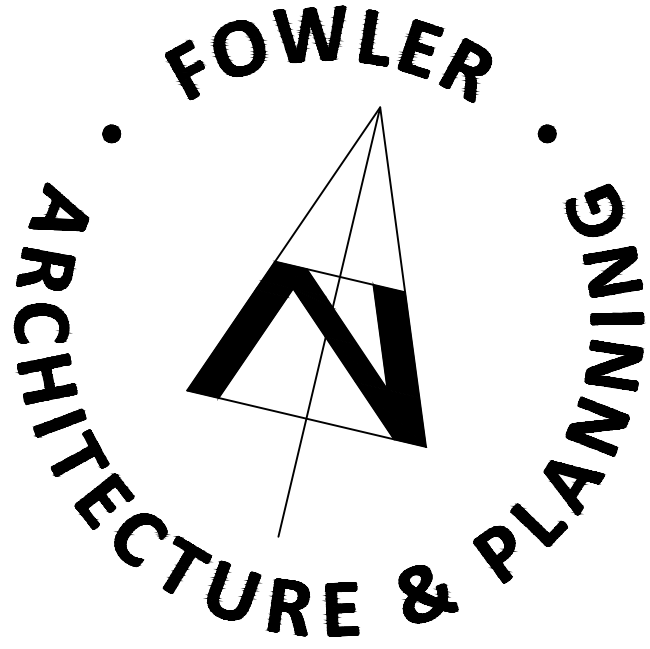

39 High Street
Pewsey
Wiltshire
SN9 5AF
tel (01672) 569444
fax (01672) 569488
enquiries@faap.co.uk