



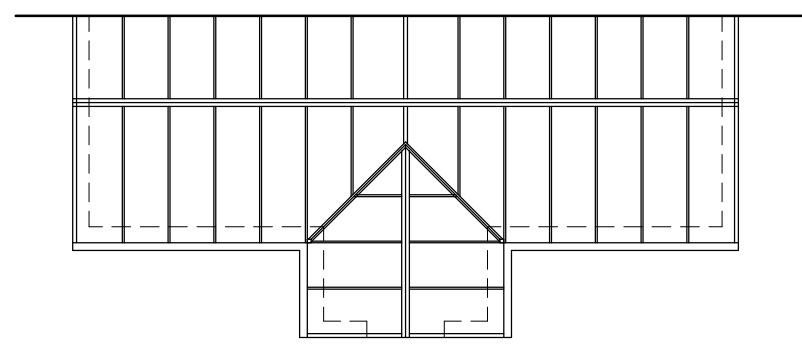


ROOF PLAN

1:100

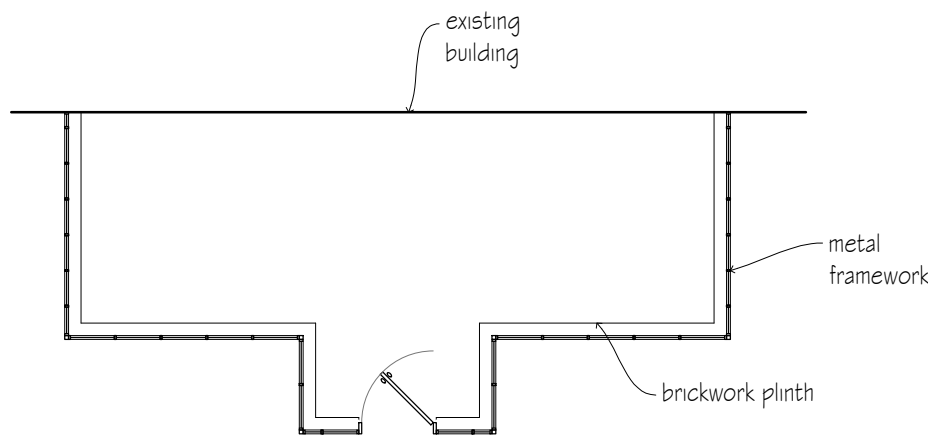

PLAN

1:100

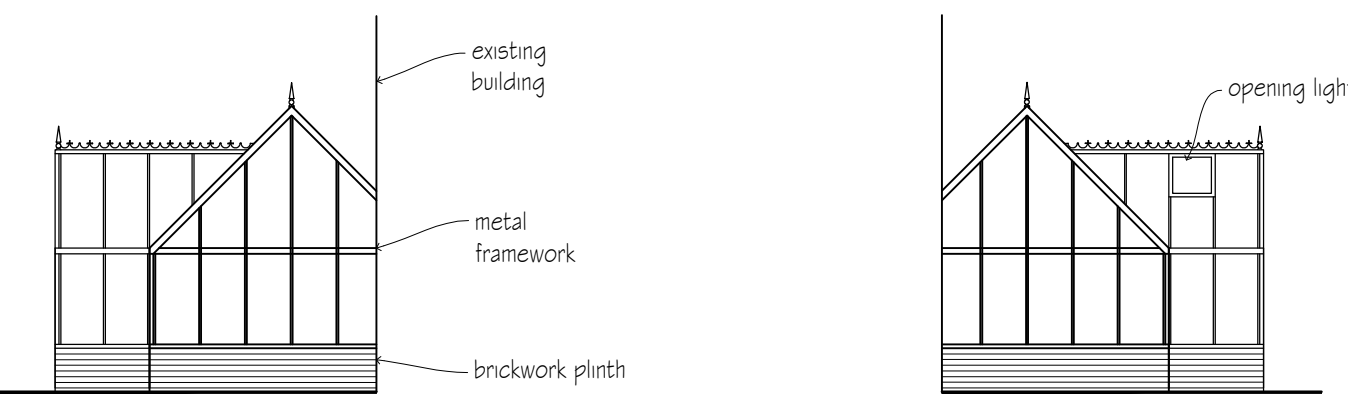


EAST ELEVATION

1:100


WEST ELEVATION

1:100

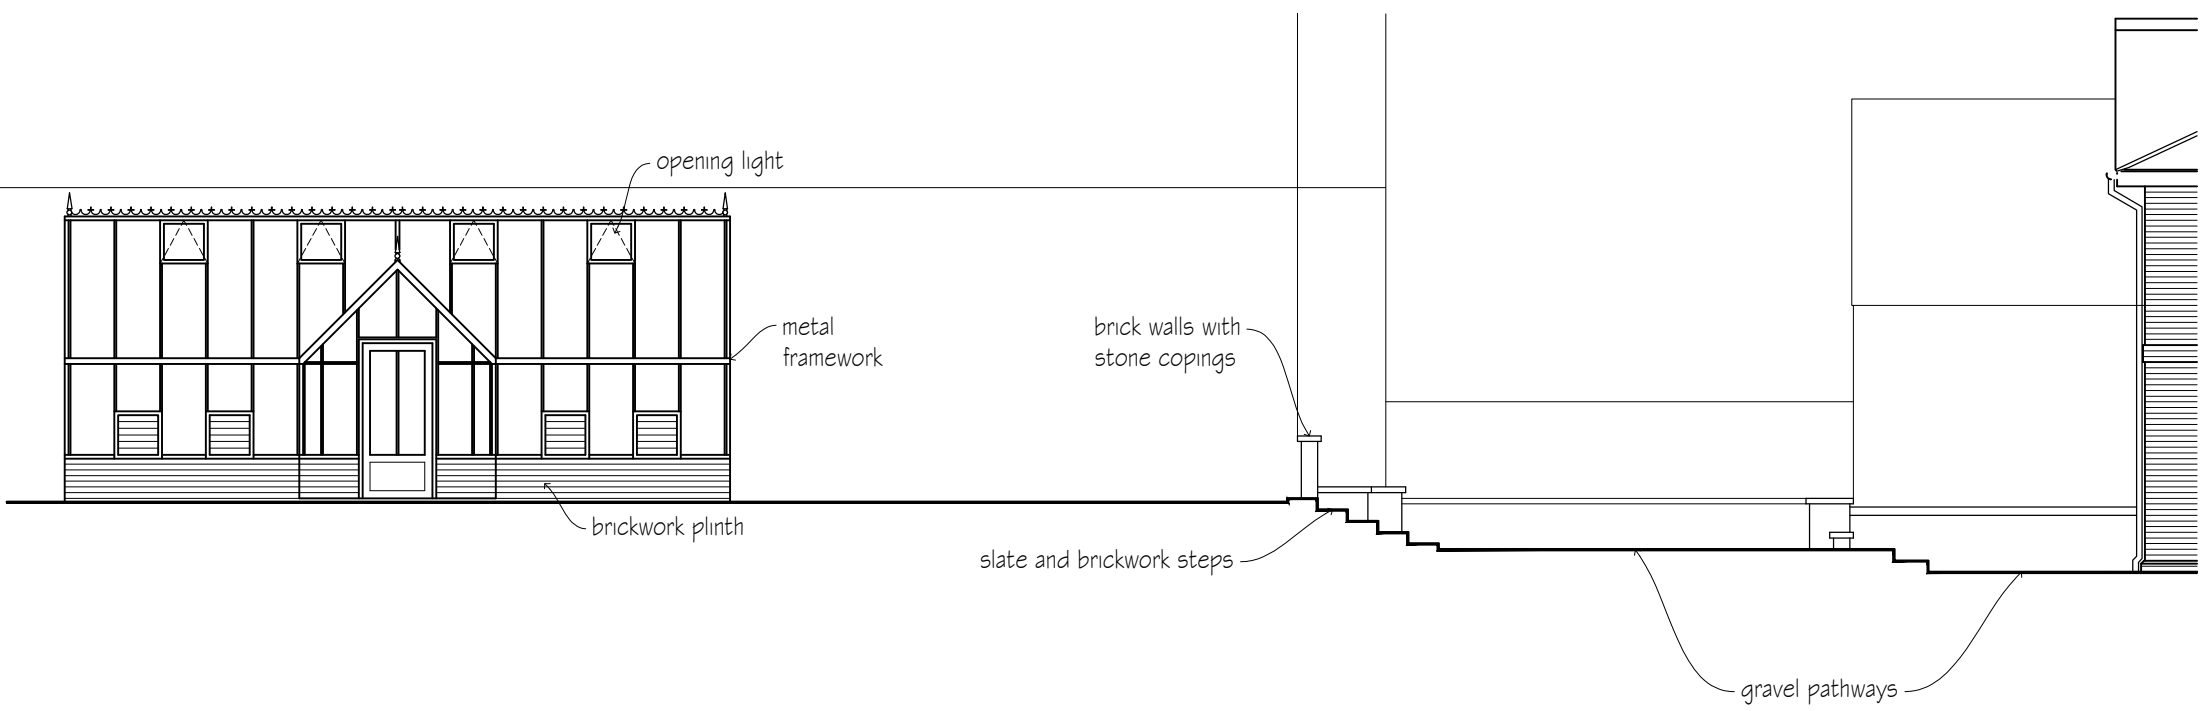

SOUTH ELEVATION

1:100

 

revisions initial date

Contractors, Sub Contractors and Suppliers are to check all relevant dimensions and levels of site and buildings before commencing any shop drawings or building work.


This drawing is copyright and may not be reproduced in any part of form without the written consent of Fowler Architecture and Planning

project
MANOR FARM
Chirton

drawing
Green House

scale 1:100 @A1 drawn by DB date Nov '25

221208-136 drawing no rev

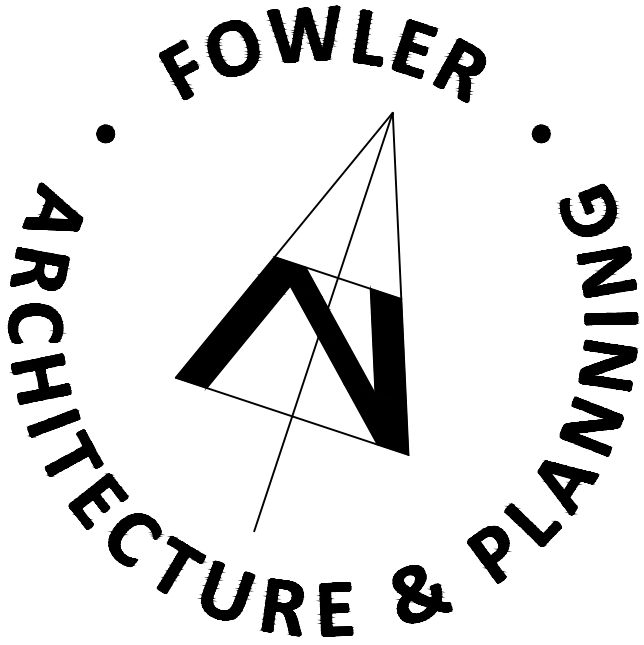

39 High Street
Pewsey
Wiltshire
SN9 5AF

tel (01672) 569444
fax (01672) 569488
enquiries@faap.co.uk