



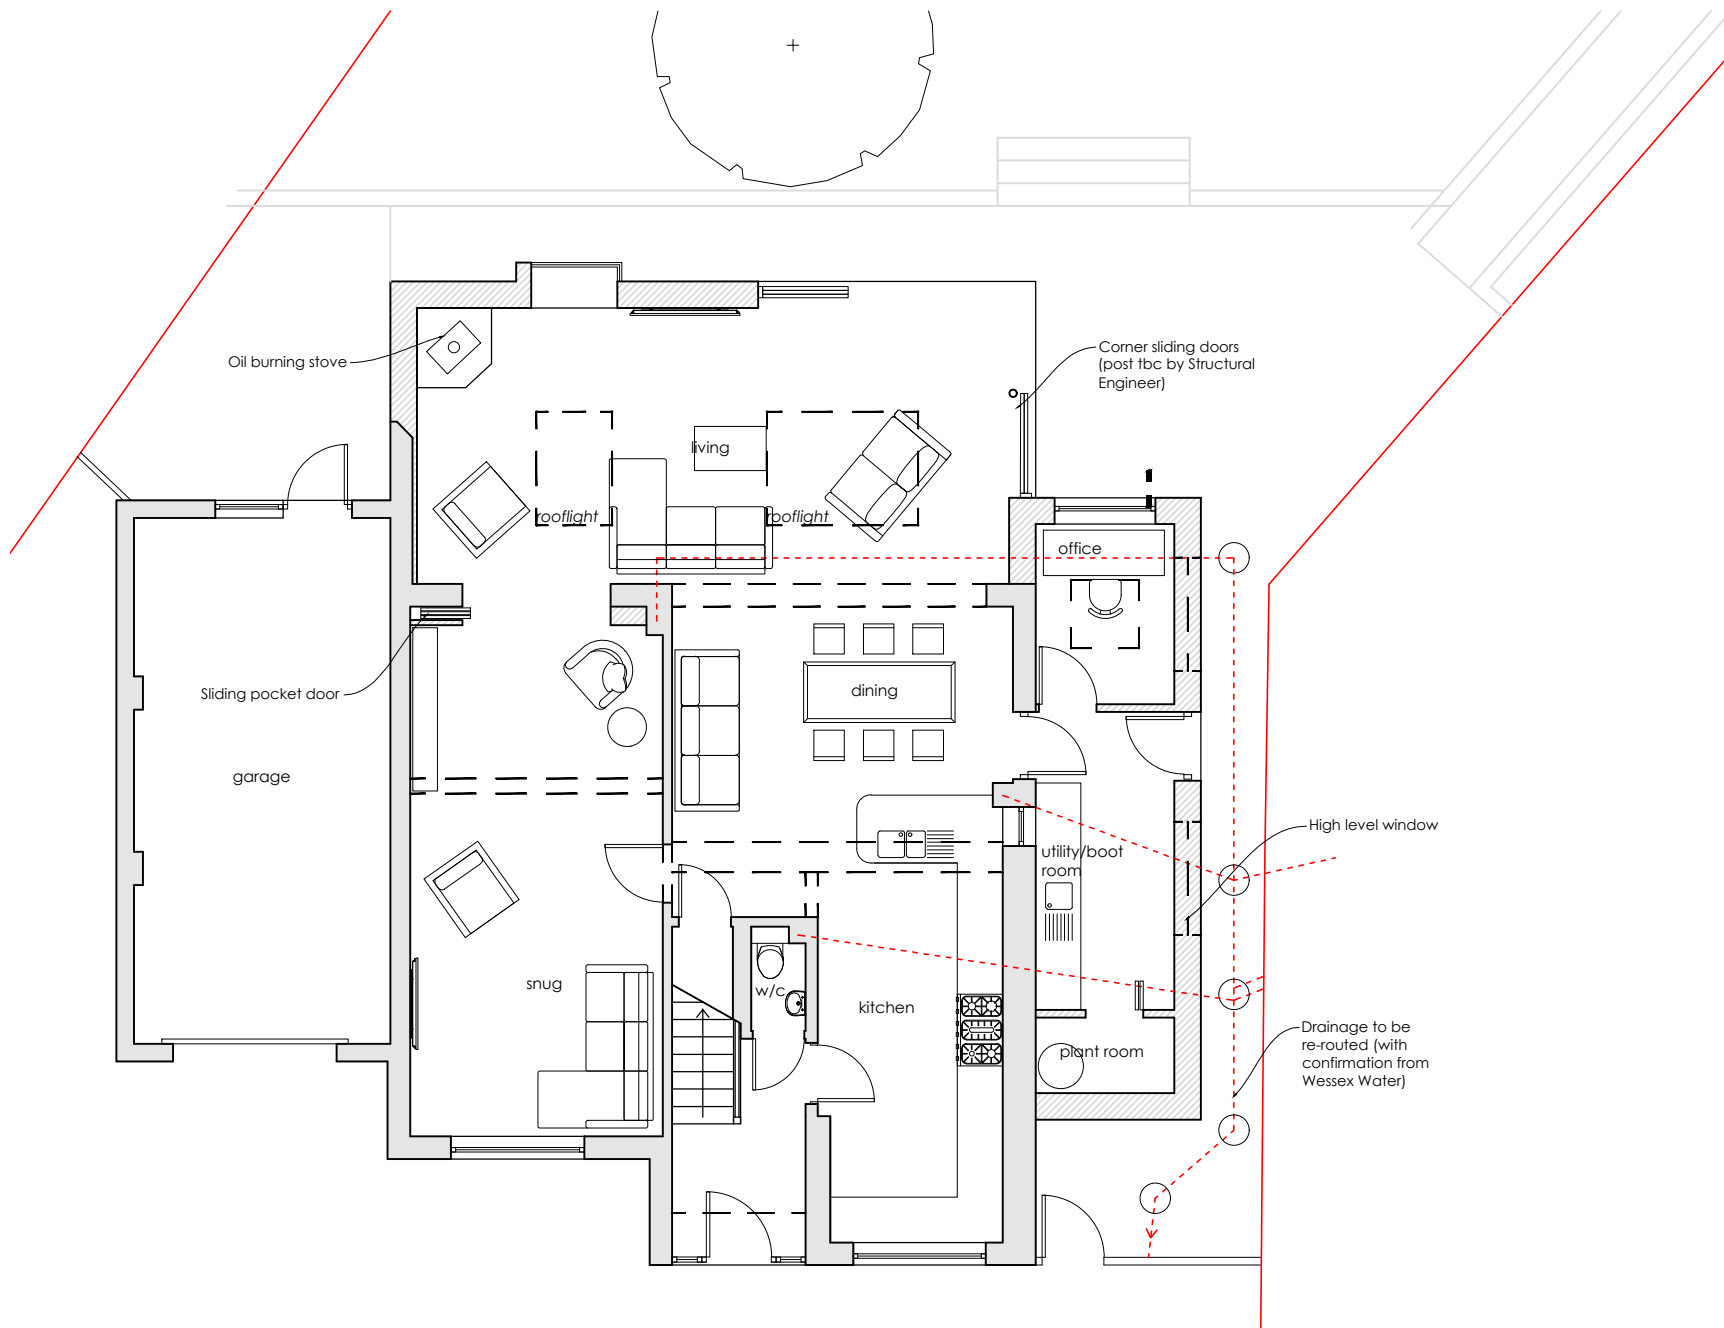

GROUND FLOOR PLAN

SCALE 1:100

All dimensions and levels to be checked on site

 

Chartered Institute of
Architectural Technologists
Registered Practice

Party Wall Etc Act 1996

The works indicated on these drawings may be within the provisions of the Act. It is the building owner's responsibility to serve the requisite notice(s) to adjoining owners and otherwise comply with the Act.

Responsibility is not accepted for errors made by others scaling from this drawing. All discrepancies should be reported to Western Building Consultants

Copyright: 2025 Western Building Consultants. This document and the design are the copyright of Western Building Consultants. This drawing is not to be used or copied without written authorised consent



DRAWING:

Proposed Ground Floor Plan

PROJECT:

64 Bobbin Lane, Westwood,
Bradford-on-Avon, BA15 2DL

Date : 13/11/2025

Scale: 1:100 @ A4

Job No : 1240766

Drawn By: KF



Western House
2 Rush Hill, Bath
BA2 2QH

01225 789 307

enquiries@westernbuildingconsultants.co.uk

Drawing No: (3)004

Revision : -