

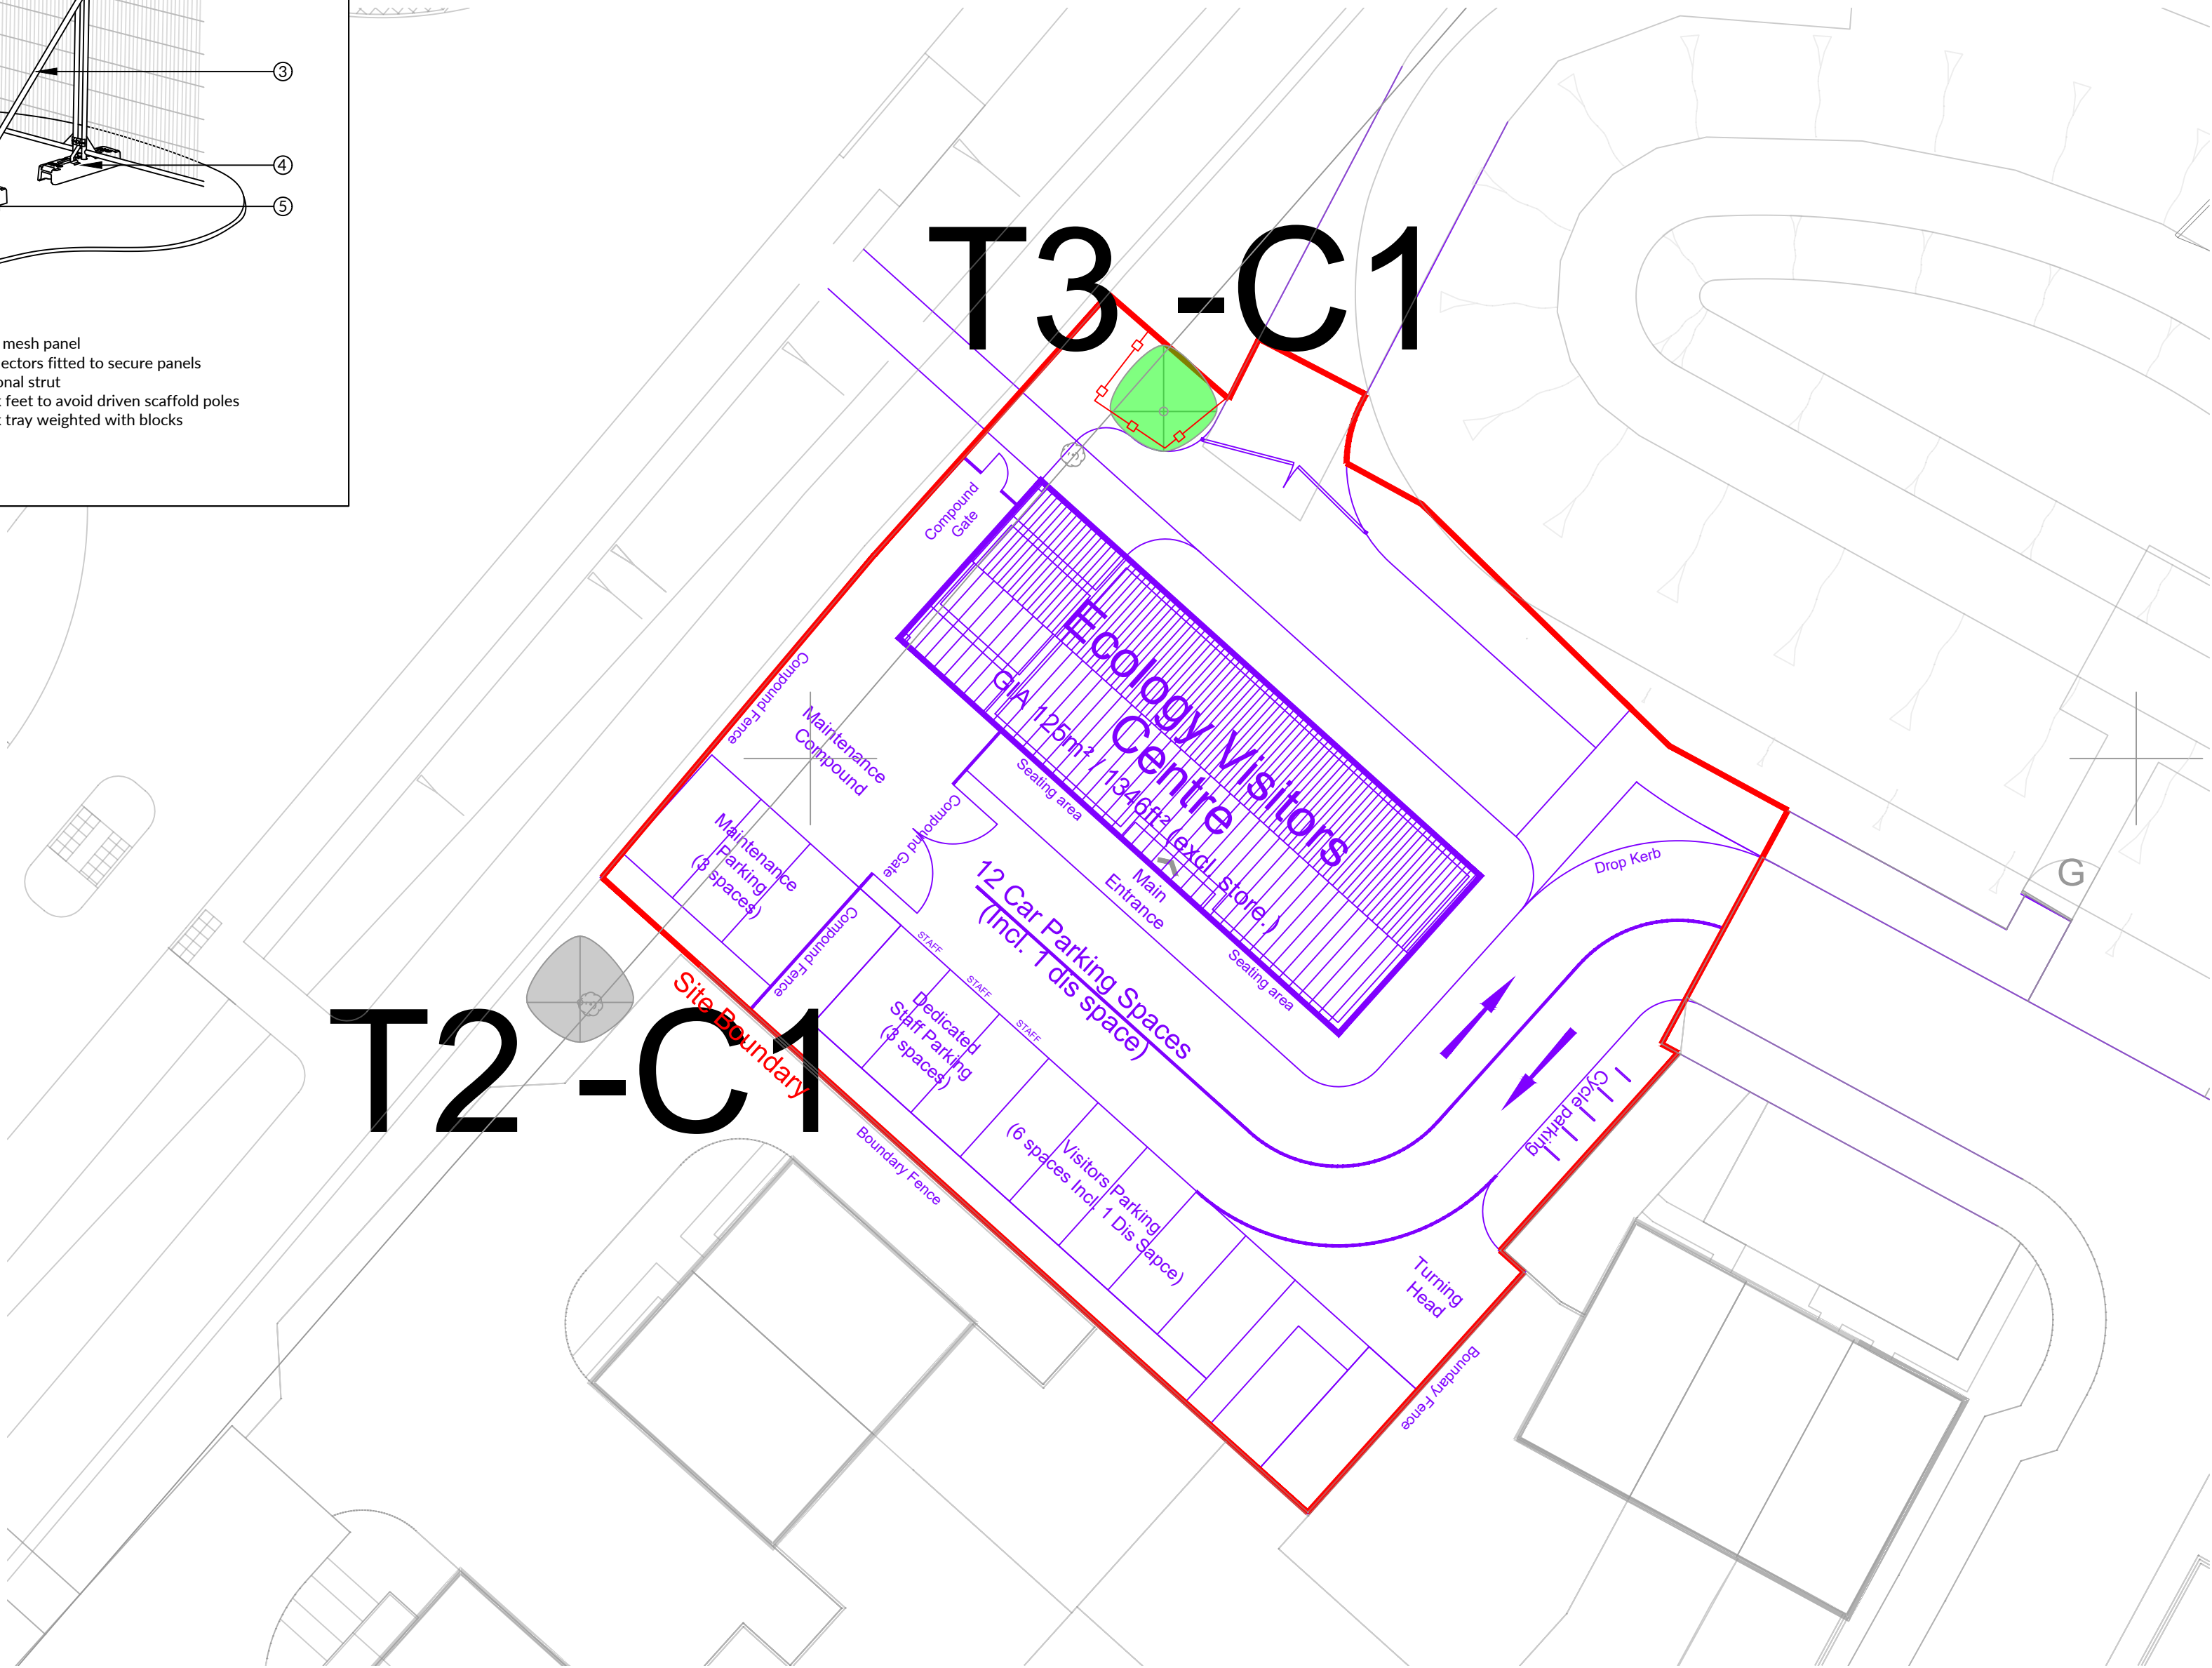


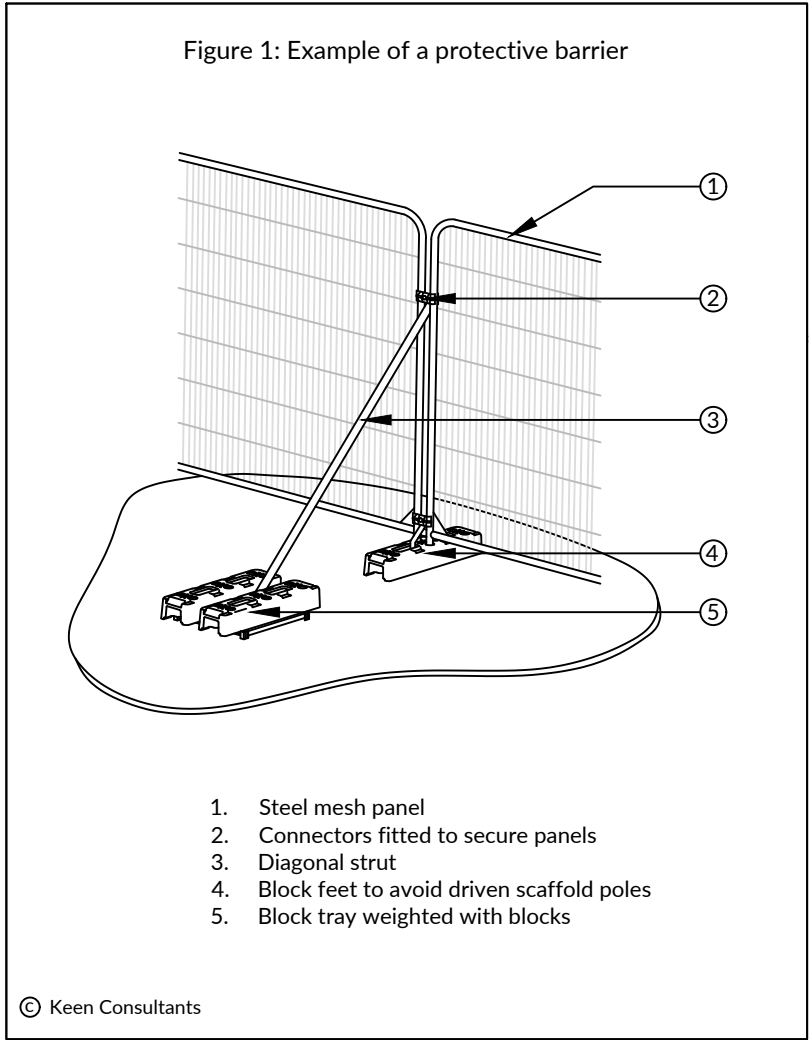

NORTH

 

NOTES

1. This tree survey information has been prepared for planning purposes only. Additional detail will be needed for foundation design.
2. The original of this drawing was produced in colour - a monochrome copy should not be relied upon.
3. Scale for planning purposes only.
4. All dimensions to be checked on site.
5. The copyright of this document resides with Keen Consultants unless assigned in writing by the company.
6. Details shown on this drawing are devised with reference to BS5837:2012: Trees in relation to design, demolition and construction - Recommendations.
7. Check if Tree Preservation Order or Conservation Area protection applies to trees before undertaking tree works.
8. Tree Survey Plan based on ACD Environmental drawing number PERW24302-01A.
9. Where trees were not identified on the topographical survey they have been plotted by eye.
10. Proposed Site Plan based on Pegasus Group drawing number P24-2097-DE-PL01-00-DR-A-003-0-Proposed Site Plan.

KEY

- Proposed layout
- Existing trees retained
- Existing trees removed for separate RM application
- T3** Tree number
- C1** BS5837 category
- 2.0m high barrier as detail in Figure 1 (Temporary, for the duration of works)

0 Preliminary issue 17.07.25

Rev Description Date

KEEN CONSULTANTS
The Studio, Timbers,
Gables Road, Church Crookham
Fleet, Hampshire
GU52 6QY
T 01252 850096
mail@keenconsultants.co.uk
keenconsultants.co.uk

Client
PERSIMMON HOMES

Project
ECOLOGY VISITORS VENTRE, ASHTON PARK,
TROWBRIDGE

Title
TREE PROTECTION PLAN

Date JULY 2025 Scale 1:200@A2
Drawn by ML Checked by JTK

Drawing Number

2484-KC-EVC-YTREE-TPP01Rev0