


Scale- 1:50

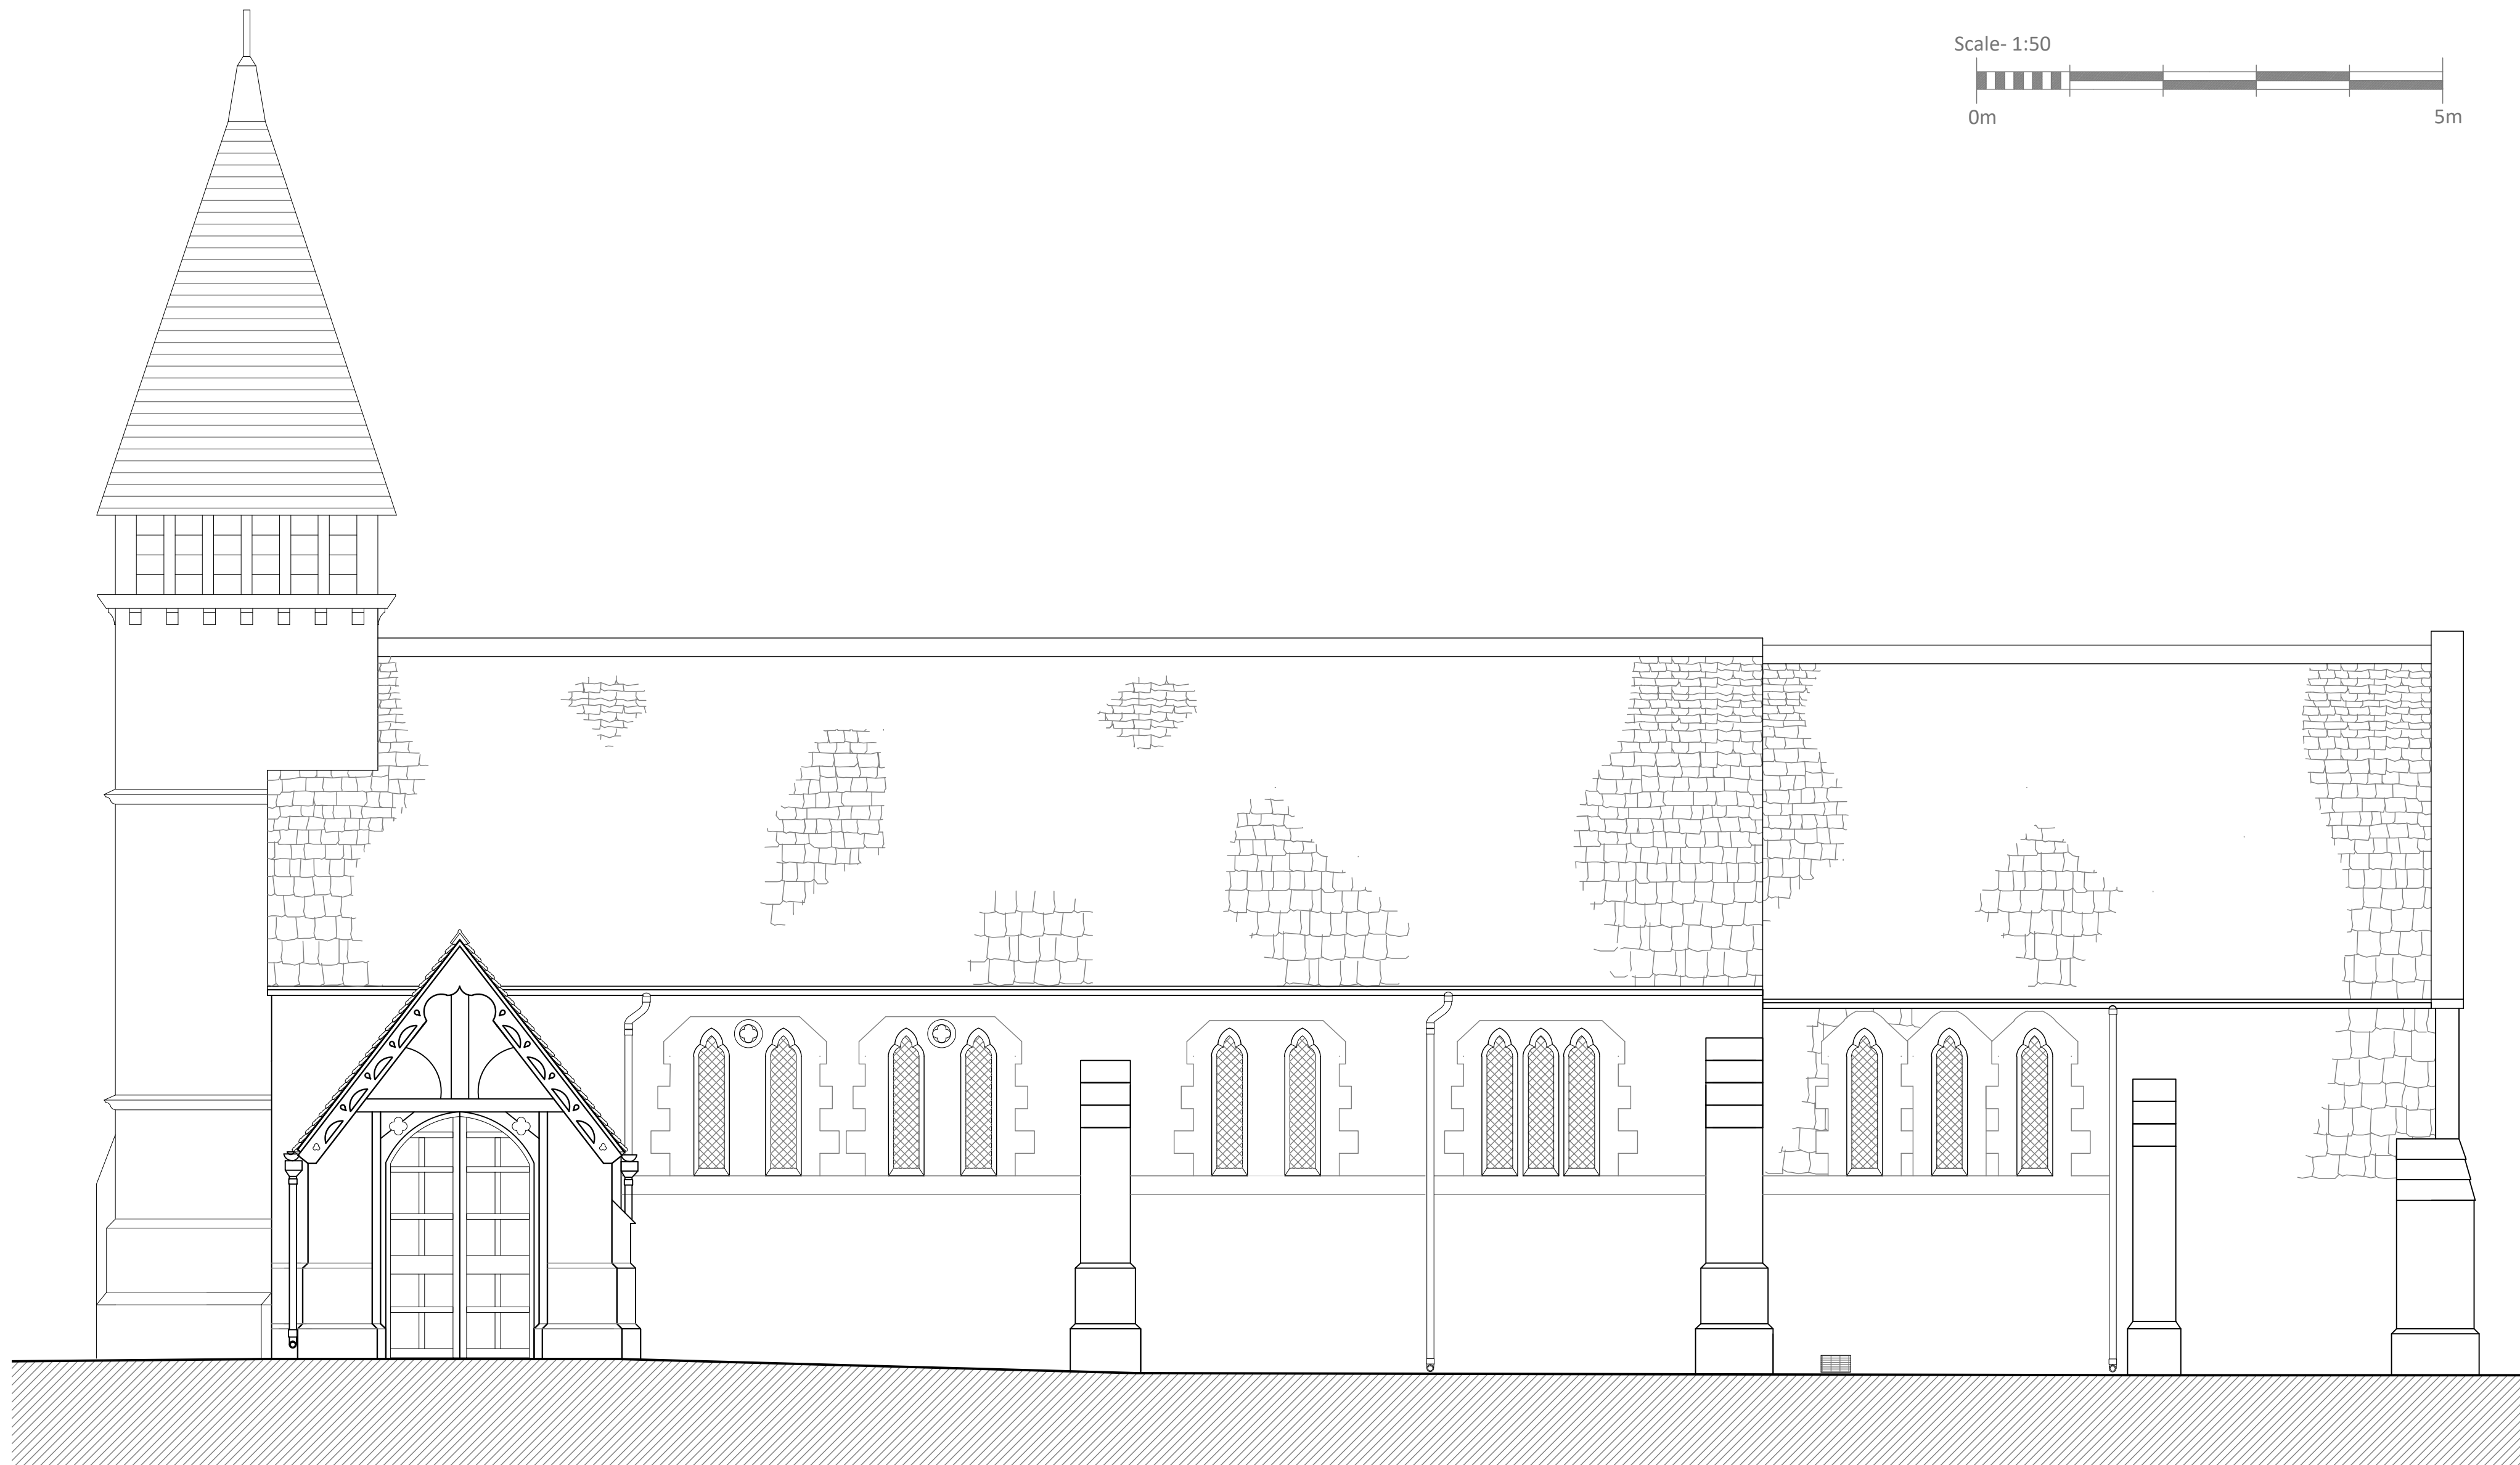

South Elevation
As Existing - Scale 1:50

St John the Baptist Church
Foxham

As Existing

CHEDBURN•CODD
CONSERVATION ARCHITECTS
Historic Building Consultants

Glove Factory Studios, 1 Brook Lane, Holt,
Bradford-on-Avon, Wiltshire BA14 6RL
T: 01225 859999 www.chedburn.com e: chedburn@chedburn.com

Project	St John the Baptist Church Foxham		
	Drawing	South Elevation As Existing	
	Stage	Planning	
Drawing No.	Scale	Date	
2208/004	1:50 @ A2	Oct 2025	