


# PROPOSED FRONT DOOR 1

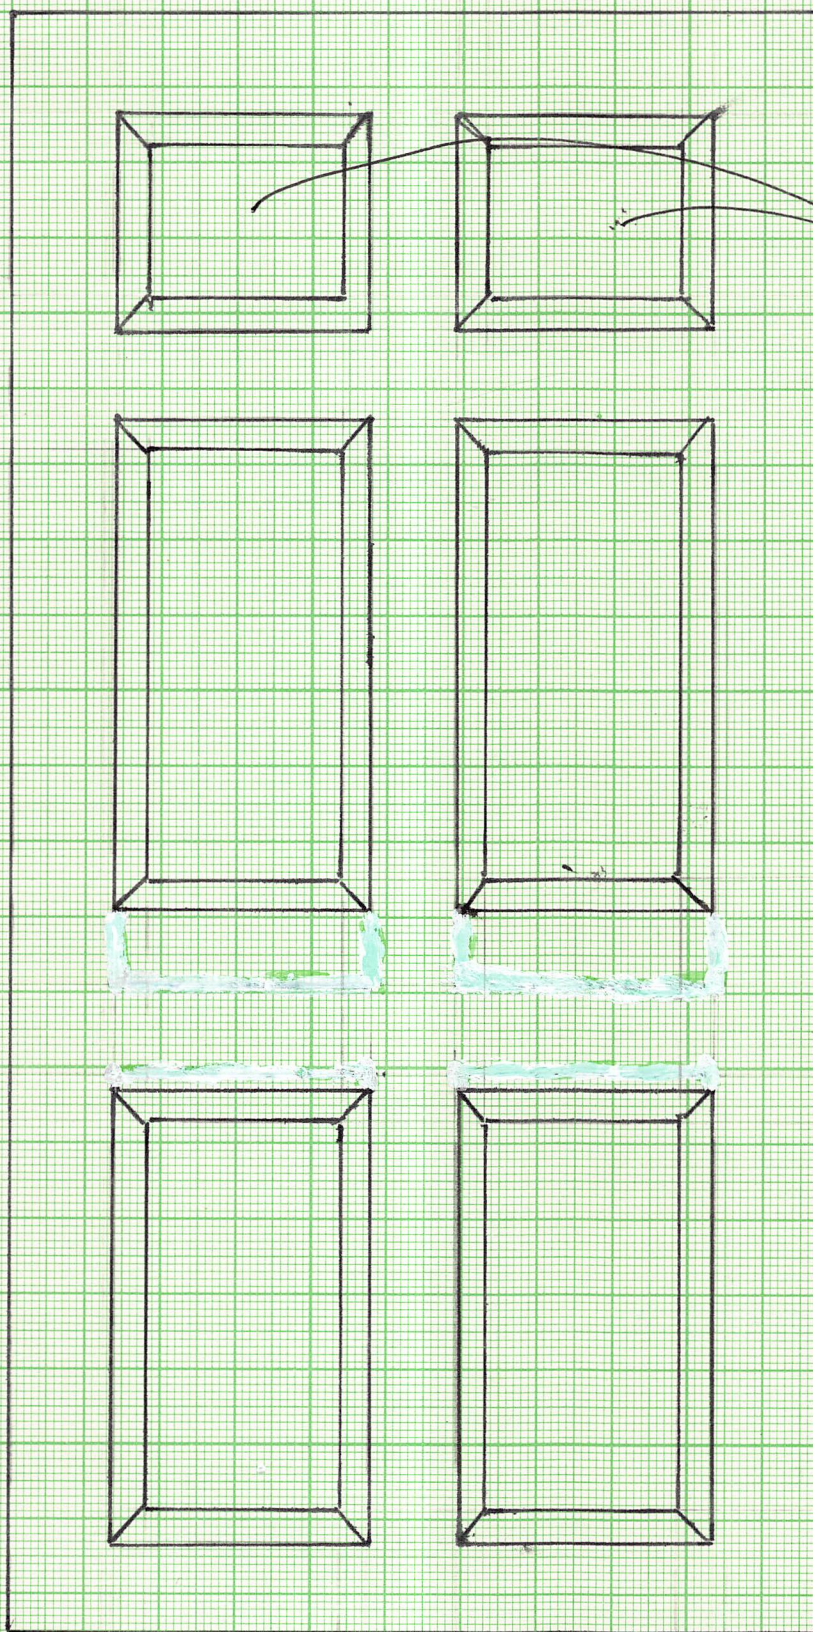

FRONT AND  
REAR ELEVATION

SINGLE OR DOUBLE  
GLAZED WITH  
MOUTH-BLOWN  
CYLINDER  
RESTORATION GLASS

HIGH GLOSS BLACK  
PAINT


SAPLE WOOD

SCALE 1:10 AT A4

CAROLINE HOUSE  
23 ST MARTINS  
MARLBOROUGH  
SN8 1AR



PROPOSED FRONT DOOR 2

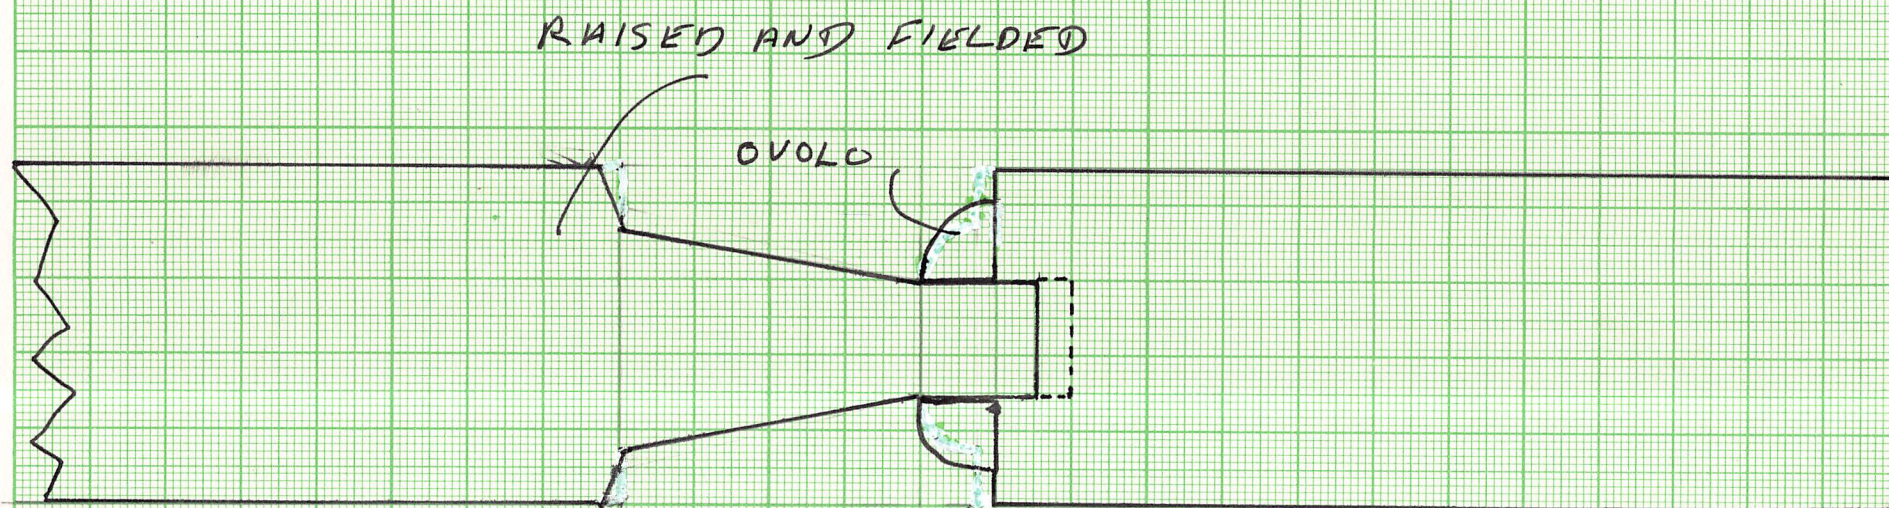

PLAN (CROSS-SECTION) OF STILE  
AND PART PANEL

SCALE 1:1 ACTUAL SIZE AT A4

CAROLINE HOUSE

23 ST MARTINS

MARLBOROUGH

SN8 1AR

