


No responsibility is taken for measurements scaled off this drawing, unless otherwise stated. Use for reference purposes only.

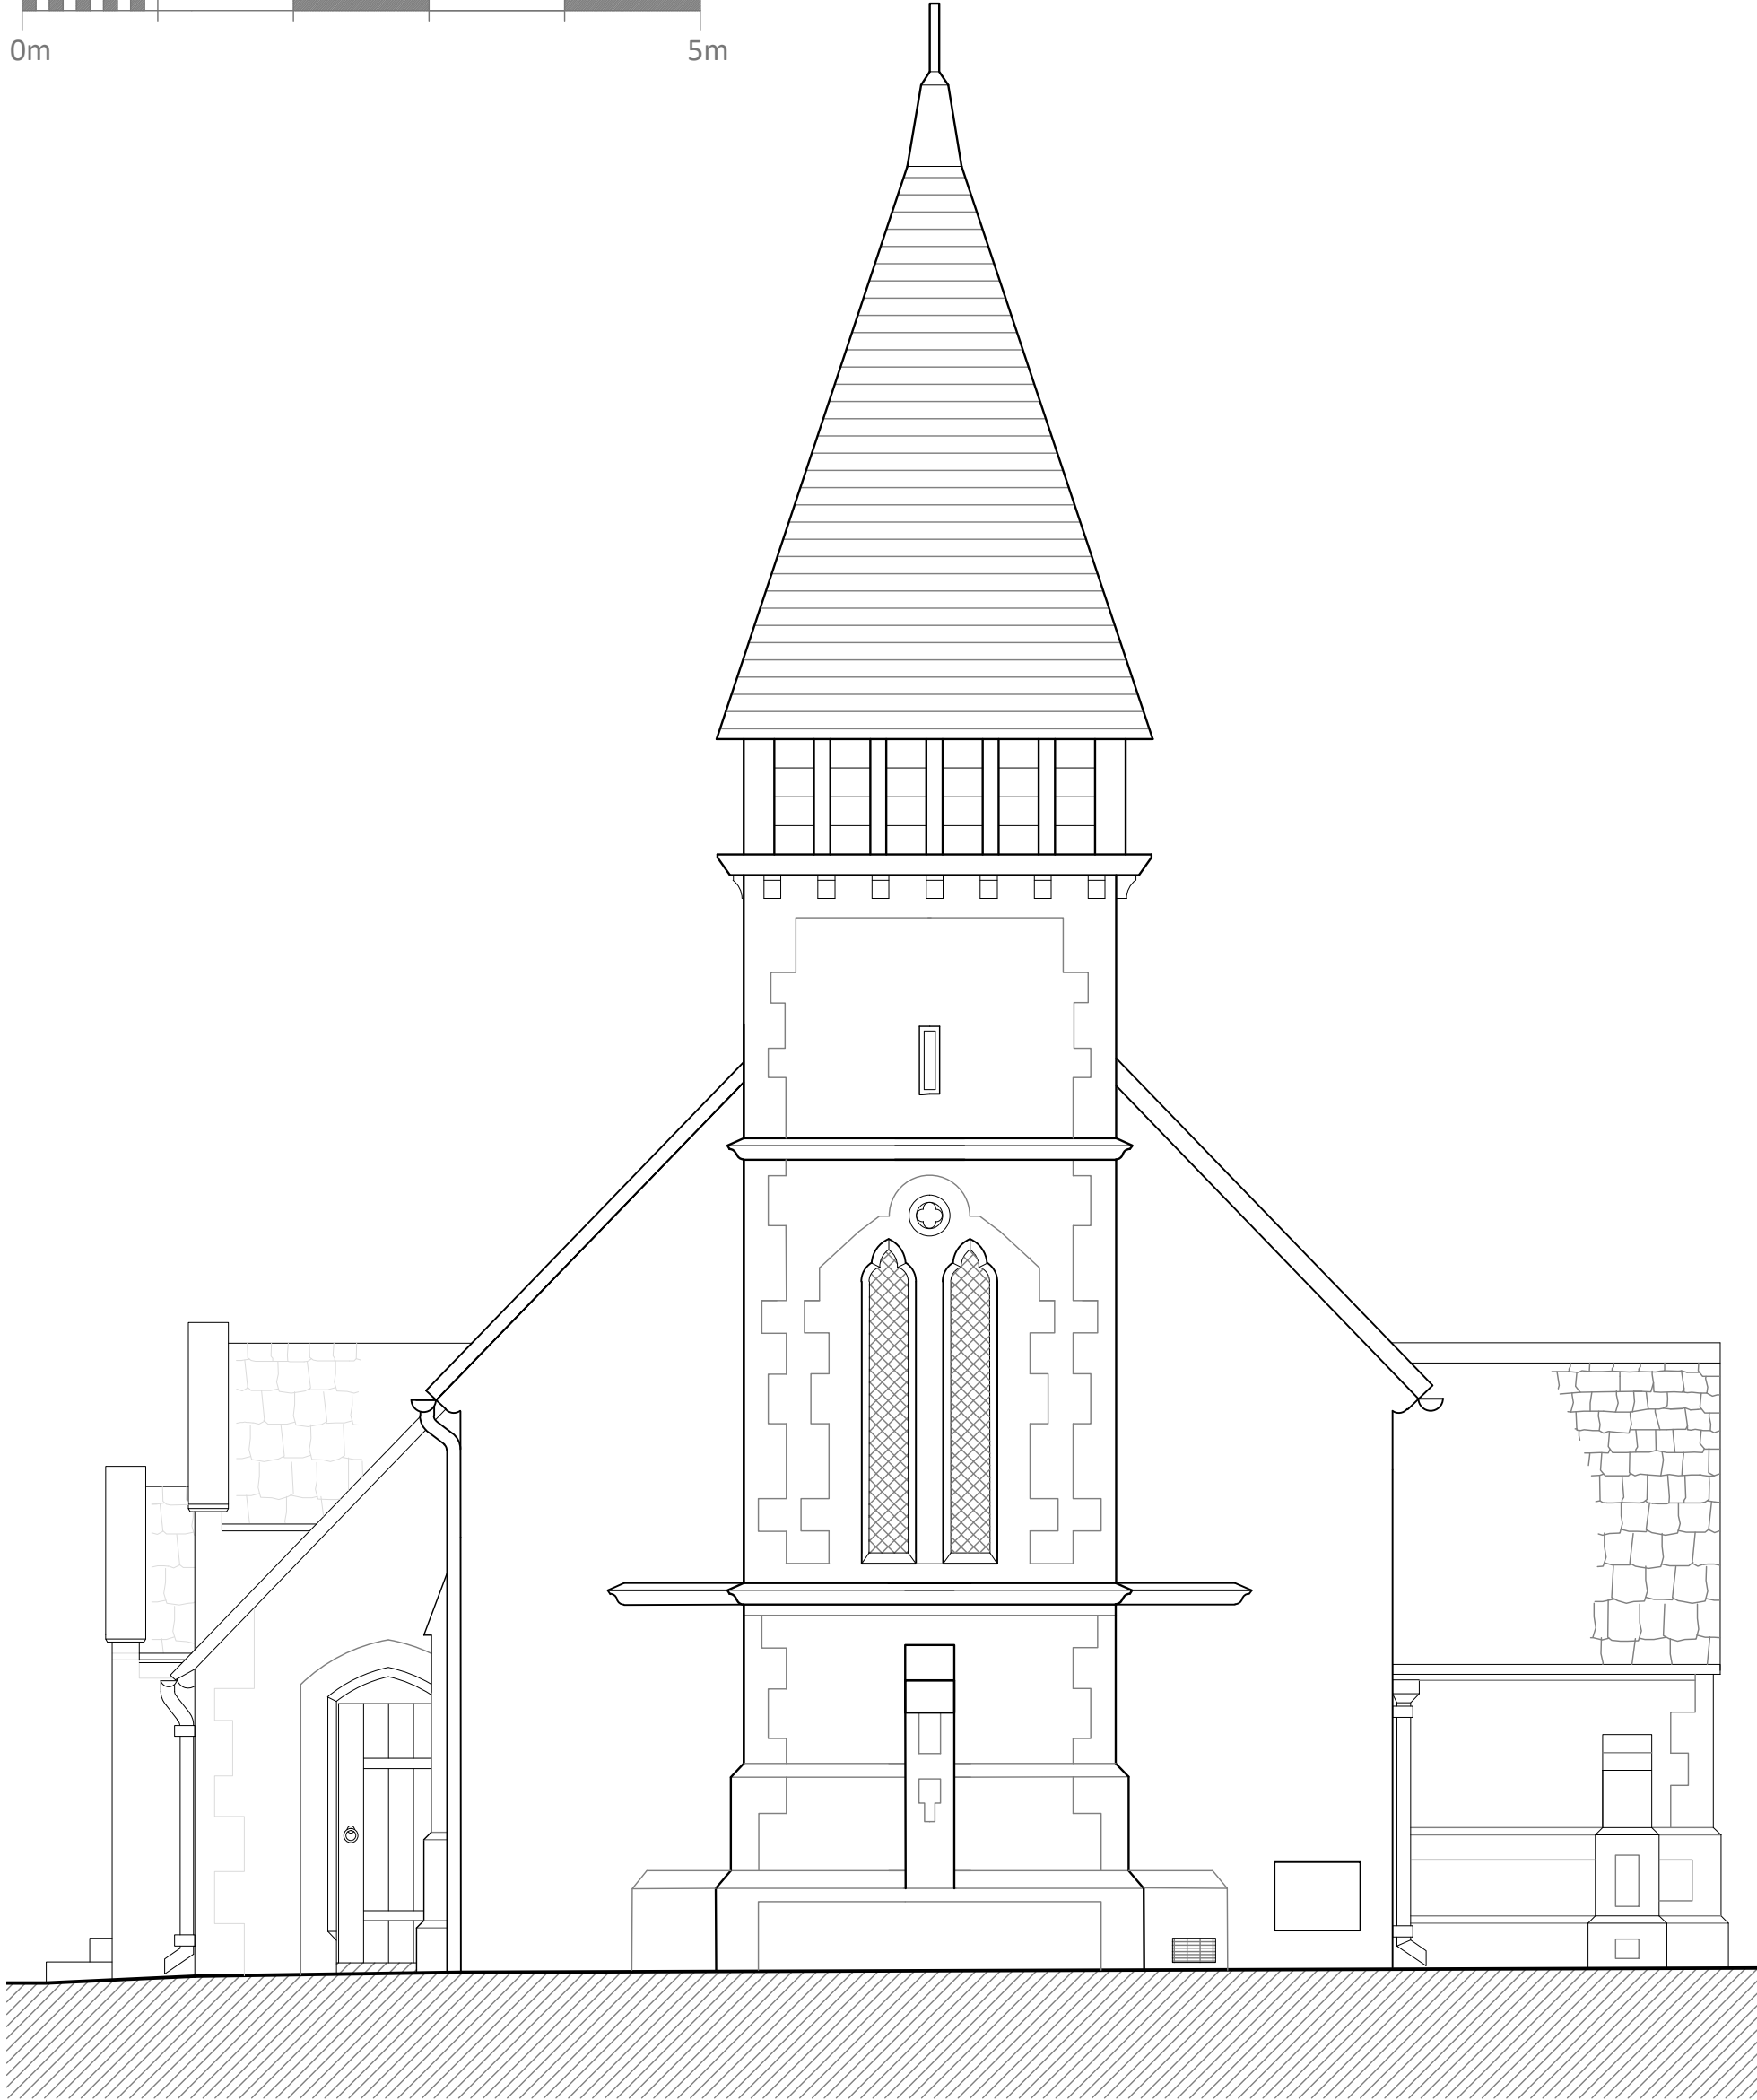

West Elevation
As Existing - Scale 1:50



East Elevation
As Existing - Scale 1:50

St John the Baptist Church
Foxham

As Existing

CHEDBURN • CODD
CONSERVATION ARCHITECTS
Historic Building Consultants

Glove Factory Studios, 1 Brook Lane, Holt,
Bradford-on-Avon, Wiltshire BA14 6RL
T: 01225 859999 www.chedburn.com e: chedburn@chedburn.com

A	28.10.25-Planning issue		
Project	St John the Baptist Church Foxham		
Drawing	West and East Elevation As Existing		
Stage	Planning		
Drawing No.	Scale	Date	
2208/005a	1:50 @ A2	Oct 2025	