


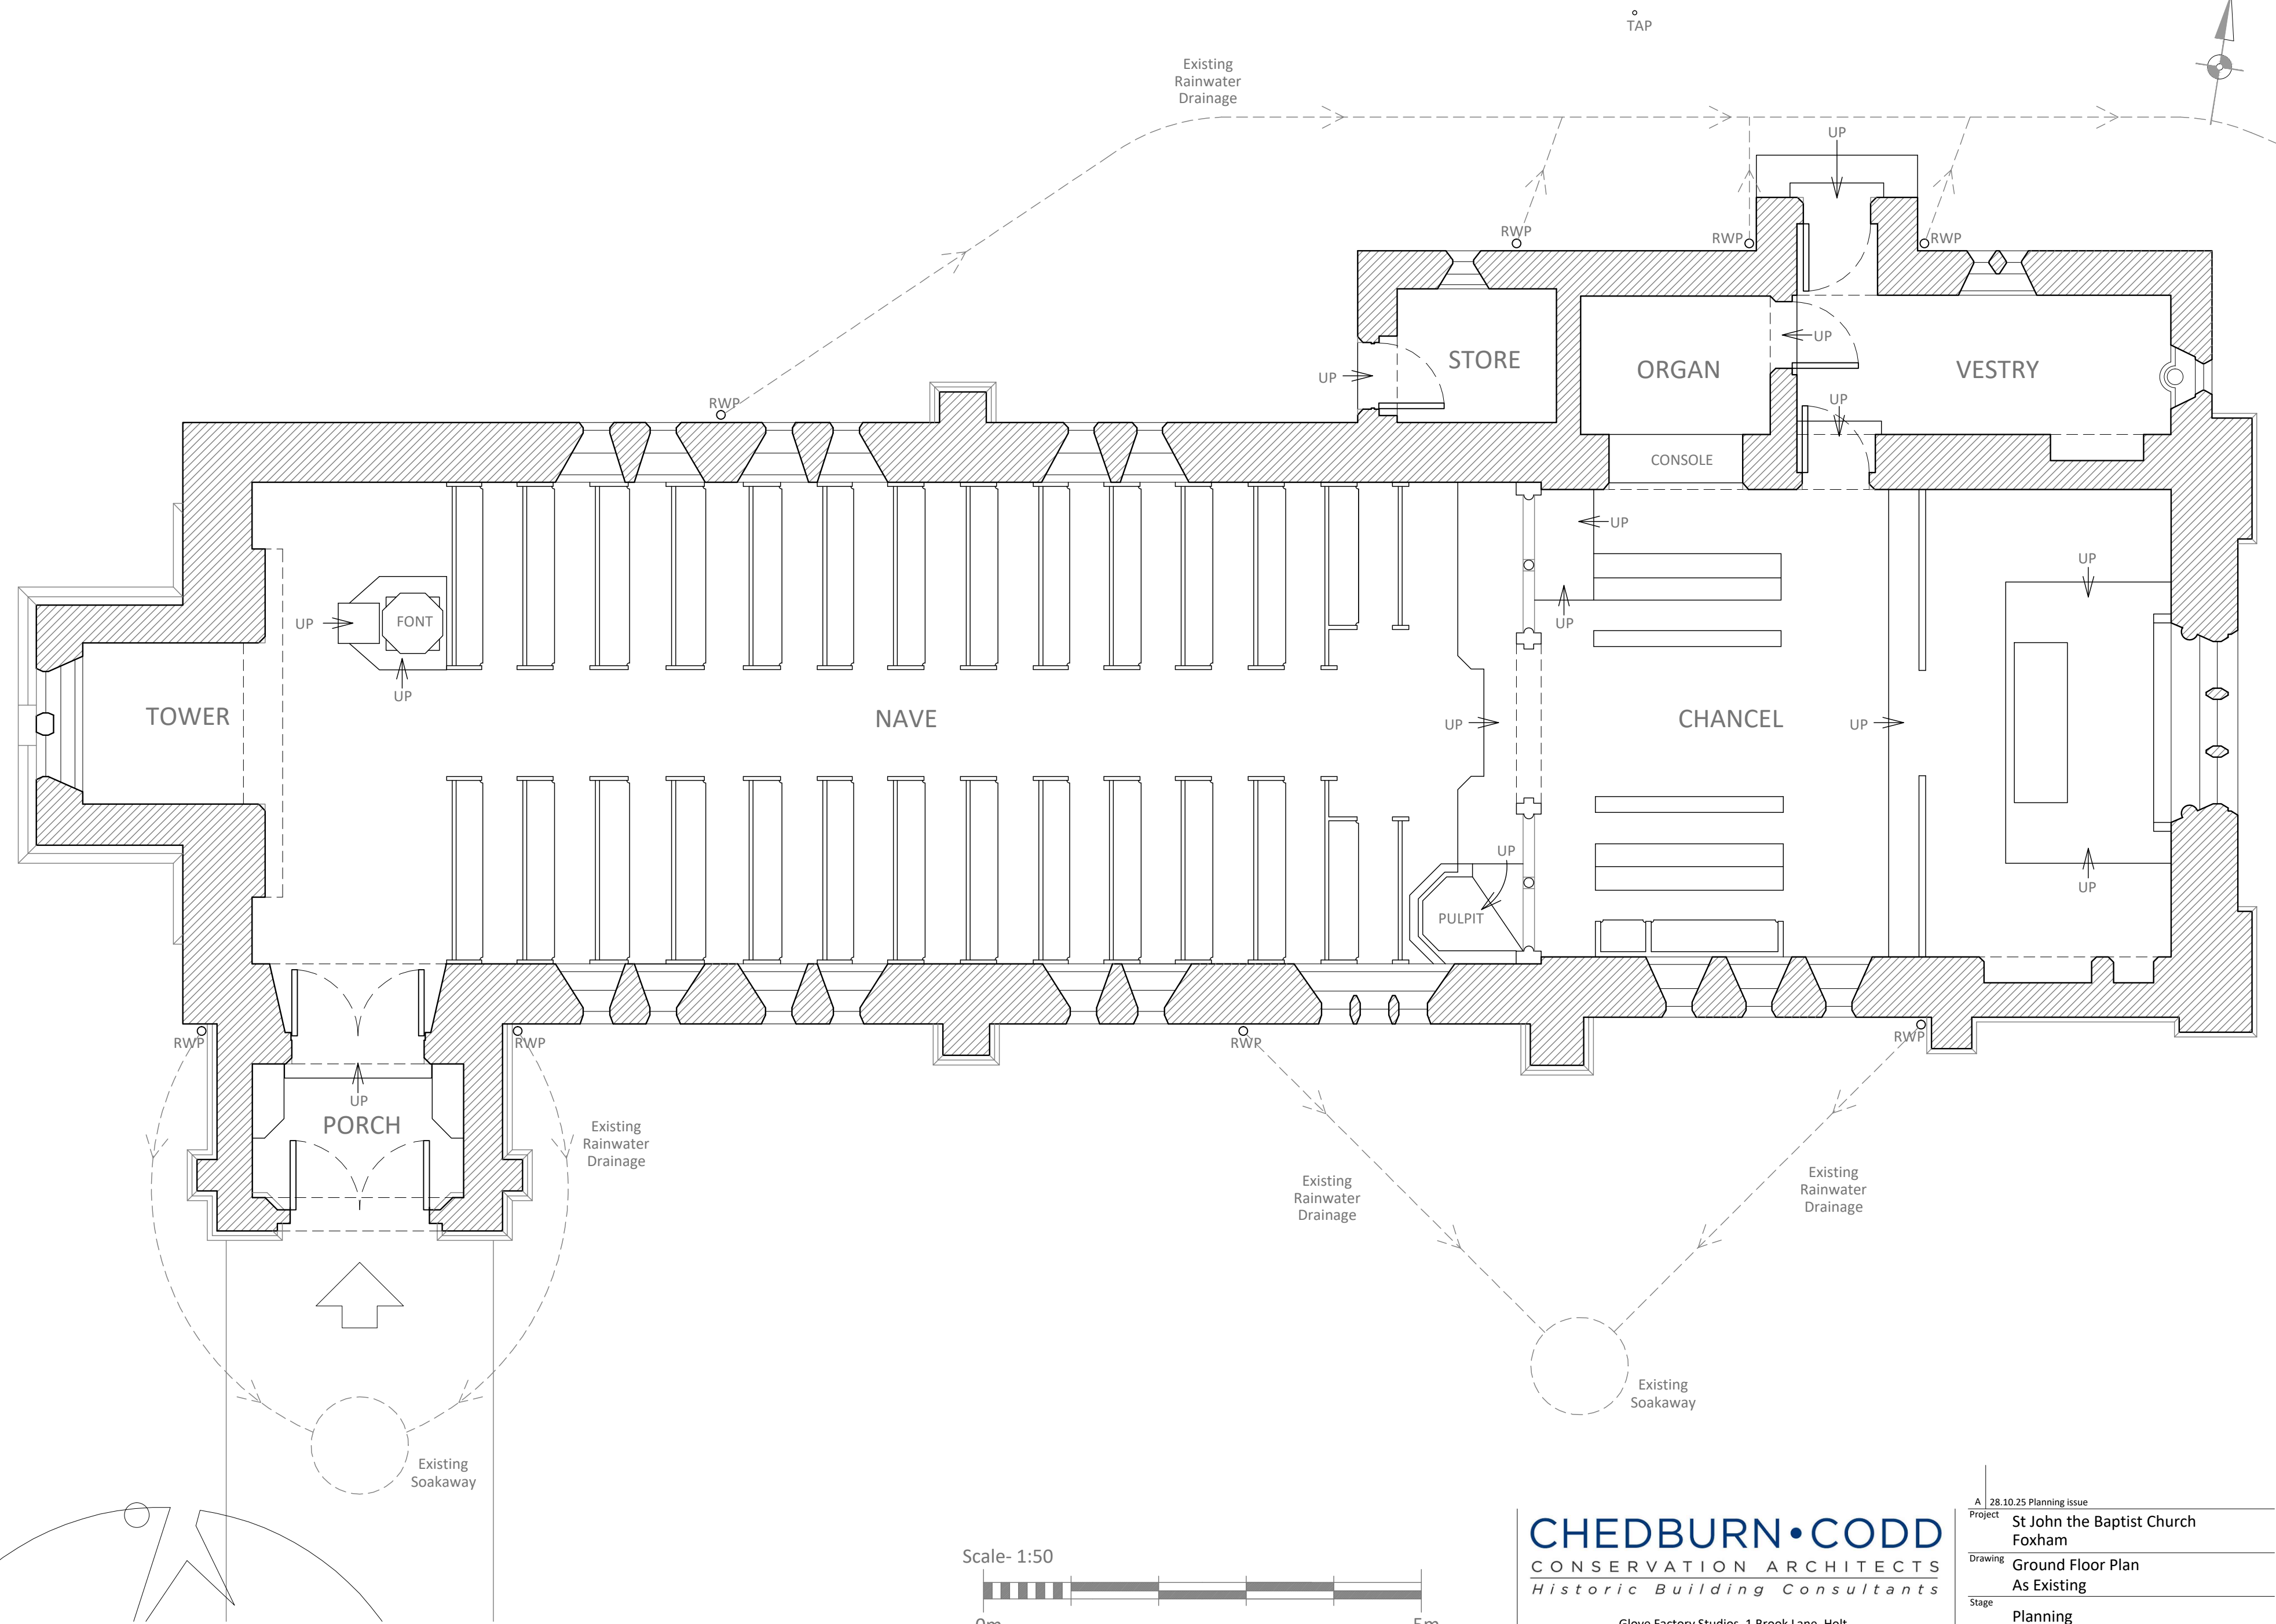

Scale- 1:50



**CHEDBURN•Codd**  
CONSERVATION ARCHITECTS  
*Historic Building Consultants*

Glove Factory Studios, 1 Brook Lane, Holt,  
Bradford-on-Avon, Wiltshire BA14 6RL  
T: 01225 859999 www.chedburn.com e: chedburn@chedburn.com

|                           |                                      |          |
|---------------------------|--------------------------------------|----------|
| A 28.10.25 Planning issue |                                      |          |
| Project                   | St John the Baptist Church<br>Foxham |          |
| Drawing                   | Ground Floor Plan<br>As Existing     |          |
| Stage                     | Planning                             |          |
| Drawing No.               | Scale                                | Date     |
| 2208/002a                 | 1:50 @ A2                            | May 2024 |