
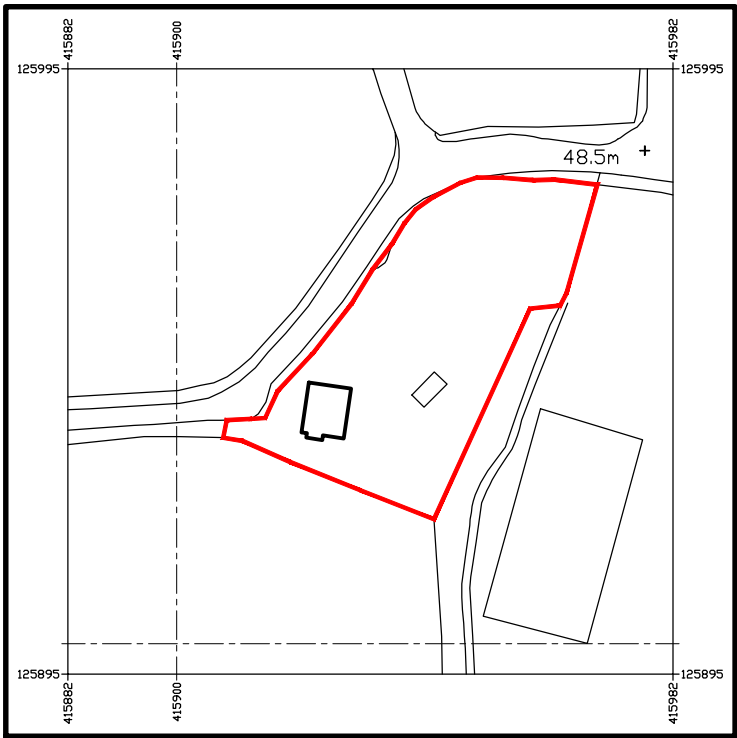
 


Scale Bar (1:1250 at A3)

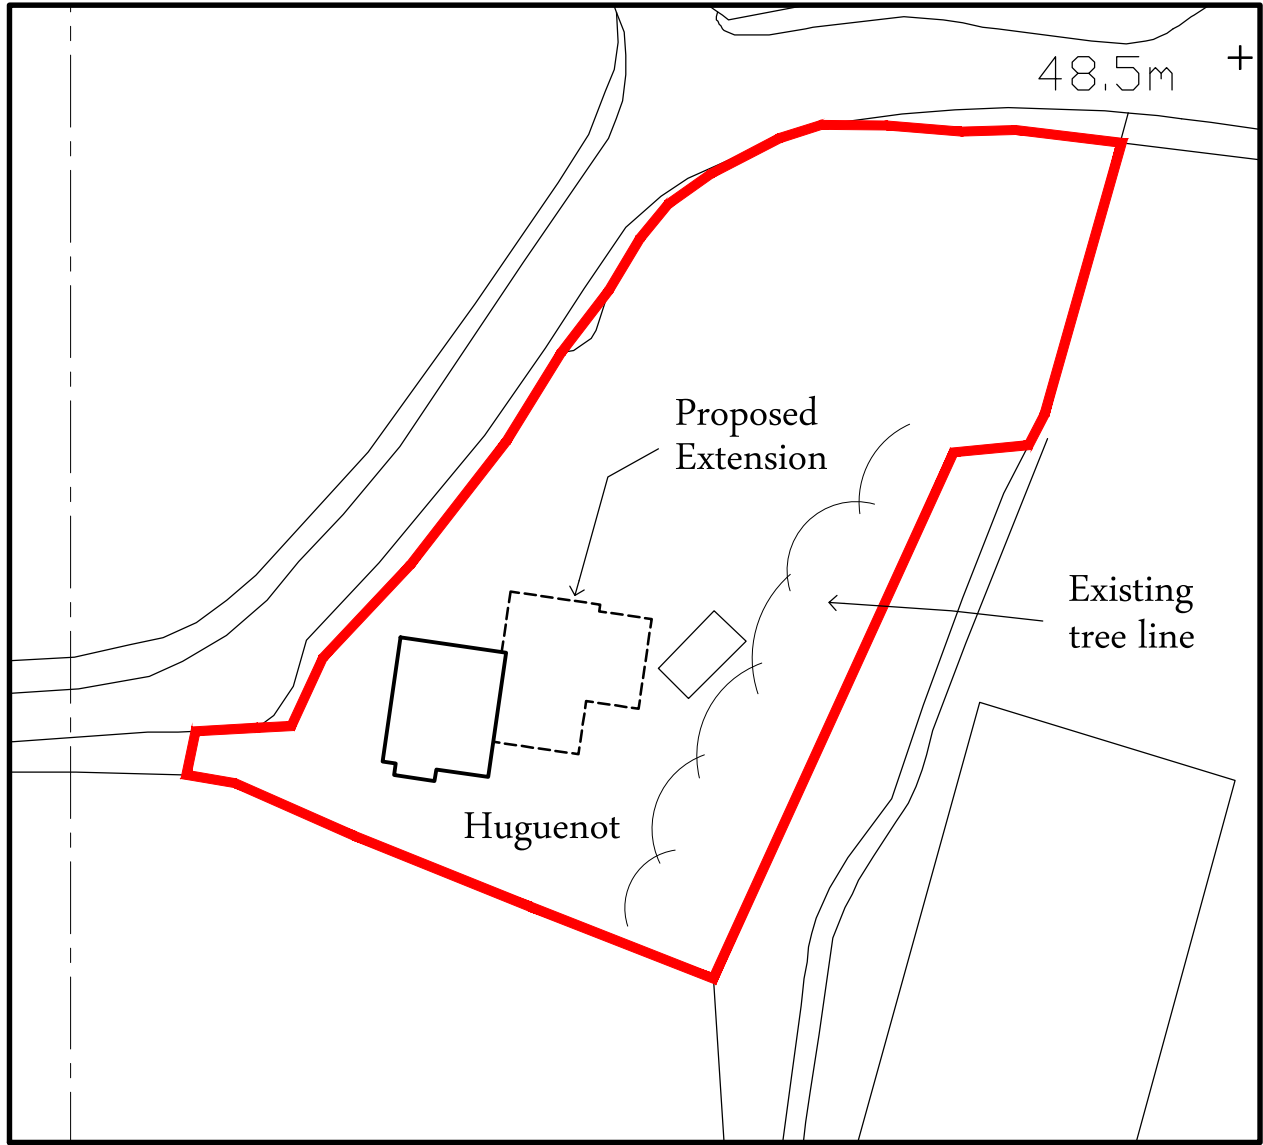

Scale Bar (1:500 at A3)

NOTES: 1. This drawing is copyright of Larkham Design Ltd and must not be used without their permission. 2. This drawing has been produced to support a planning application and should not be used for any other purpose		
Rev	Amendment	Date
Field View Barn, Longhedge, Salisbury, Wilts. SP4 6RS Tel: 01722 322193 info@larkhamdesign.co.uk www.larkhamdesign.co.uk		
Client & Project Address: Mr B Toomer Huguenot, Nunton, Salisbury, Wilts. SP5 4HP		
Project Description: Proposed 2 Storey Side/Rear Extension & Internal Alteration		
Drawing Title: Existing Location & Site Plan		
Scale: 1:500 & 1:1250 at A3		
Drawing Ref: 1013/Ex/01		Rev: