


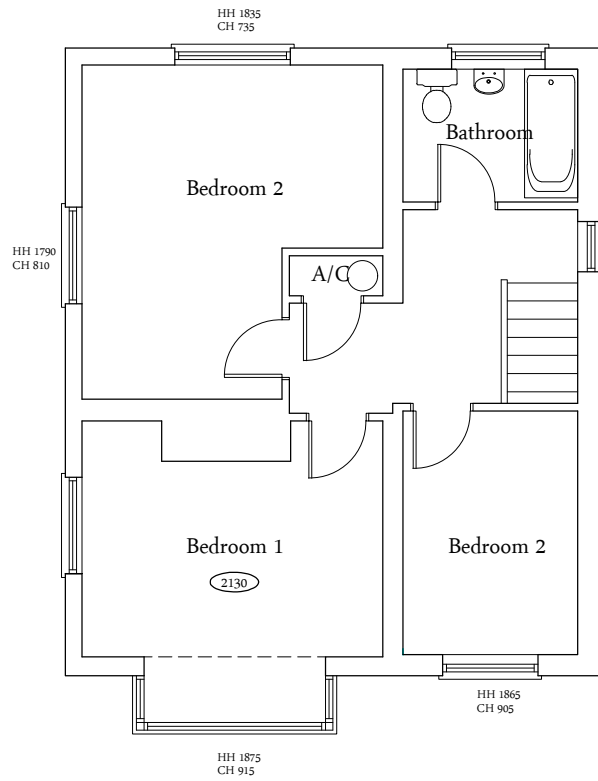


First Floor Plan




West Elevation



South Elevation

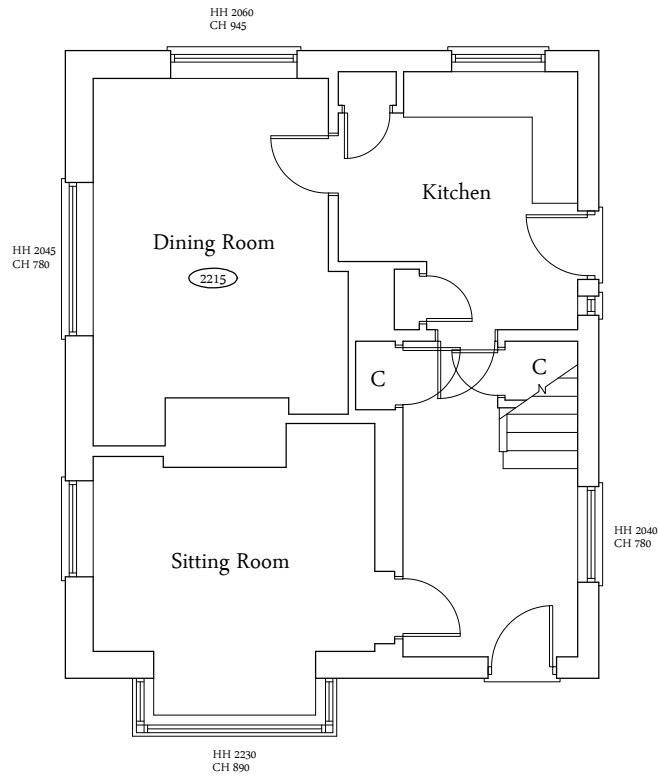

Ground Floor Plan

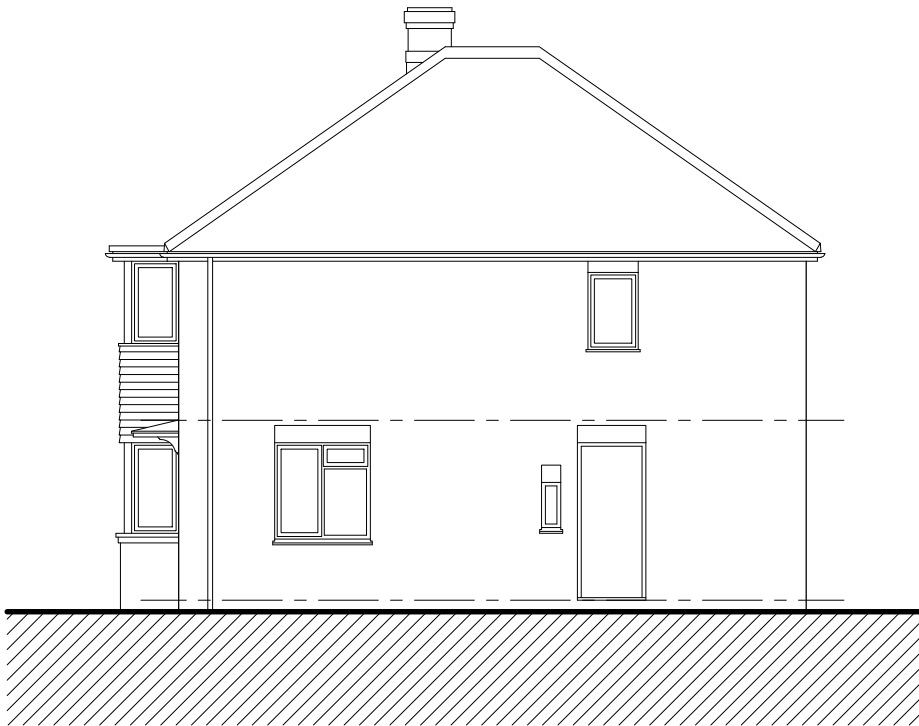

East Elevation



North Elevation

NOTES:

- This drawing is copyright of Larkham Design Ltd and must not be used without their permission.
- This drawing has been produced to support a planning application and should not be used for any other purpose

N

Metres

0 1 2 3 4 5

Scale Bar (1:100 at A3)

Rev	Amendment	Date

LARKHAM DESIGN LTD
ARCHITECTURAL SERVICES

Field View Barn, Longhedge, Salisbury, Wilts. SP4 6RS

Tel: 01722 322193 info@larkhamdesign.co.uk
www.larkhamdesign.co.uk

Client & Project Address:

Mr B Toomer

Huguenot,
Nunton,
Salisbury, Wilts.
SP5 4HP

Project Description:

Proposed 2 Storey Side/Rear
Extension & Internal Alteration

Drawing Title:

Existing Floor Plans
& Elevations

Scale: 1:100 at A3

Drawing Ref:	Rev:
1013/Ex/02	