

NOTES:
THIS DRAWING IS COPYRIGHT OF THE ARCHITECTS AND
MUST NOT BE USED WITHOUT THEIR PERMISSION. ALL
DIMENSIONS TO BE CHECKED ON SITE. DISCREPANCIES AND
OMISSIONS TO BE REPORTED IMMEDIATELY TO THE
ARCHITECT.




SOUTH-WEST ELEVATION

PROPOSED PLAIN CLAY
TILES TO ROOF.

PROPOSED RED/ORANGE
FACING BRICK.



NORTH-EAST ELEVATION

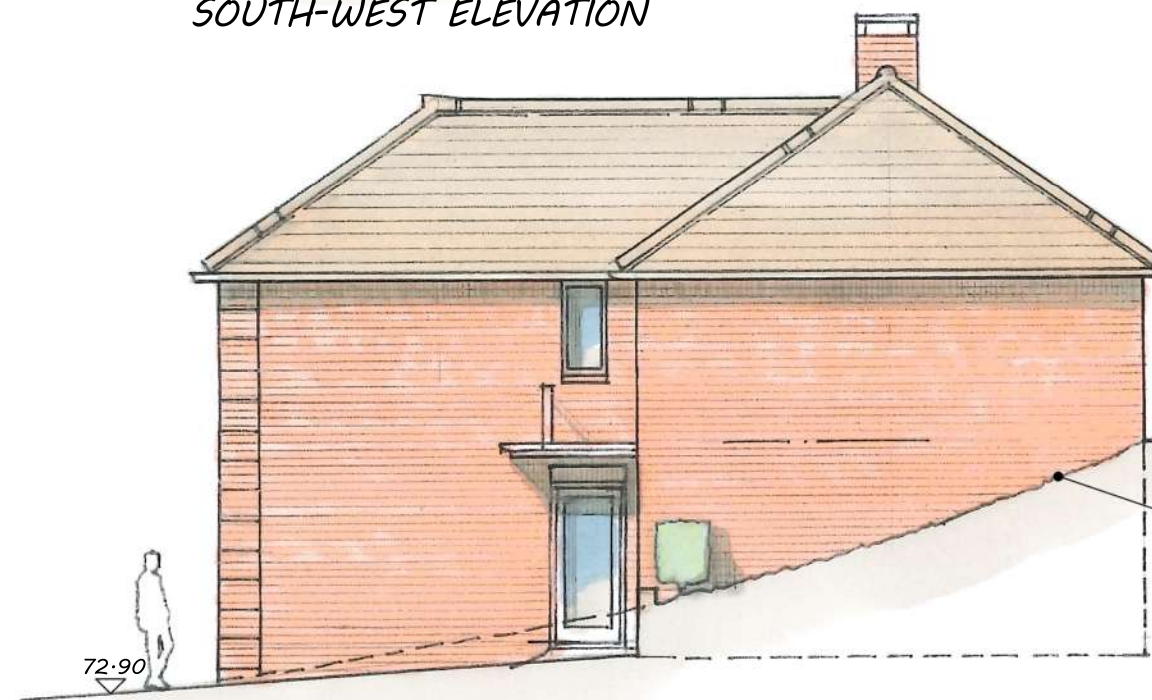


SOUTH-EAST ELEVATION

77.80

77.80

1 IN 15 FALL

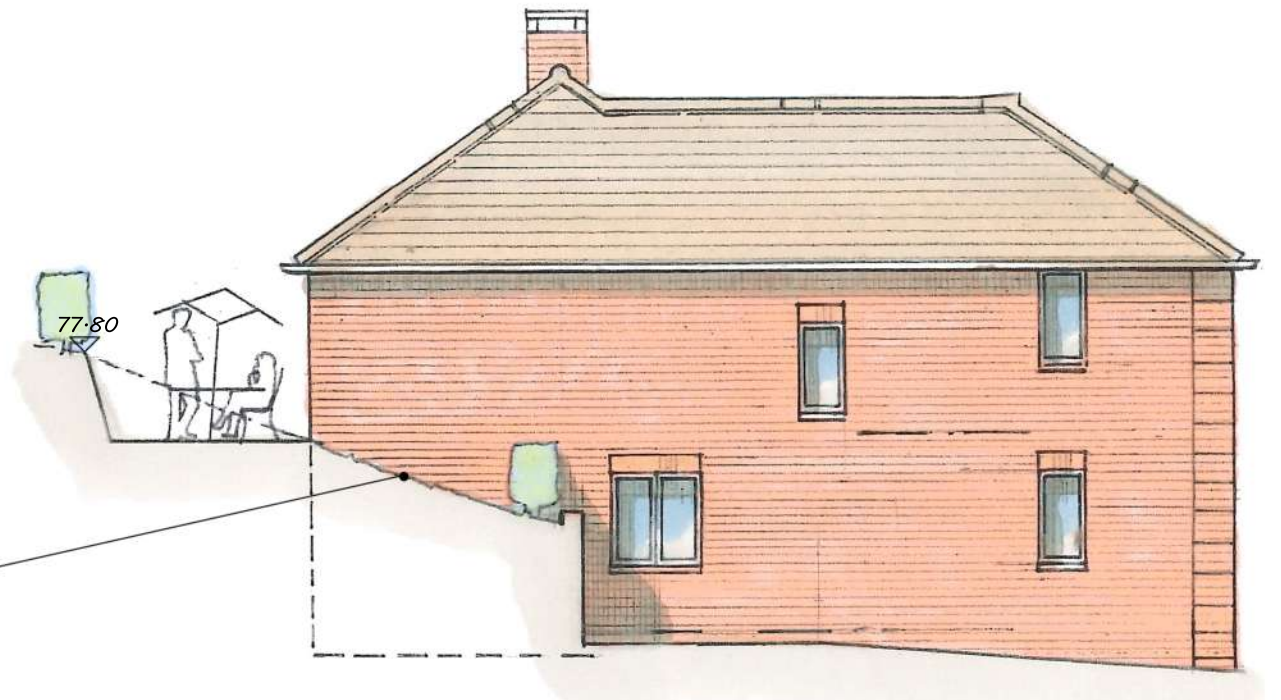

NORTH-WEST ELEVATION



Scale 1:50 @ A1 - 1:100 @ A3

PLOT 1

REV A - GARAGE DOOR AMENDED TO DOUBLE 30/05/24
WIDTH.

DWG. NO. 20/3332/202 A

PROPOSAL FOR 3 NEW HOUSES TO REAR OF PORTON HOTEL, PORTON
PROPOSED PLOT 1 ELEVATIONS, SCALE 1:100 @ A3, © R.R.P.L, JULY 2023.