



NOTES:

Do not scale from this drawing - responsibility is not accepted for errors made by others in scaling from this drawing.
All dimensions are to be checked on site prior to construction.
Any discrepancies are to be reported to Philip Hughes Associates for clarification.

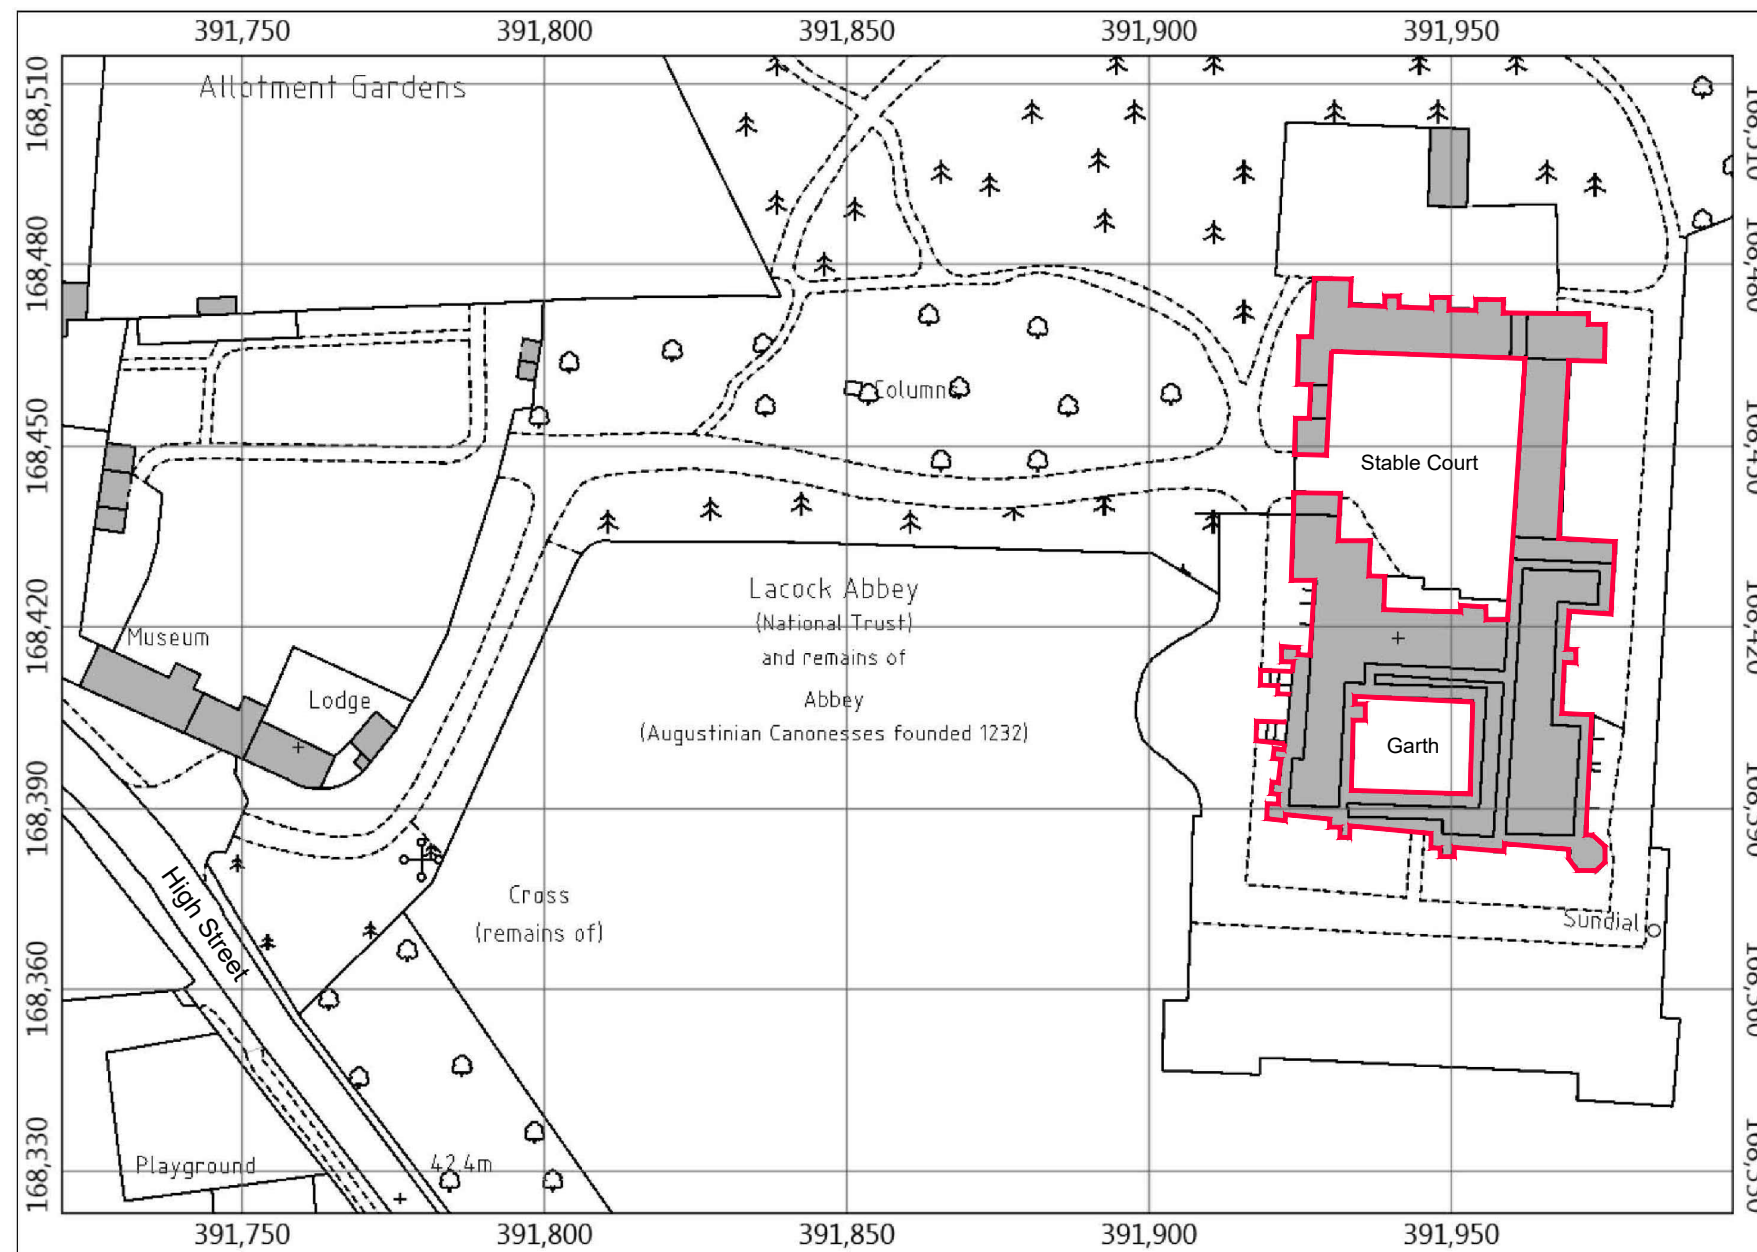

Location Plan

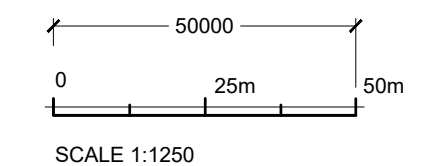

APPROX.

JOB TITLE

Lacock Abbey

Works to Re-build Chimney LBC



DRAWING TITLE

Location Plan

JOB No	DWG No	REV
439-05	021	
DRAWN BY	SCALE (AT A3)	DATE
ML	1:1250	Nov 2025



NOTES:
Do not scale from this drawing - responsibility is not accepted for errors made by others in scaling from this drawing.
All dimensions are to be checked on site prior to construction.
Any discrepancies are to be reported to Philip Hughes Associates for clarification.

 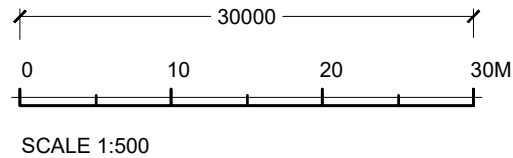

APPROX.

JOB TITLE

Lacock Abbey
Works to Re-build Chimney LBC

DRAWING TITLE

Site Plan



JOB No	DWG No	REV
439-05	022	
DRAWN BY	SCALE (AT A3)	DATE
ML	1:500	Nov 2025

Site Plan

NOTES:

Do not scale from this drawing - responsibility is not accepted for errors made by others in scaling from this drawing.
All dimensions are to be checked on site prior to construction.
Any discrepancies are to be reported to Philip Hughes Associates for clarification.

Based on drawings procured by Seymour and Bainbridge, Winchester - 2018.

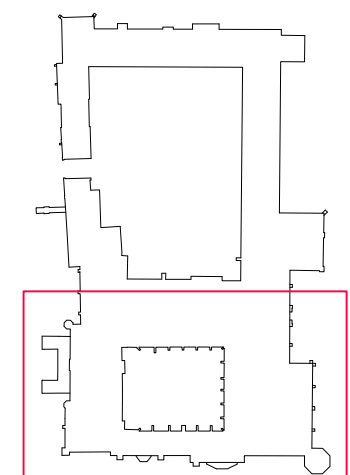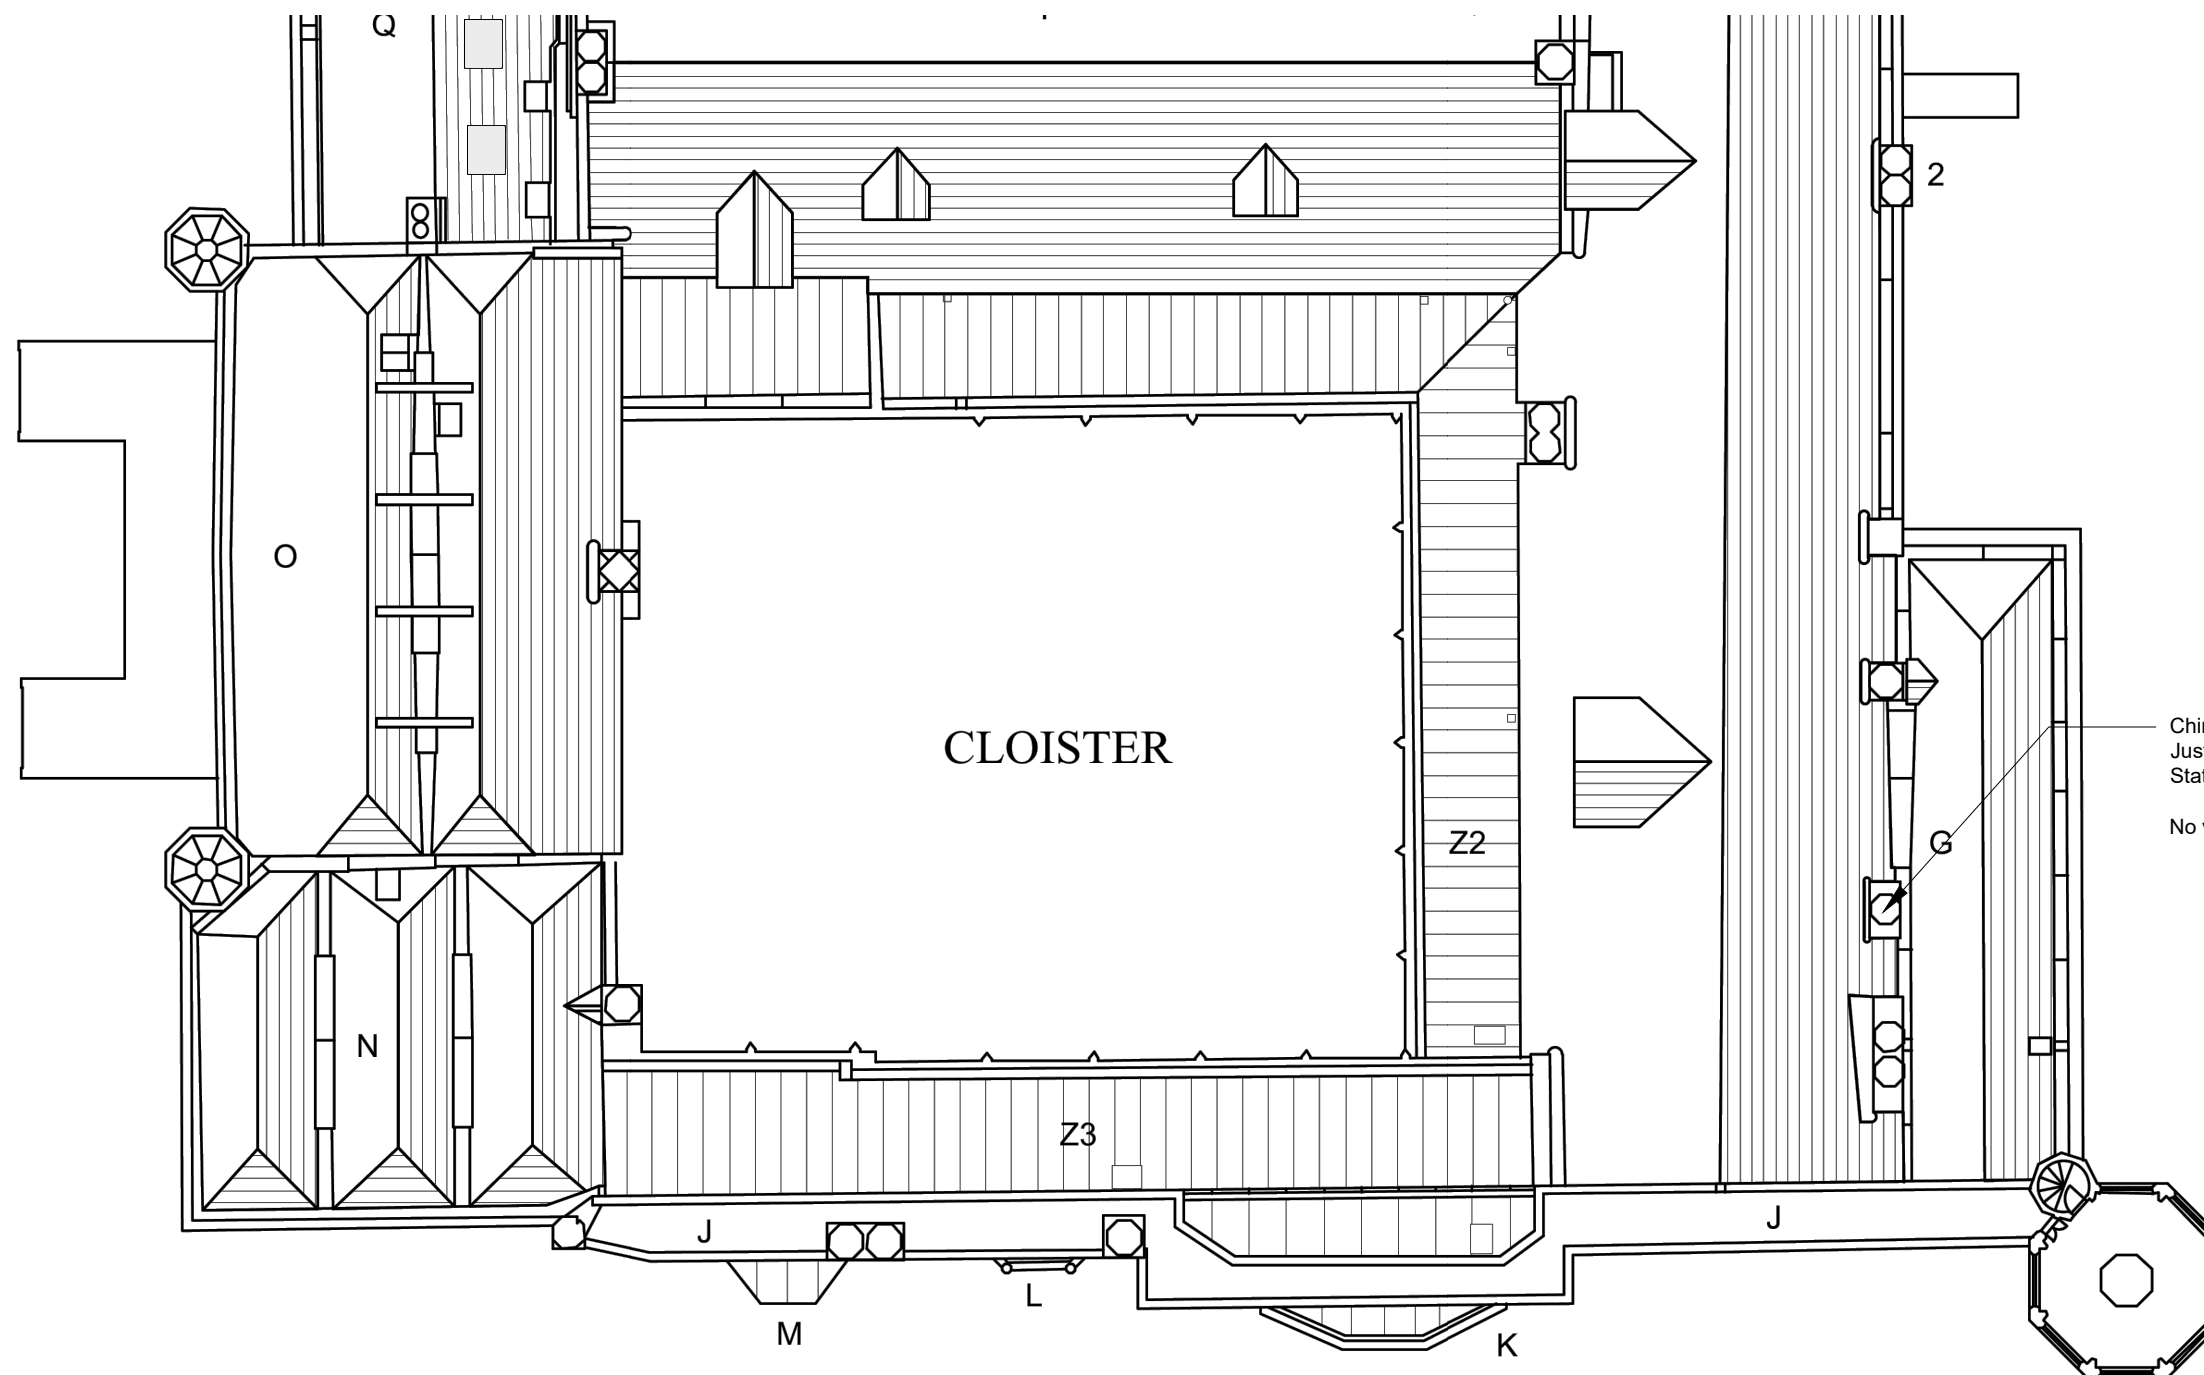

KEY PLAN


Chimney to be re-built - refer to Justification & Heritage Impact Statement for details.

No visual change proposed.

REV	DATE	NOTES	ML	BY
~	12-11-2025	Drawing originated	ML	


0 5 10m
Scale: 1:200

JOB TITLE
Lacock Abbey
Works to Re-build Chimney LBC
DRAWING TITLE
Roof Plan - Sheet 1
As Existing/Proposed

 

JOB No	DWG No	REV
434/05	023	~
DRAWN BY	SCALE	DATE
ML	1:200 at A3	Nov 2025


PHILIP HUGHES ASSOCIATES
HISTORIC BUILDINGS CONSERVATION CONSULTANTS
OLD MANOR STABLES TOUT HILL WINCANTON SOMERSET BA9 9DL TEL: 01963 824240 FAX: 01963 824642

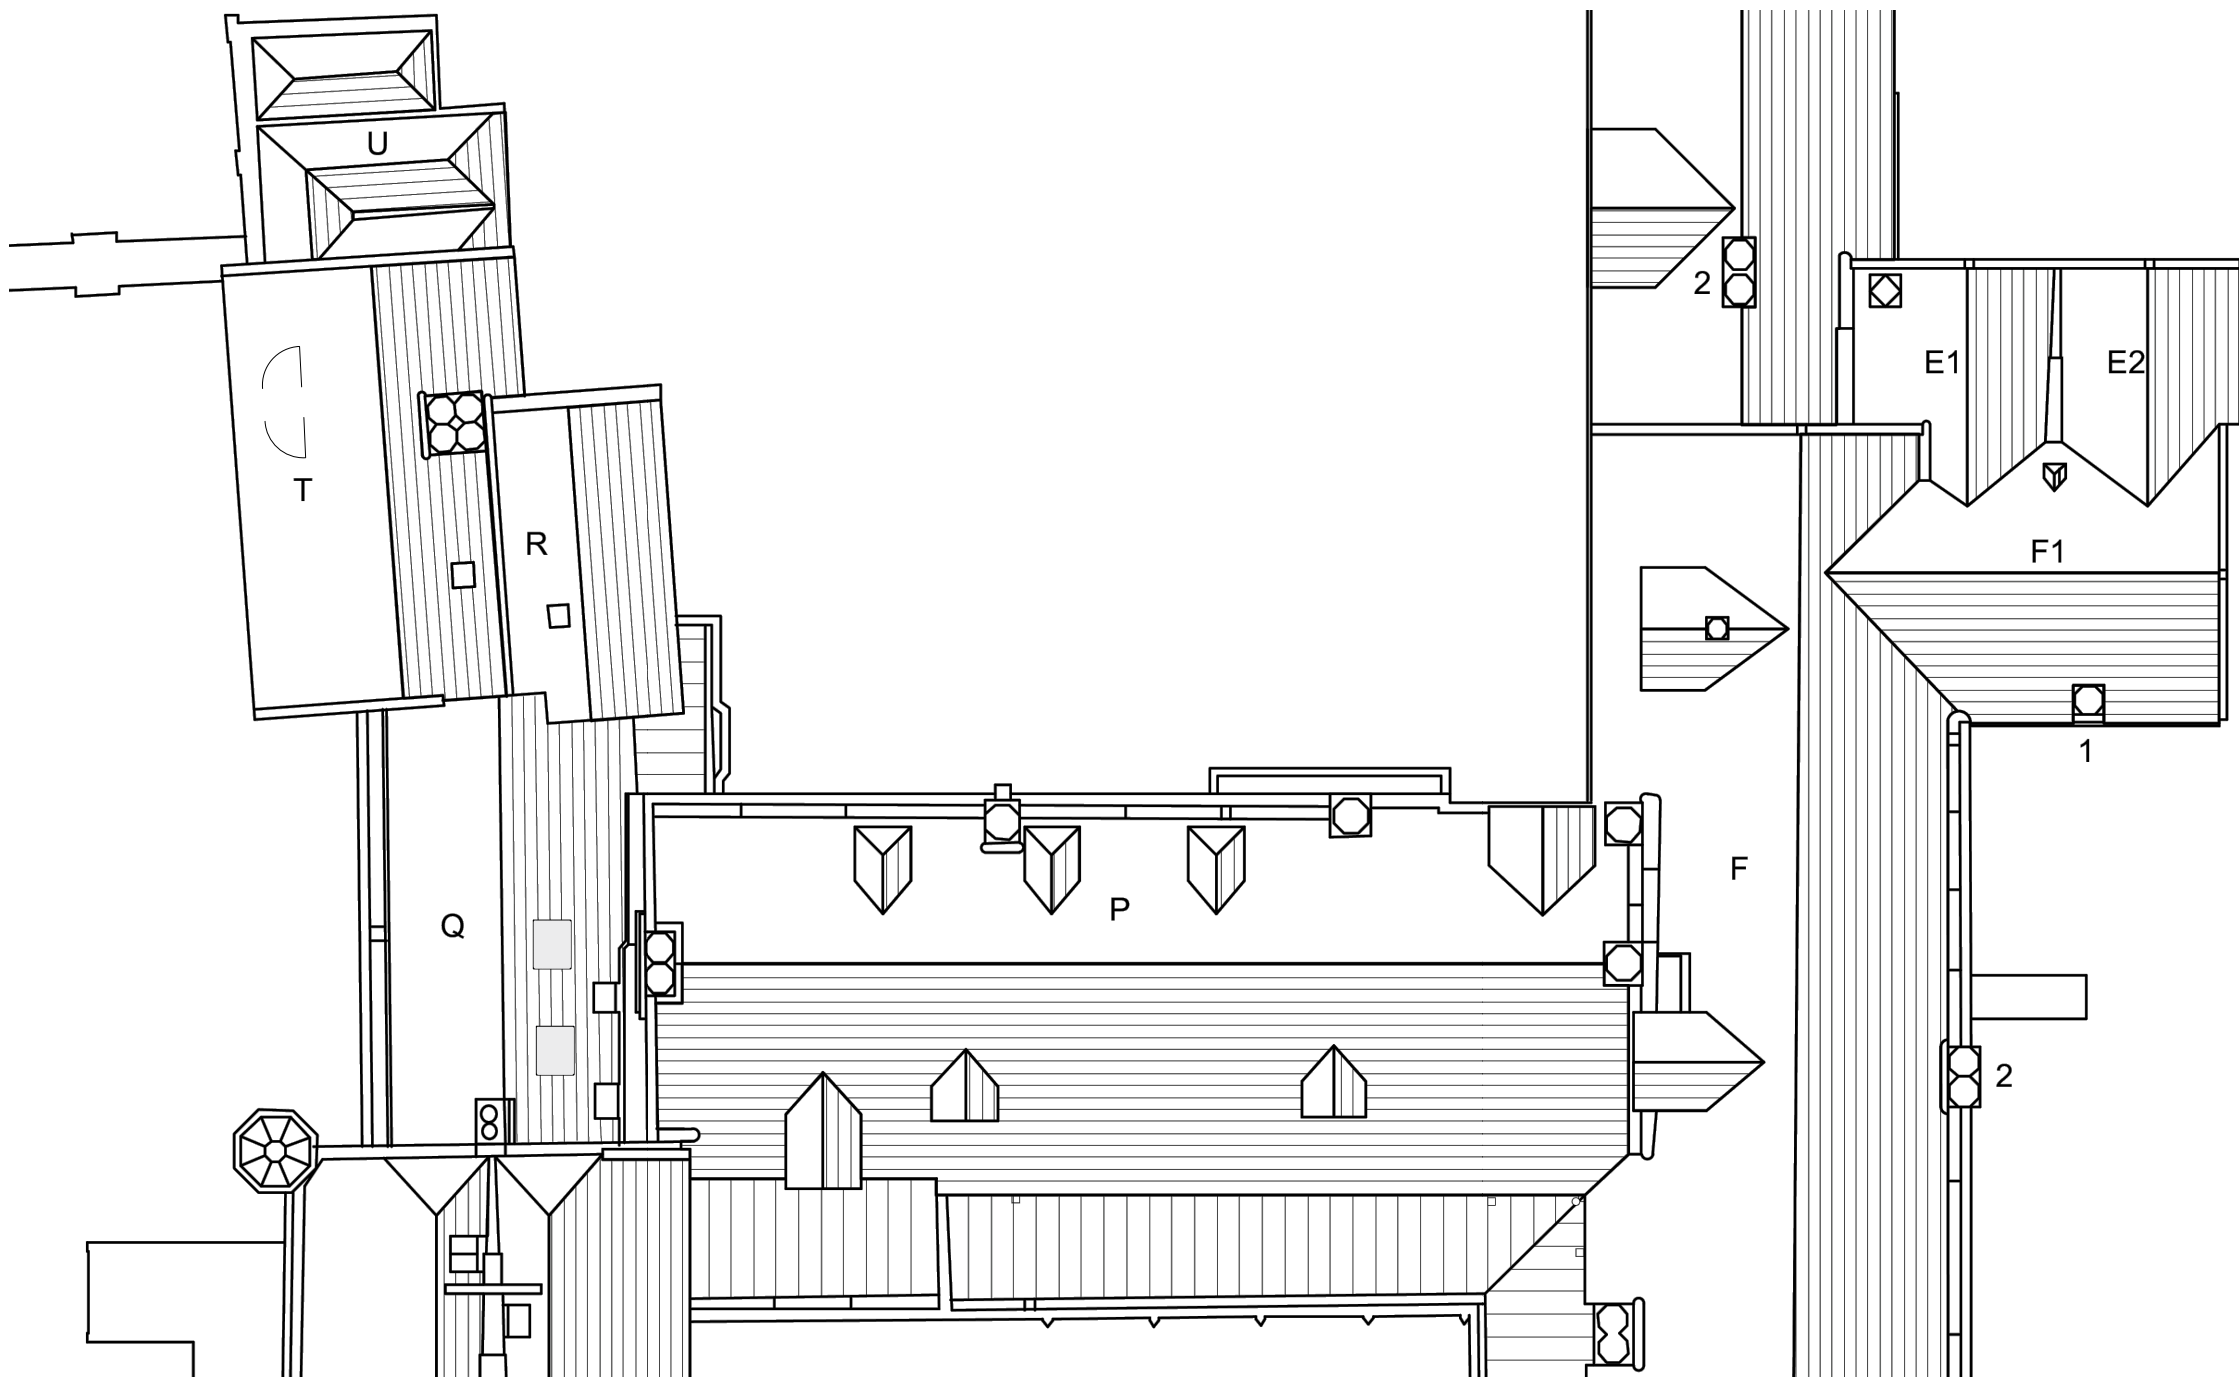

No Change

NOTES:
Do not scale from this drawing - responsibility is not accepted for errors made by others in scaling from this drawing.
All dimensions are to be checked on site prior to construction.
Any discrepancies are to be reported to Philip Hughes Associates for clarification.

Based on drawings procured by Seymour and Bainbridge, Winchester - 2018.

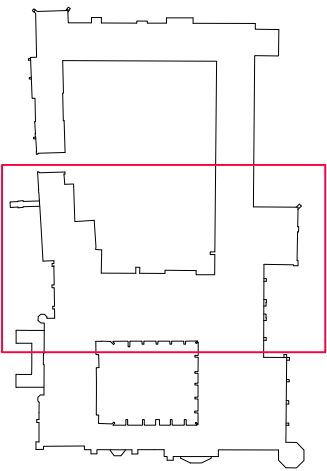

KEY PLAN

~	12-11-2025	Drawing originated	ML
REV	DATE	NOTES	BY

0 5 10m
Scale: 1:200

JOB TITLE
Lacock Abbey
Works to Re-build Chimney LBC



DRAWING TITLE
Roof Plan - Sheet 2
As Existing



JOB No	DWG No	REV
434/05	024	~
DRAWN BY	SCALE	DATE
ML	1:200 at A3	Nov 2025

NOTES:
Do not scale from this drawing - responsibility is not accepted for errors made by others in scaling from this drawing.
All dimensions are to be checked on site prior to construction.
Any discrepancies are to be reported to Philip Hughes Associates for clarification.

Based on drawings procude by Seymour and Bainbrige, Winchester - 2018.

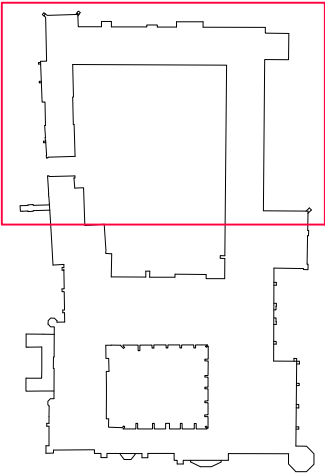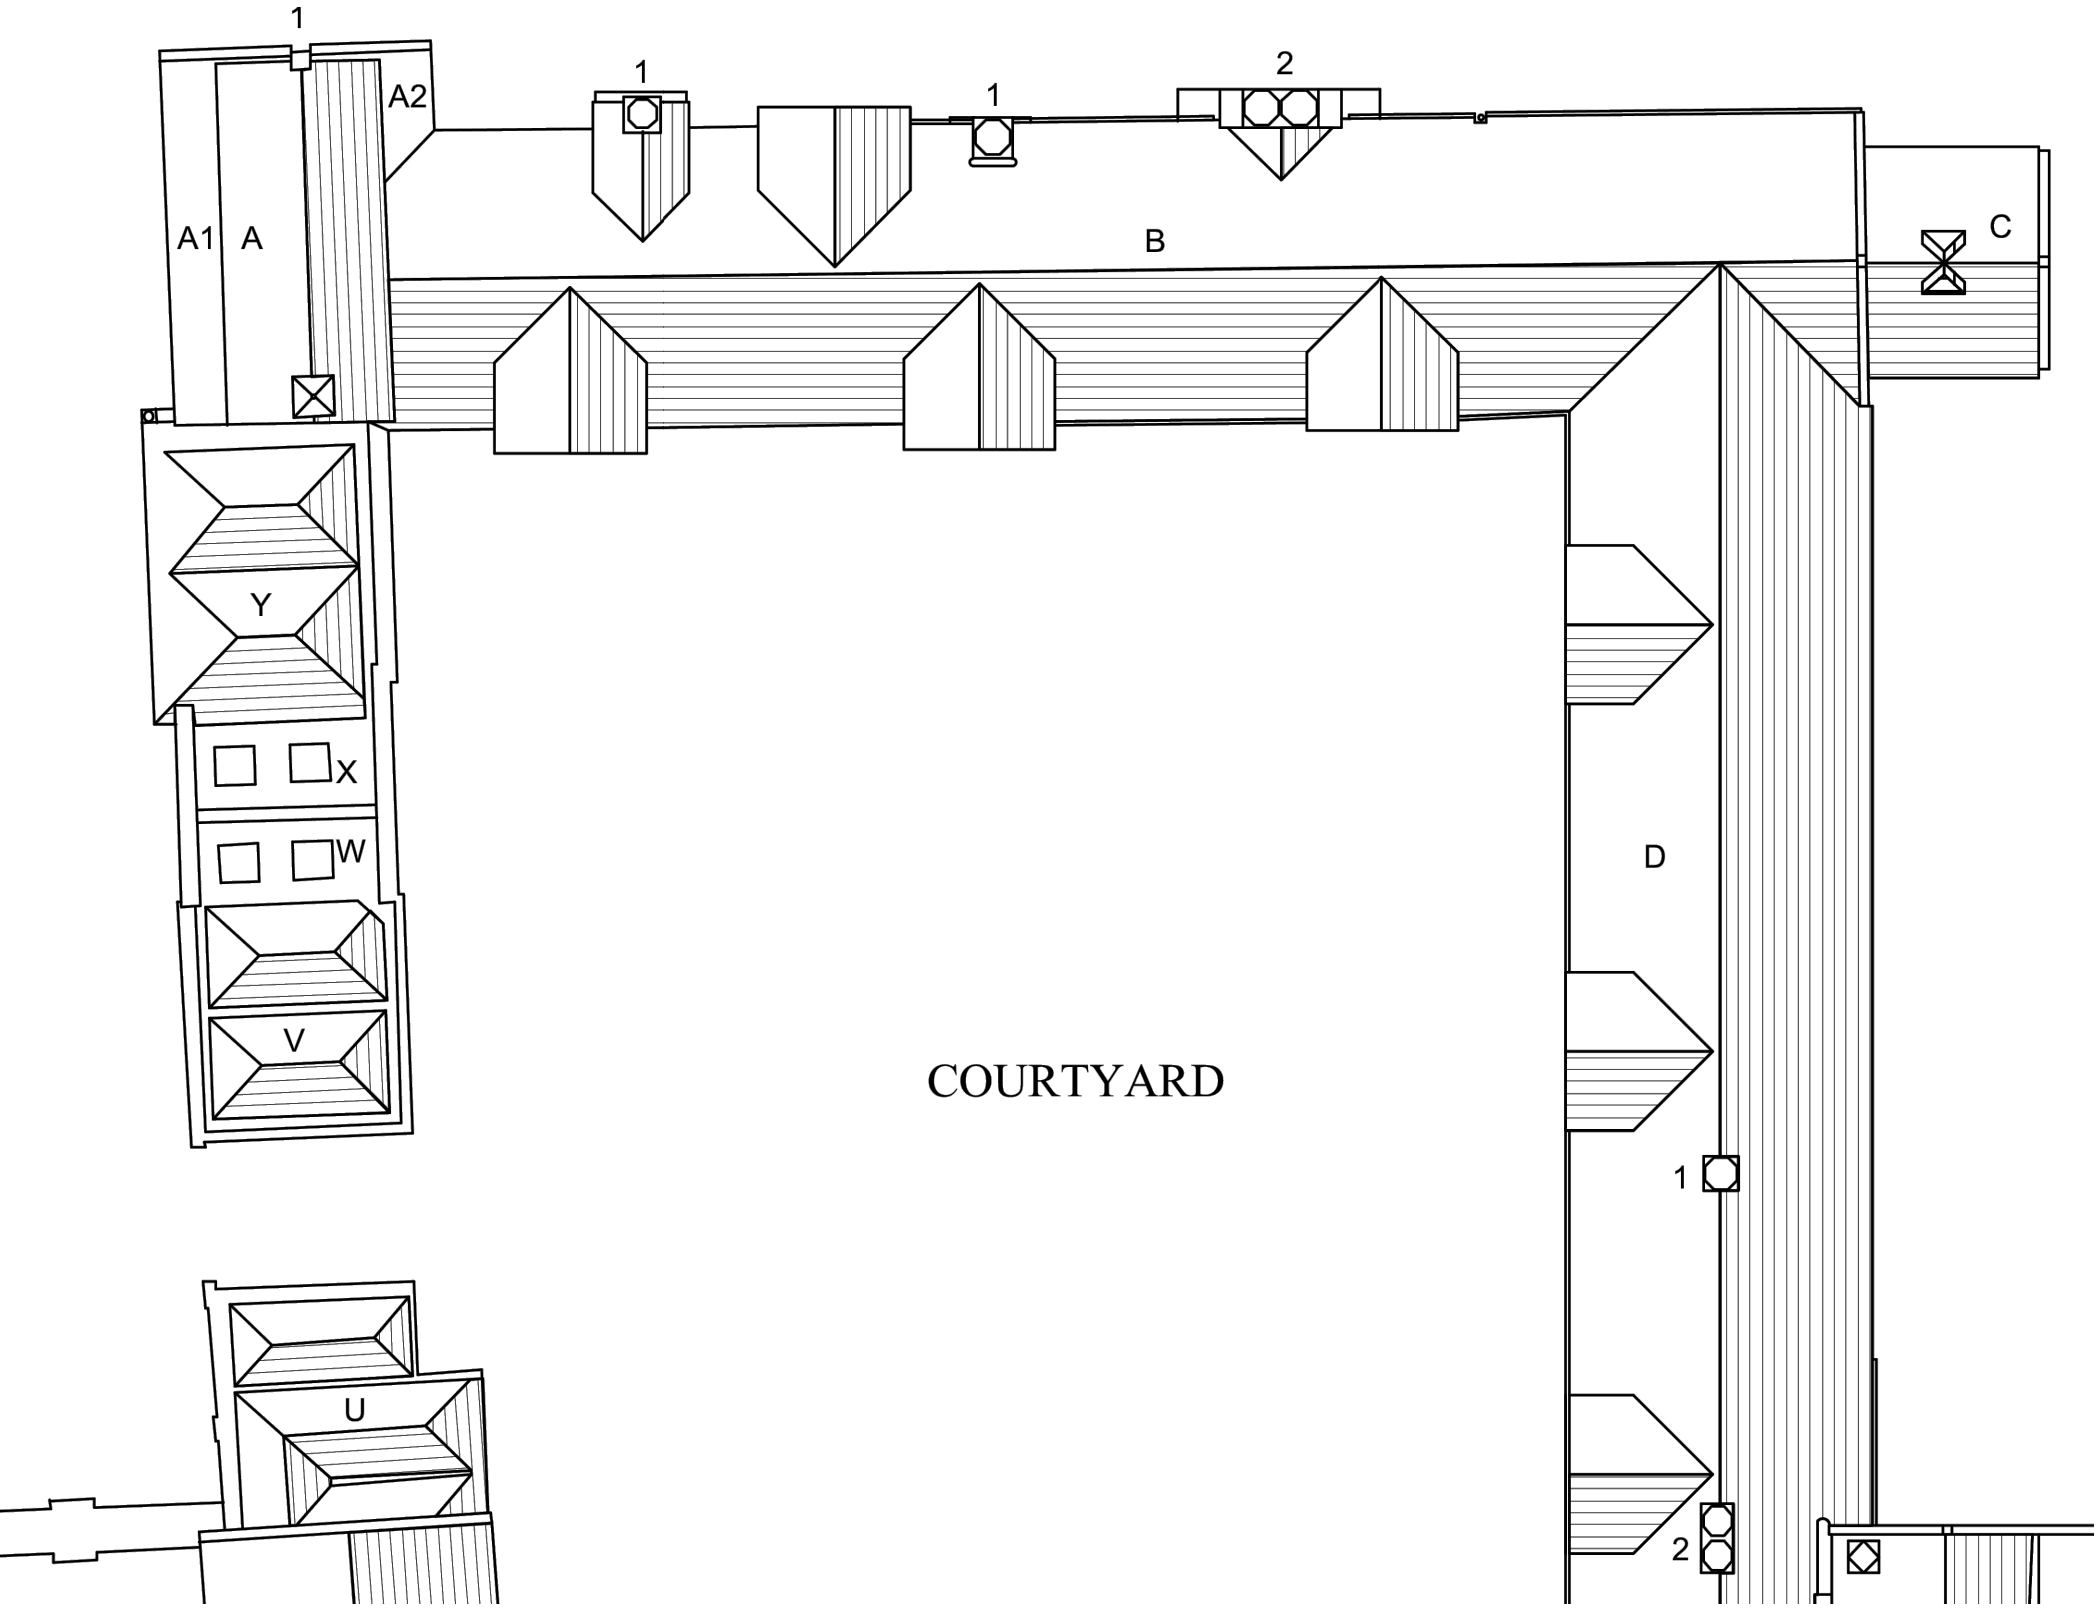

KEY PLAN

~	12-11-2025	Drawing originated	ML
REV	DATE	NOTES	BY

0 5 10m
Scale: 1:200

JOB TITLE
Lacock Abbey
Works to Re-build Chimney LBC
DRAWING TITLE
Roof Plan - Sheet 3
As Existing




JOB No	DWG No	REV
434/05	025	~
DRAWN BY	SCALE	DATE
ML	1:200 at A3	Nov 2025

PHILIP HUGHES ASSOCIATES
HISTORIC BUILDINGS CONSERVATION CONSULTANTS
OLD MANOR STABLES TOUT HILL WINCANTON SOMERSET BA9 9DL TEL: 01963 824240 FAX: 01963 824642


No Change

NOTES:
Do not scale from this drawing - responsibility is not accepted for errors made by others in scaling from this drawing.
All dimensions are to be checked on site prior to construction.
Any discrepancies are to be reported to Philip Hughes Associates for clarification.


Based on drawings procured by Seymour and Bainbridge, Winchester - 2018.

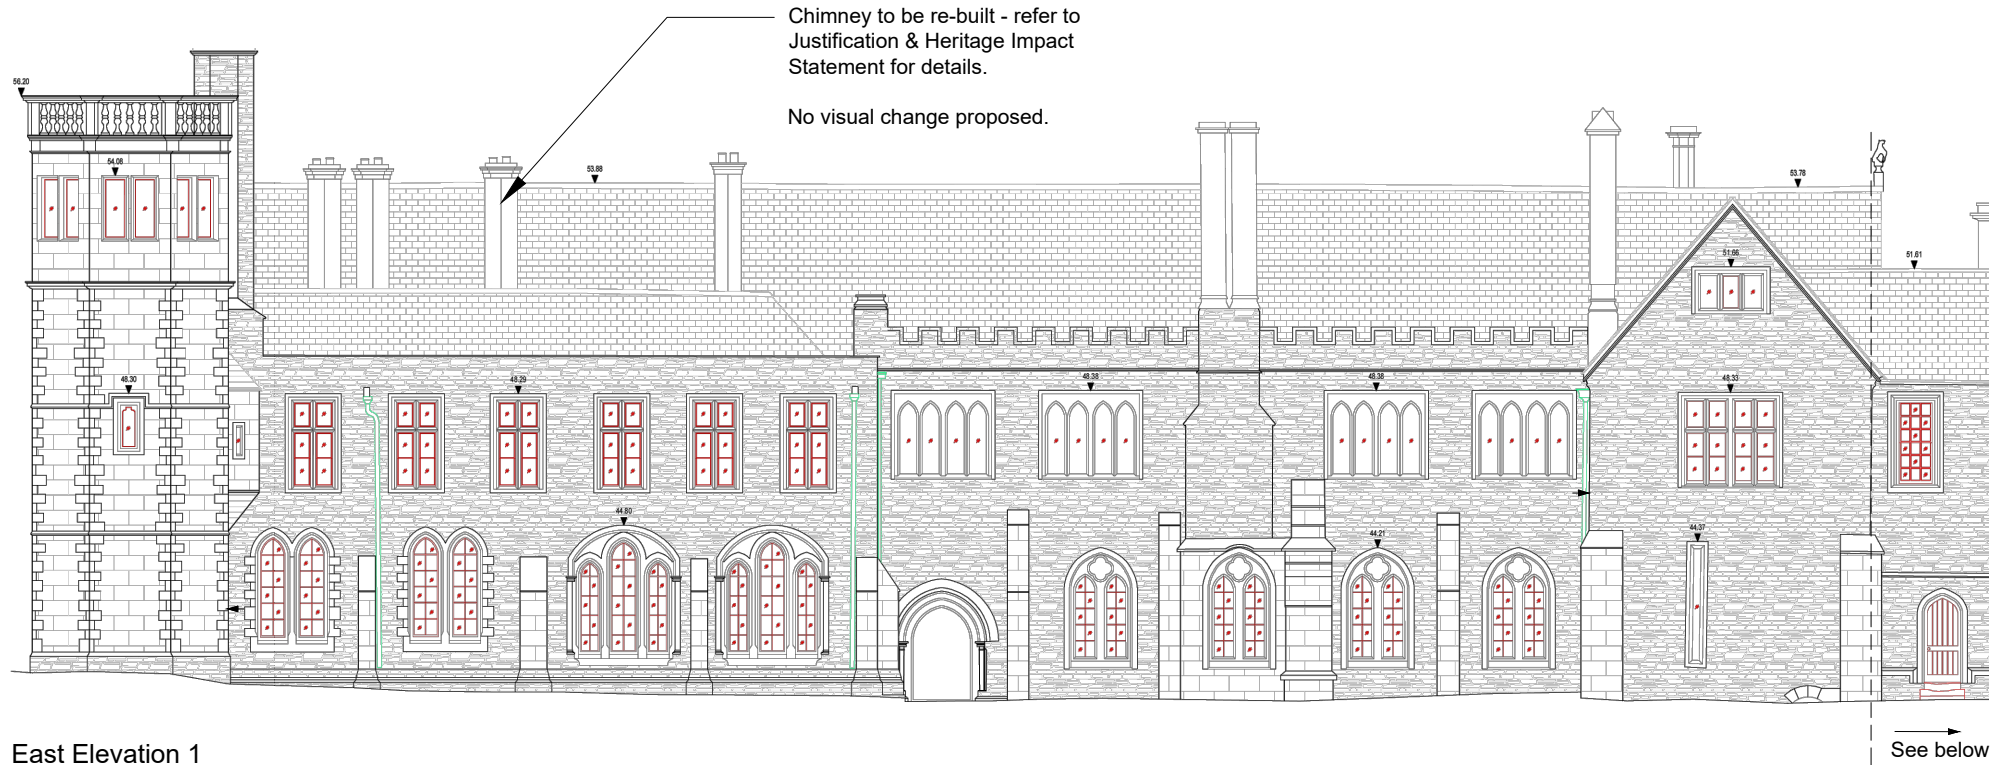

East Elevation 1
(Main Building)

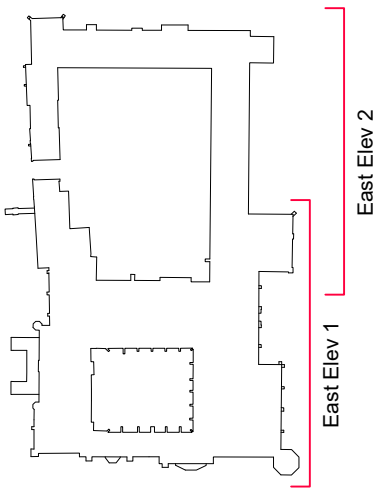

KEY PLAN

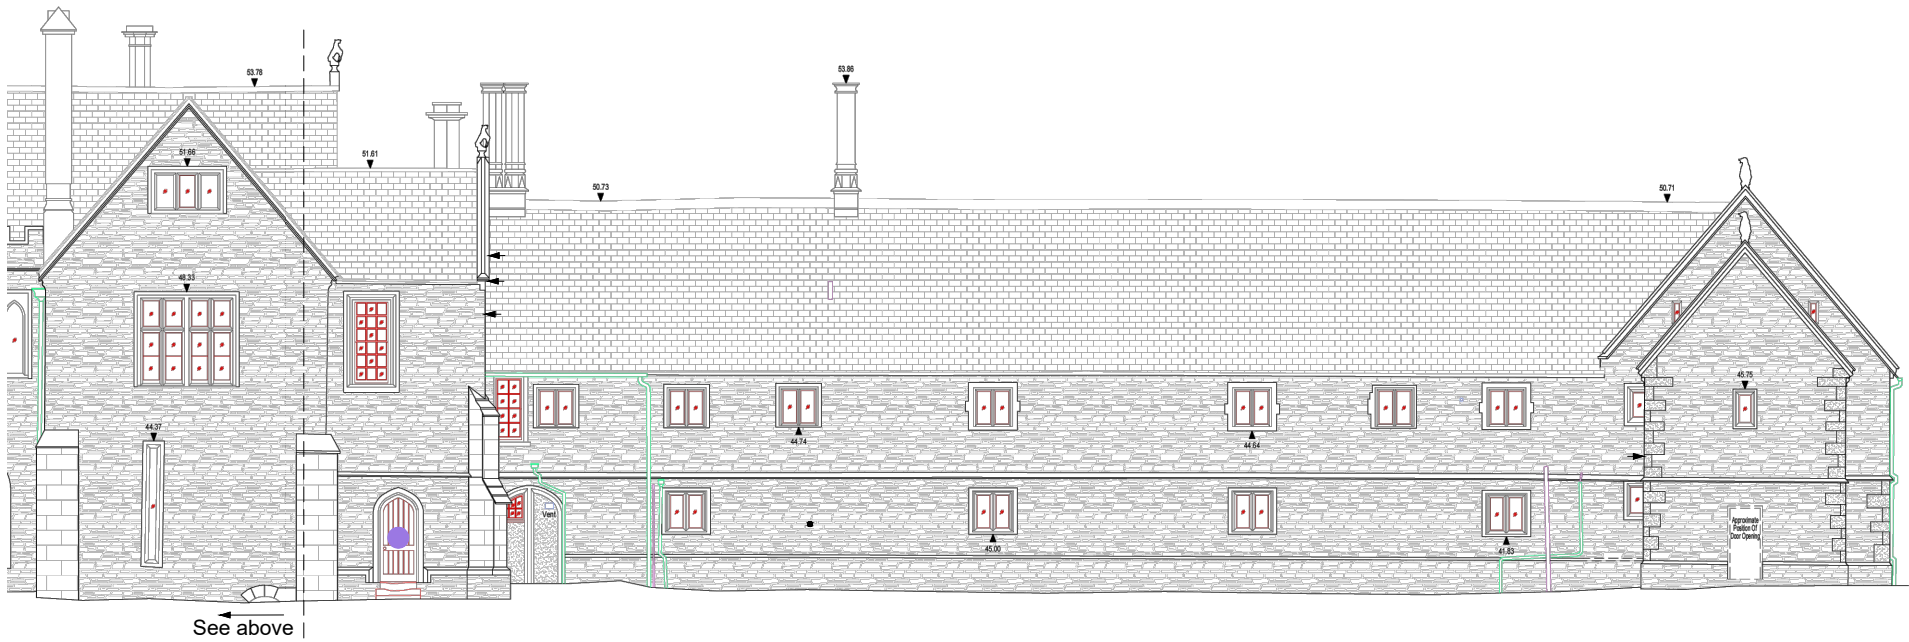

East Elevation 2
(Main Building)

No Change

P1 E Elevation (Main Building)
026 As Existing/Proposed
Scale 1:200

~	12-11-2025	Drawing originated	ML
REV	DATE	NOTES	BY

0 5 10m
Scale: 1:200

JOB TITLE
Lacock Abbey
Works to Re-build Chimney LBC

DRAWING TITLE
E Elevation (Main Building)
As Existing/Proposed

JOB No	DWG No	REV
434/05	026	~
DRAWN BY	SCALE	DATE
ML	1:200 at A3	Nov 2025

PHILIP HUGHES ASSOCIATES
HISTORIC BUILDINGS CONSERVATION CONSULTANTS
OLD MANOR STABLES TOUT HILL WINCANTON SOMERSET BA9 9DL TEL: 01963 824240 FAX: 01963 824642