


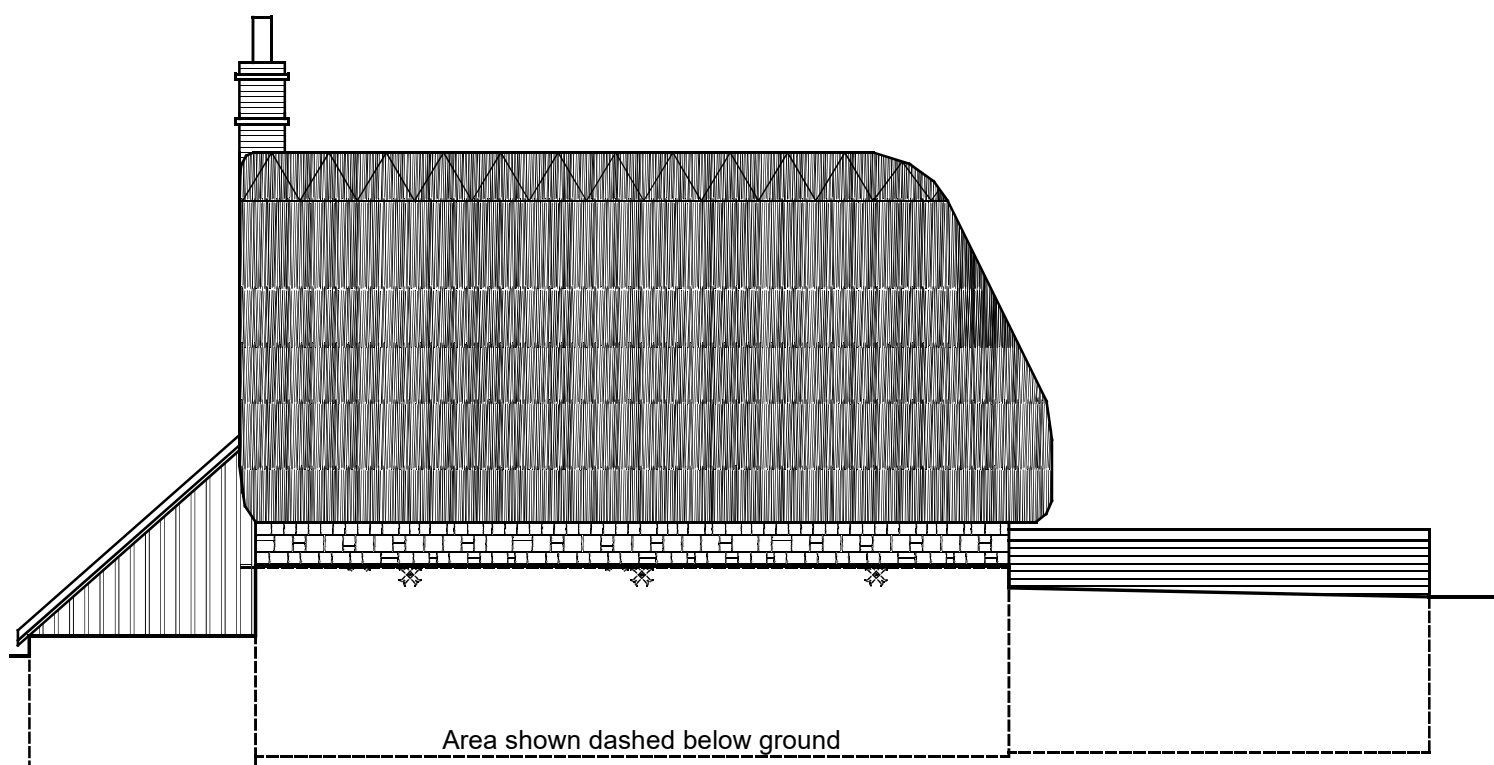


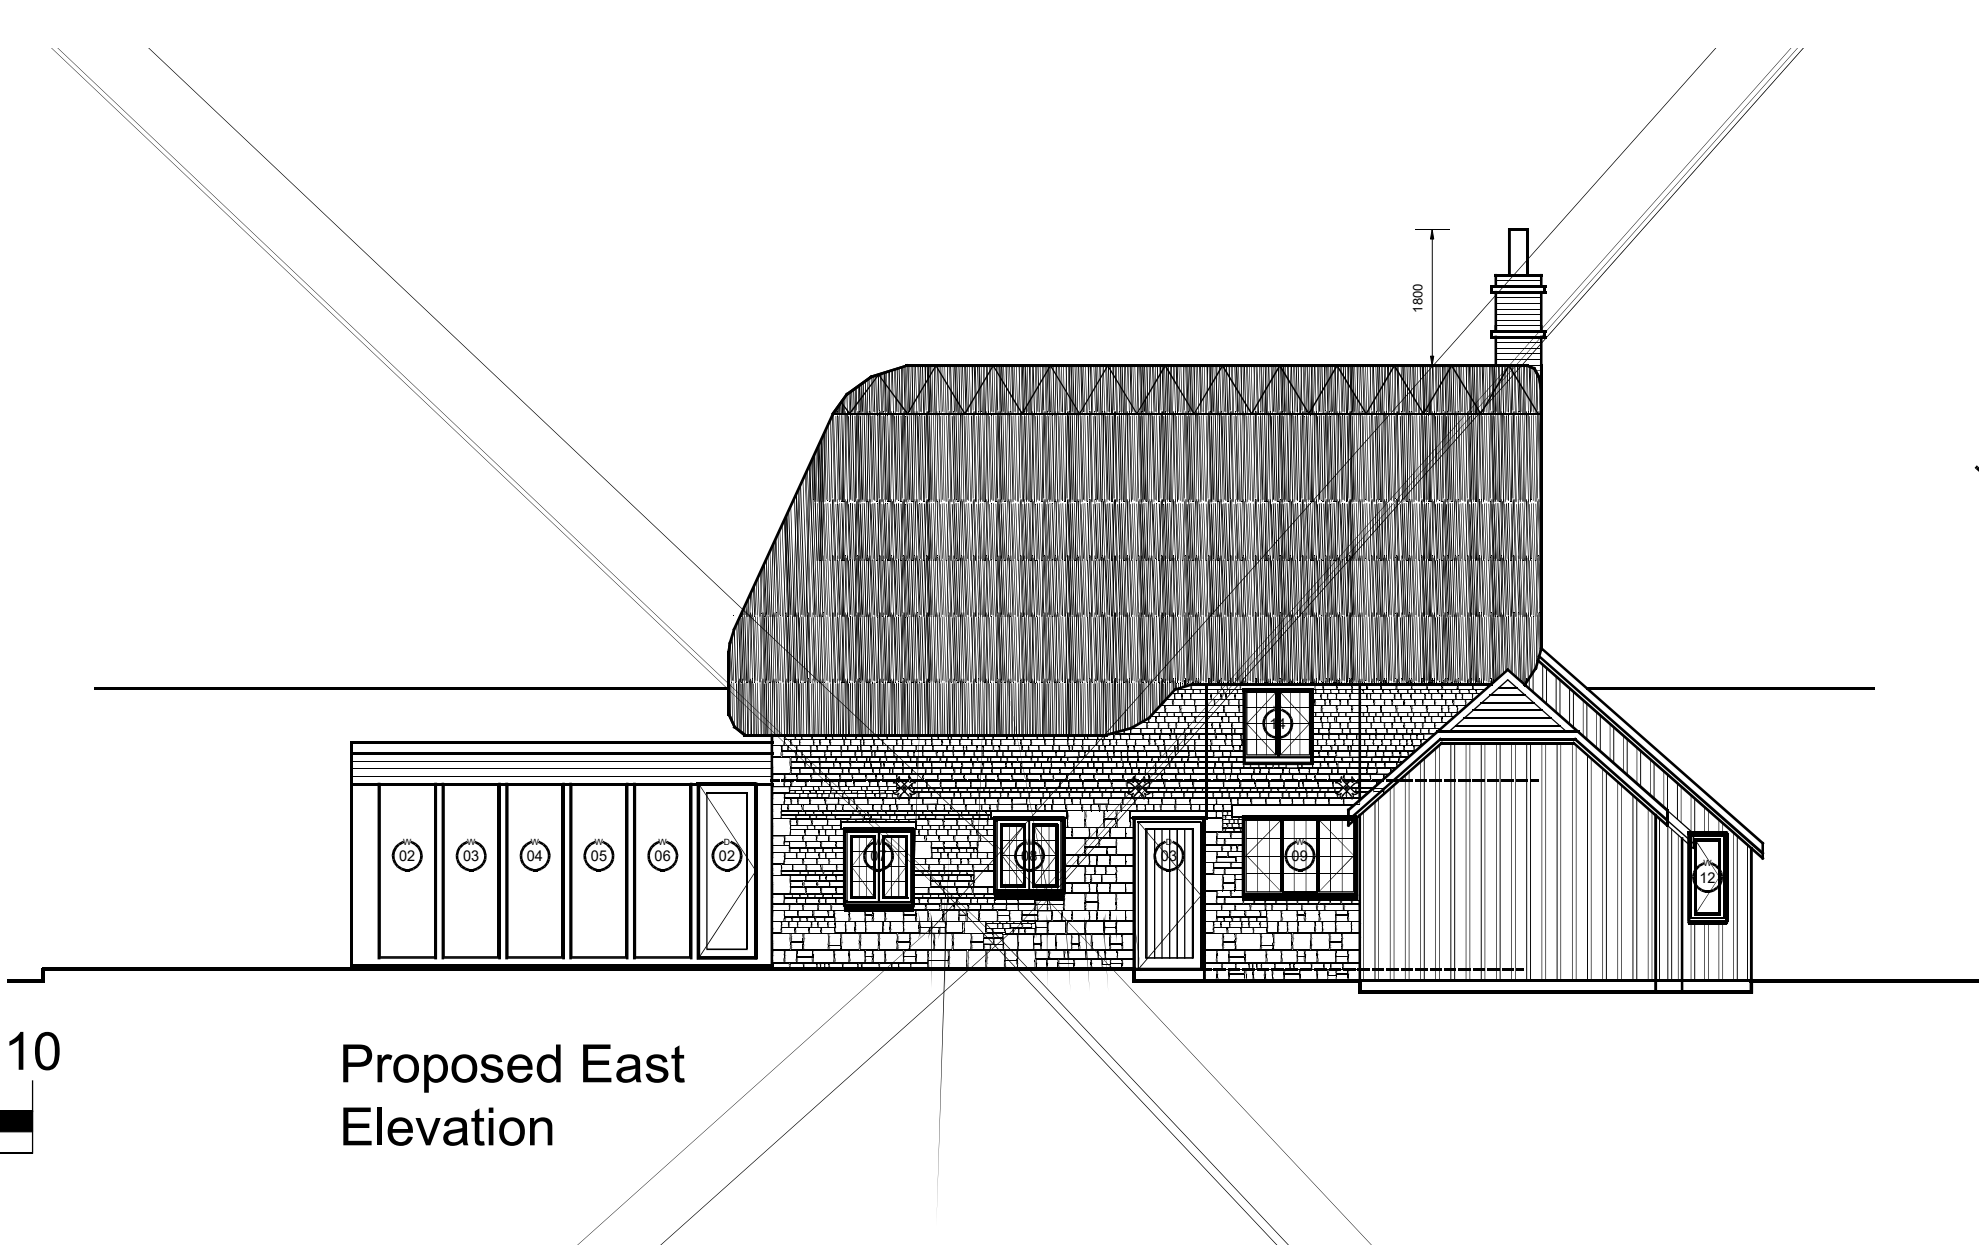


Proposed West
Elevation

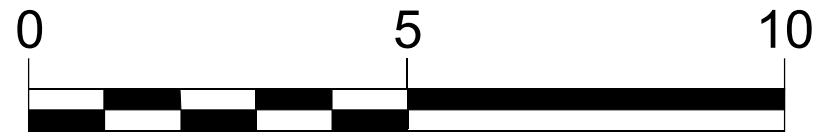


Proposed East
Elevation

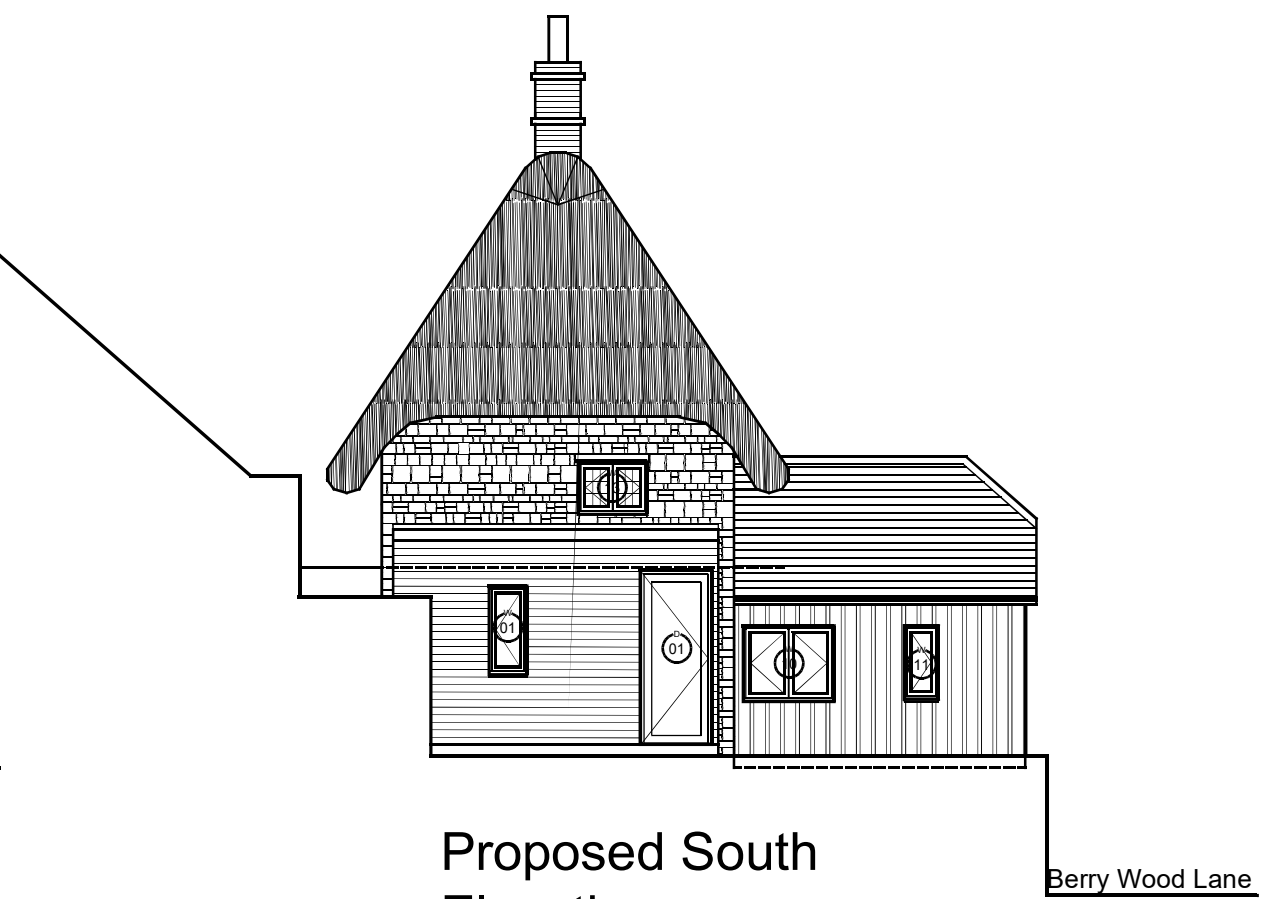


Proposed South
Elevation

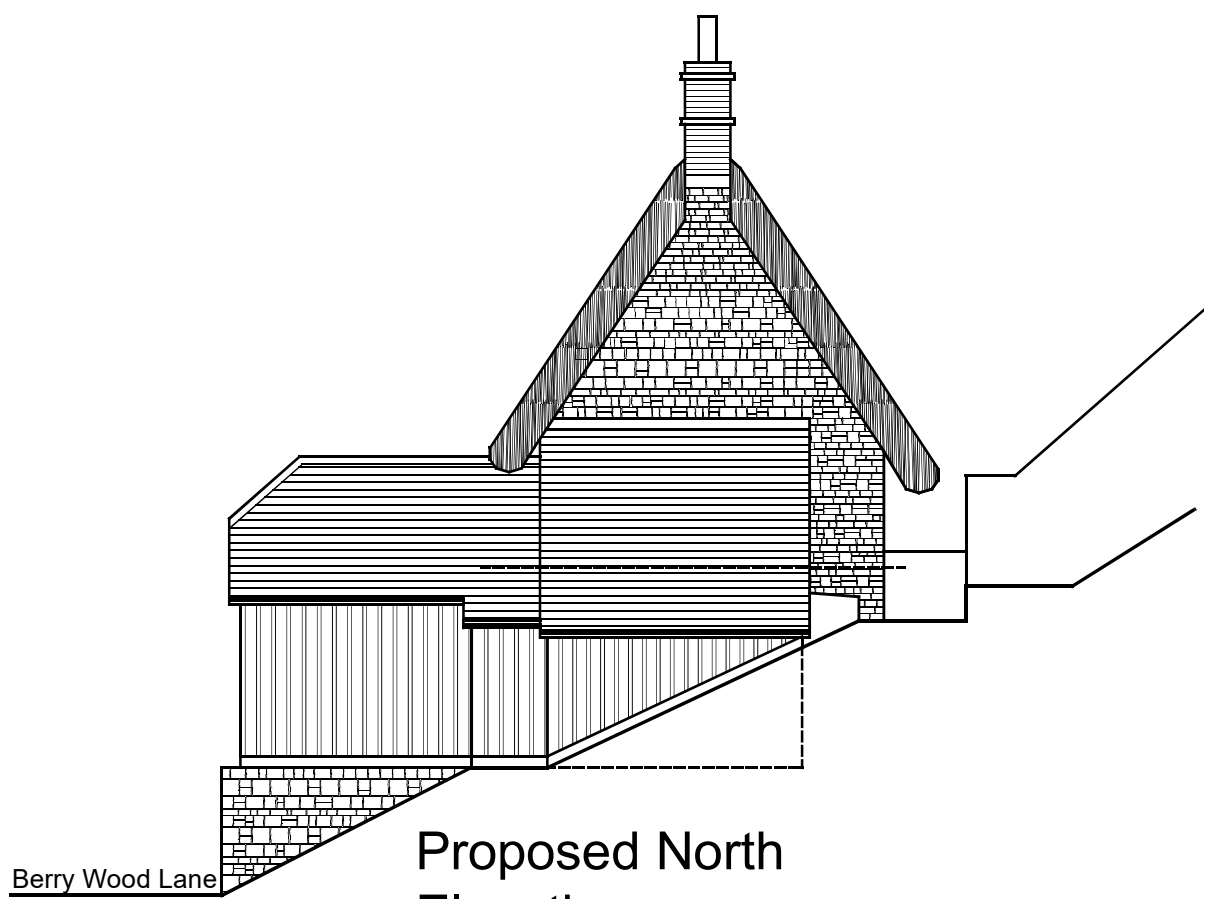


Proposed North
Elevation

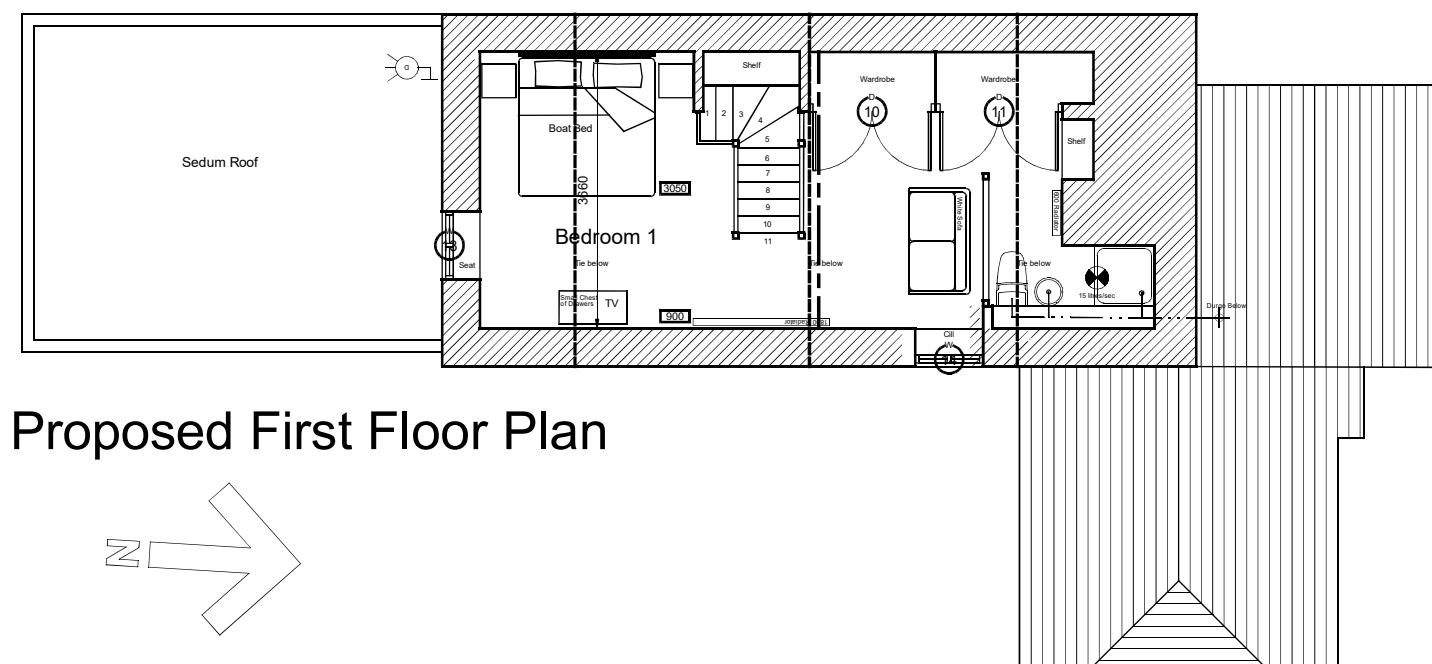

Proposed First Floor Plan

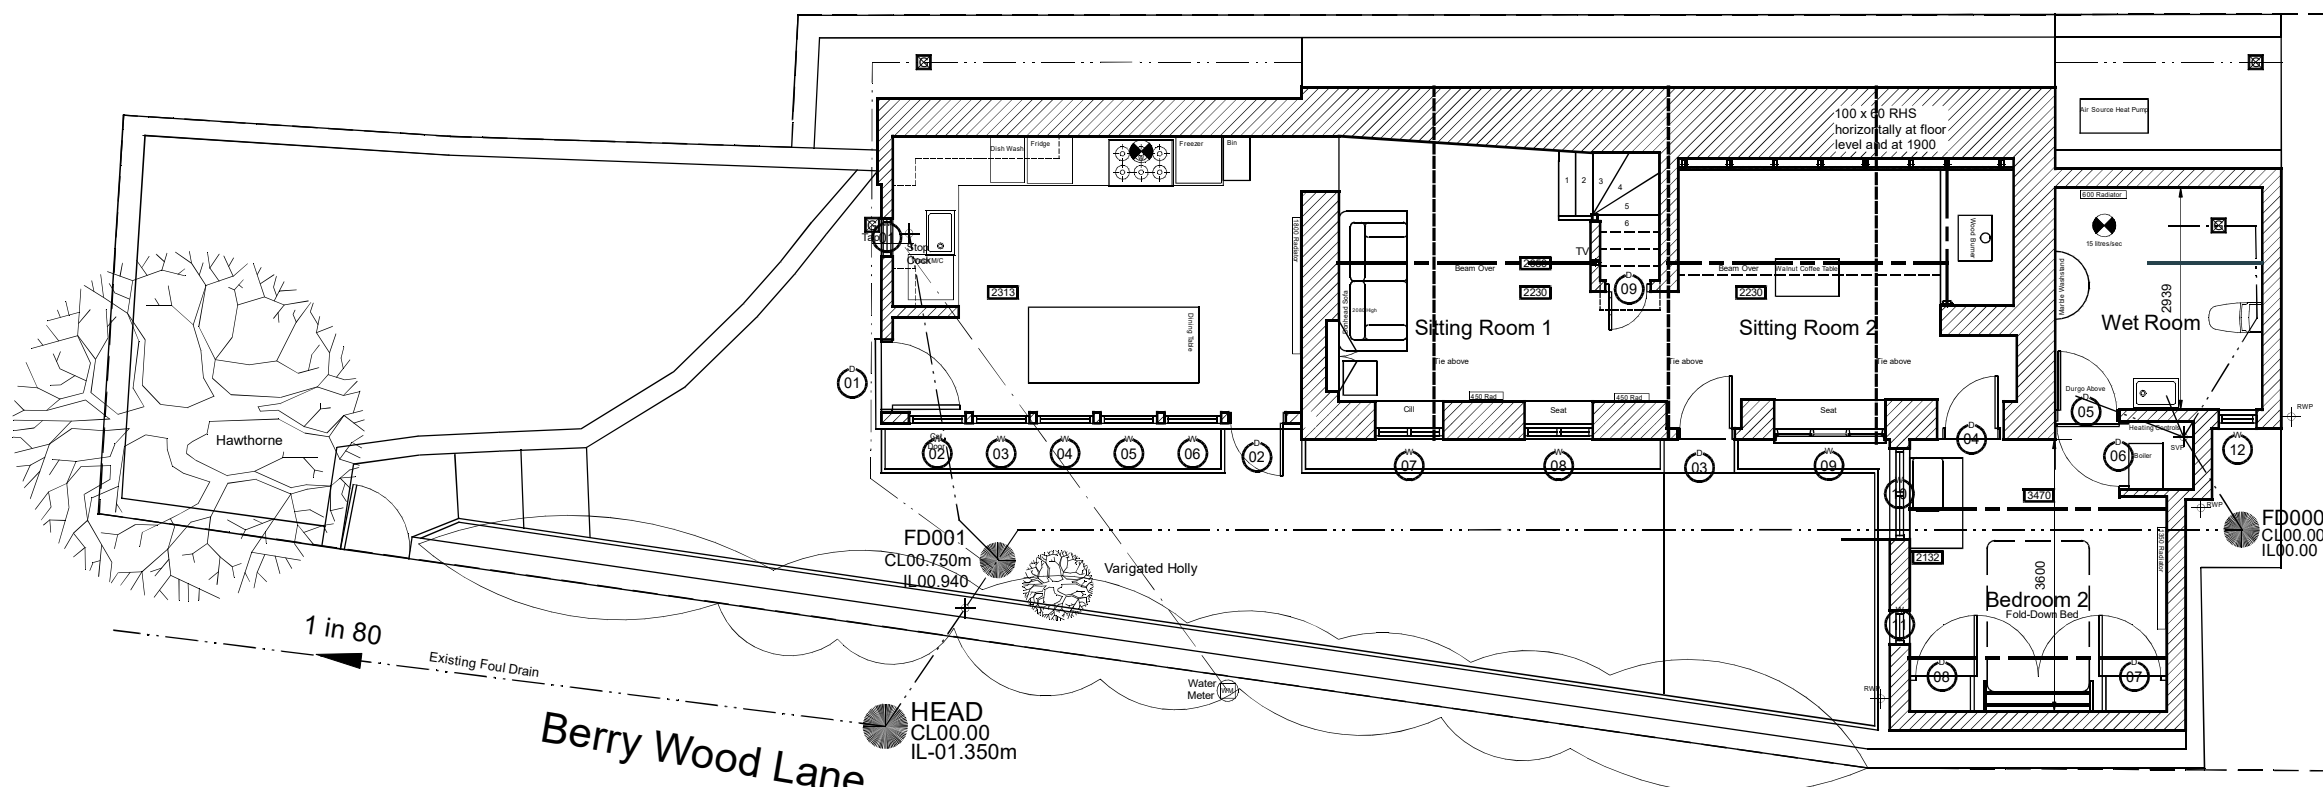

Proposed Ground Floor Plan

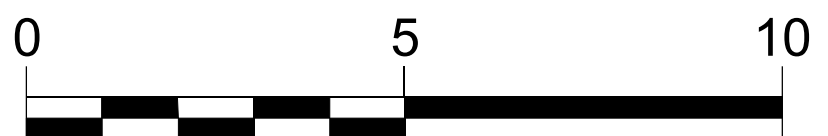

Stephen Guild

The Croft
Berry Wood Lane
Donhead St Mary
Shaftesbury
Wiltshire
SP7 9DH
Telephone: 07854 912803
email: sguild@btinternet.com

**PROPOSED ALTERATIONS
TO CHIMNEY HEIGHT
The Croft, Berry Wood Lane
Donhead St Mary
SP7 9DH**

date	November 2025	scale	1:100	name	S Guild
drawing no	009	revision no			

**PROPOSED
Plans & Elevations
Planning Portal**