




Scale - Metres




Rear Elevation




Front Elevation

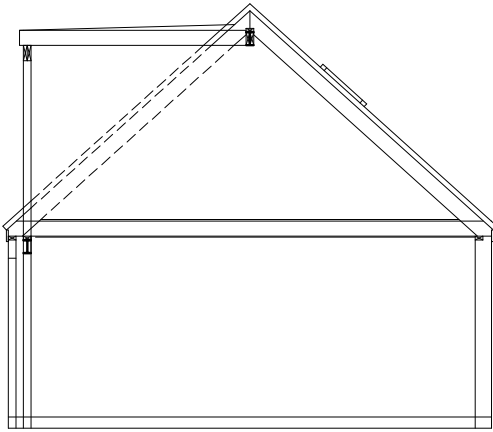

Garage Section

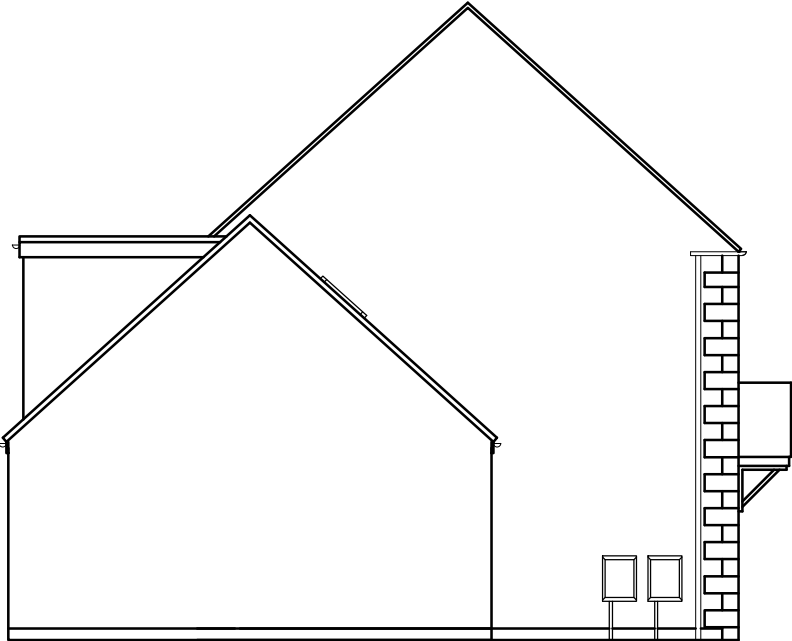

Side Elevation

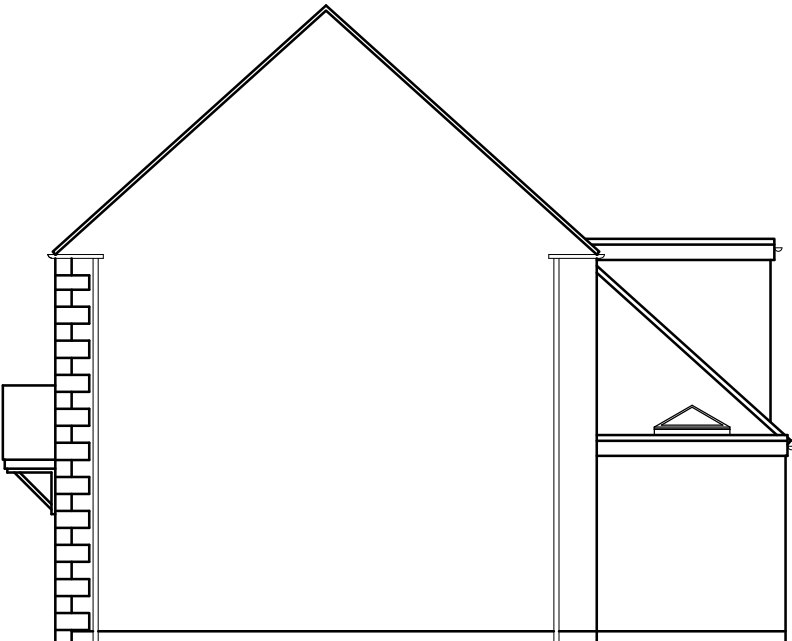

Side Elevation

NOTES:

1. This drawing is the property of R&R Design & Build and must not be copied or disclosed for any purpose except as authorised by R&R Design & Build or the client.

Rev	Date	By	Chk	Comment
-----	------	----	-----	---------



R&R
DESIGN & BUILD

R&R Design & Build Contractors Ltd.
Ferndale, Highworth Road
South Marston
Swindon, SN3 4SE
Tel: 01793 820900
Email: info@r-r-designandbuild.com

Client	Mr Hunt 56 Hitchings Cricklade SN6 6NJ
--------	---

Project Title	Extension
---------------	-----------

Drawing Title	Proposed Elevations
---------------	---------------------

Drawn by: MJF	Scale: 1:100 - A3	Date: Sept 2025
------------------	----------------------	--------------------

Drawing No. 1341_06	Rev.
------------------------	------