




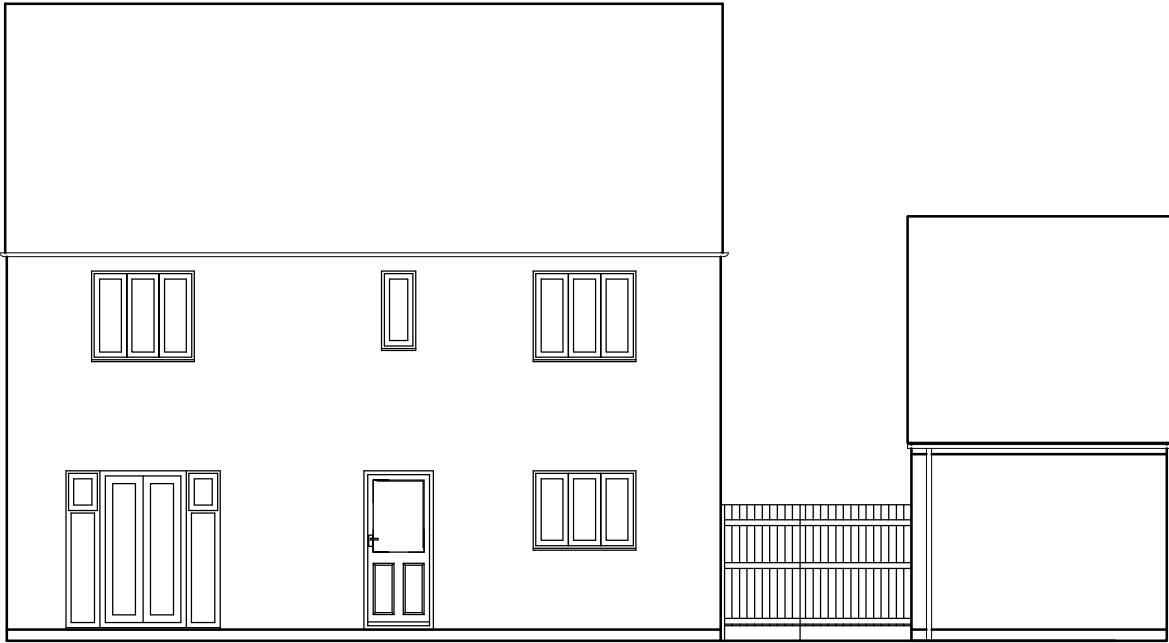


Rear Elevation

 

Side Elevation

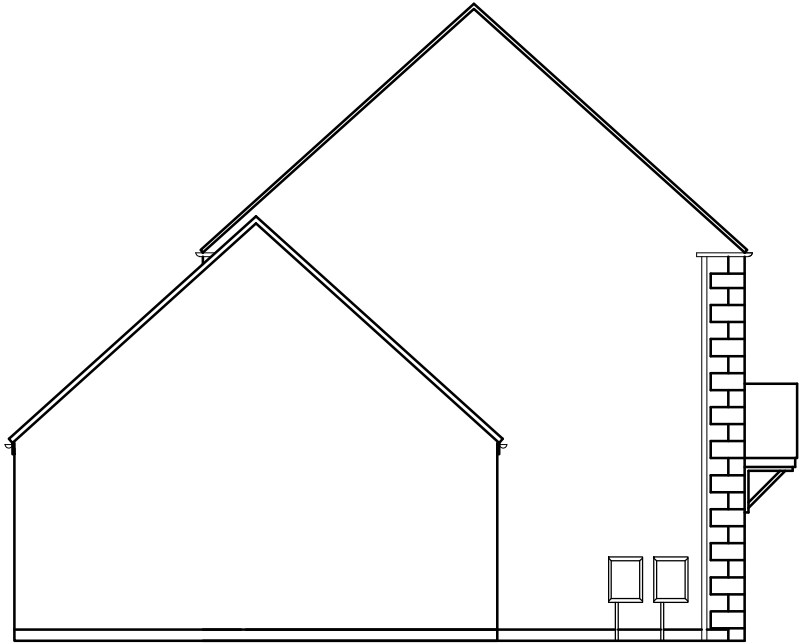

Front Elevation

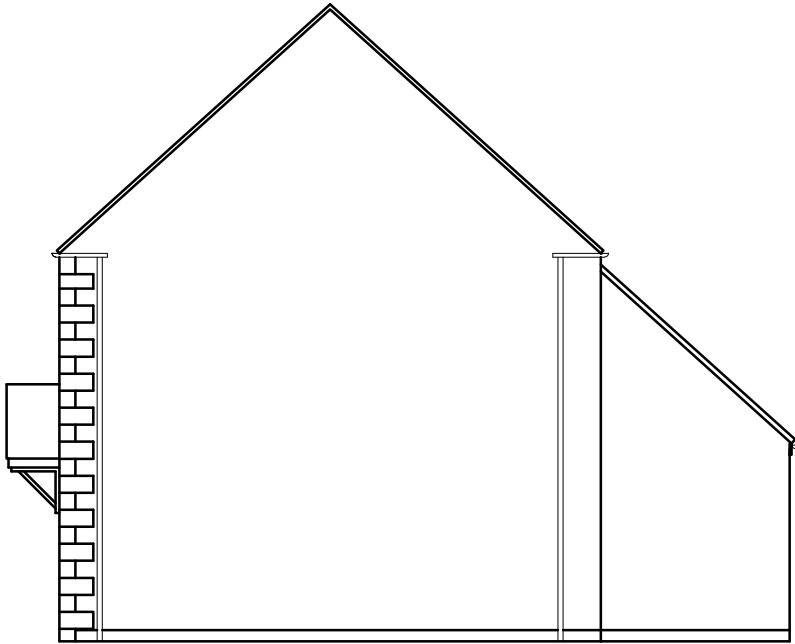

Side Elevation

NOTES:

1. This drawing is the property of R&R Design & Build and must not be copied or disclosed for any purpose except as authorised by R&R Design & Build or the client.

Rev Date By Chk Comment



R&R Design & Build Contractors Ltd.
Ferndale, Highworth Road
South Marston
Swindon, SN3 4SE
Tel: 01793 820900
Email: info@r-r-designandbuild.com

Client	Mr Hunt 56 Hitchings Cricklade SN6 6NJ
Project Title	Extension
Drawing Title	Existing Elevations

Drawn by: MJF	Scale: 1:100 - A3	Date: Sept 2025
------------------	----------------------	--------------------

Drawing No. 1341_02	Rev.
------------------------	------