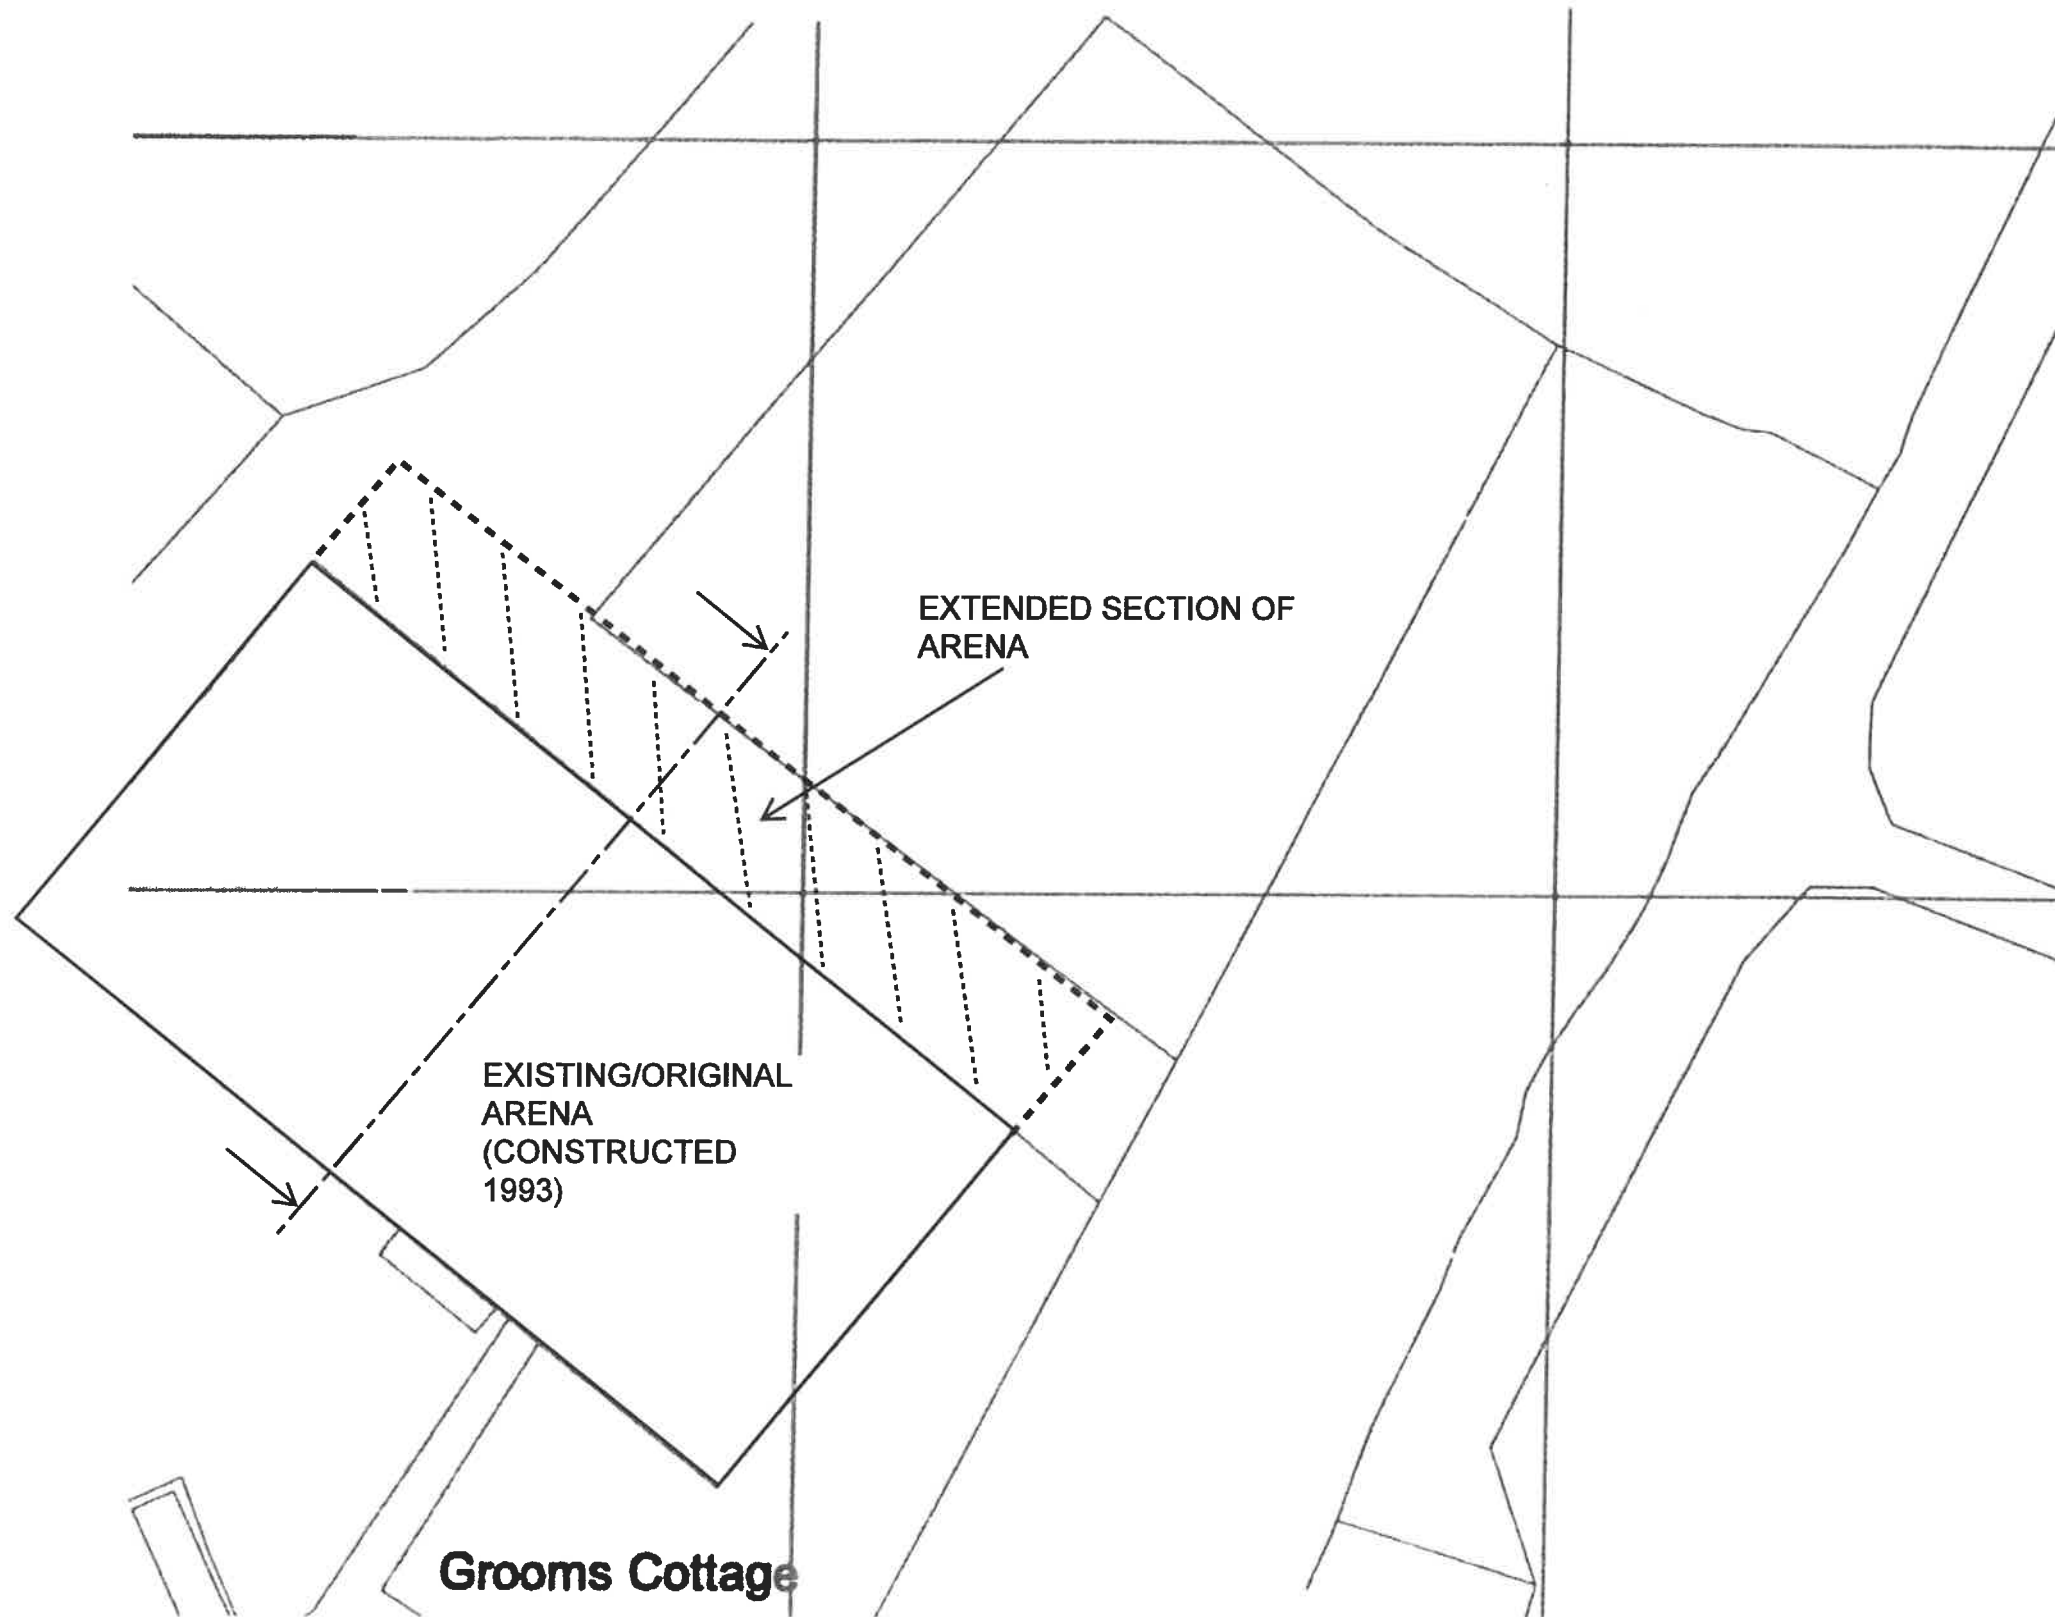


Willis & Co.

Chartered Town Planners
30 The Causeway, Chippenham, Wiltshire, SN15 3DB.
Telephone: 01249 444975 Facsimile: 01249 655556
Email: Willisplan@aol.com

Client; Ms. G. Goss
Title; Lock Farm, Foxham, Chippenham, Wiltshire SN15 4NL.
Site Plan.

Scale; 1:500 @ A3 Date; October 2025 Drawing no; GG-JH-02

This drawing is copyright and may not be reproduced, in whole or part, without the express consent of Willis & Co.
Reproduced from the Ordnance Survey map with the permission of the Controller of Her Majesty's Stationary
Office, Licence Number AL 51841A0001